


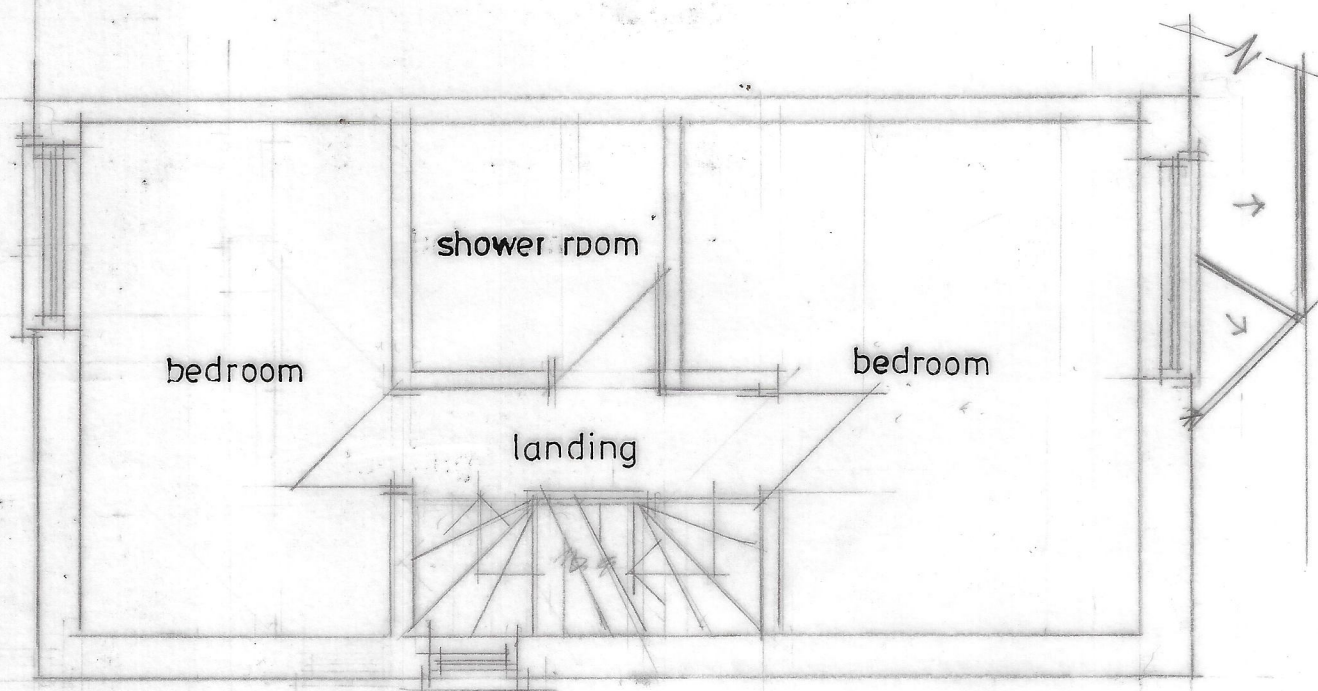


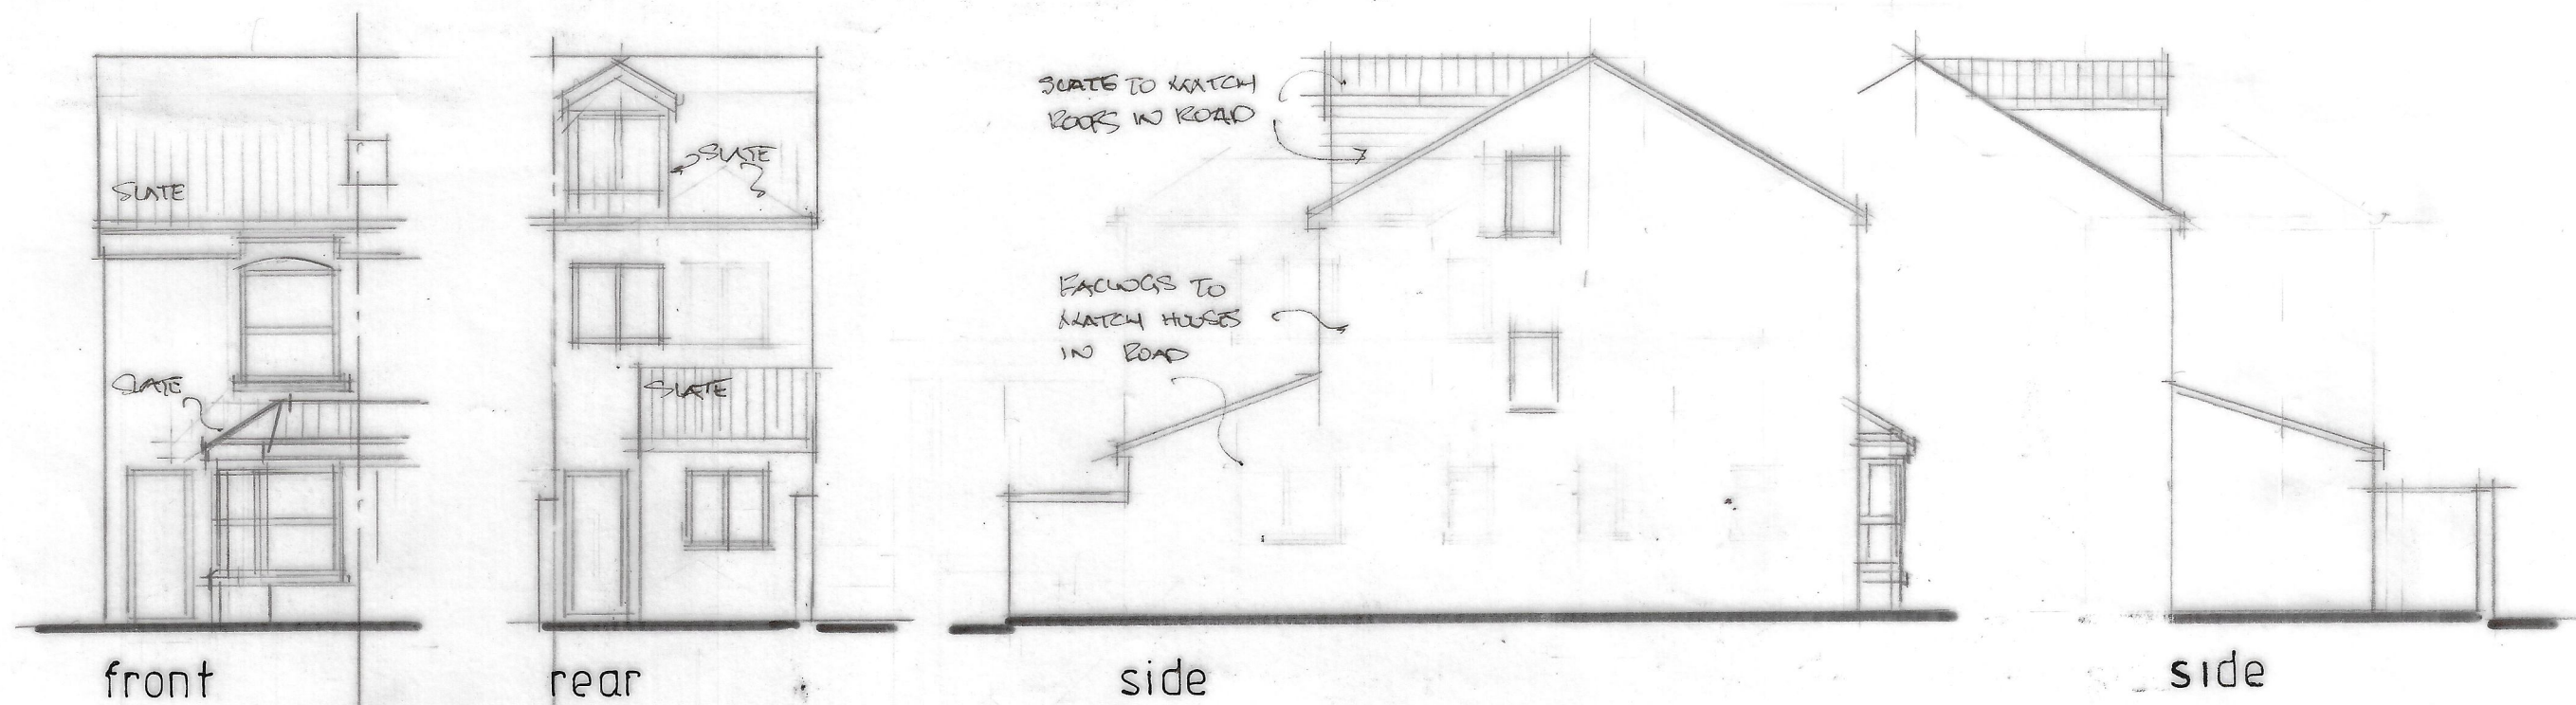

FIRST

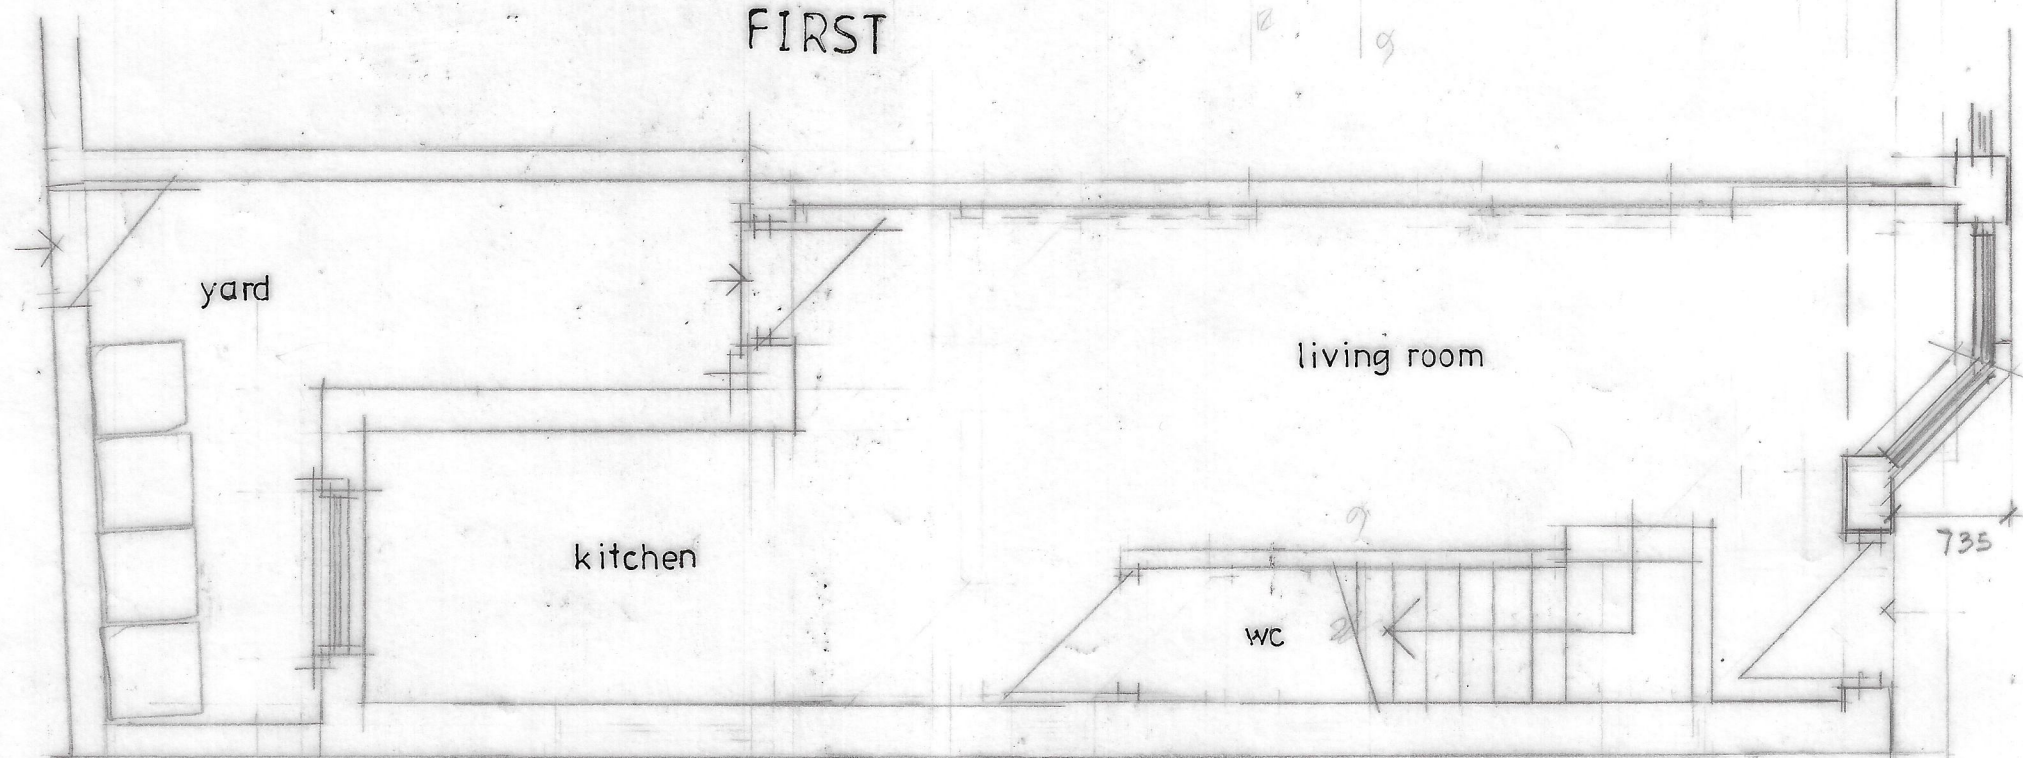

GROUND

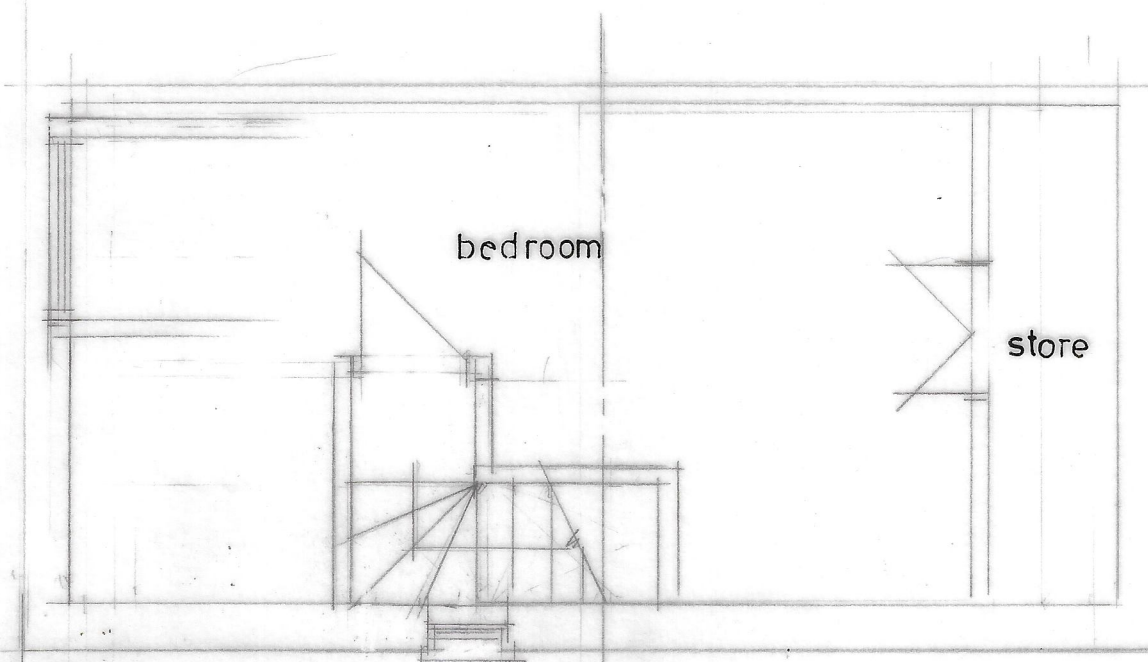

SECOND

CLIENT

MR I SIDDIQUE
64 PARKFIELD AVENUE
MANCHESTER M14 4BA

JOB TITLE

PROPOSED NEW HOUSE

DRG. TITLE

SCHEME DRAWING

**HOLBOROW +
ORMESHER**
Limited

**architectural &
interior design**

15 OVERTON CLOSE
MIDDLEWICH
CHESHIRE CW10 0PZ

phone: 07770 834939

ISSUE	ORIGINAL	1	2	3	4	5	6	7
REVISION								
DATE								
DRAWN								
CHECKED								
APPROVED								
SCALE	1:50 & 1:100 at A2							
DRAWING NUMBER	2290/23/01 A							