


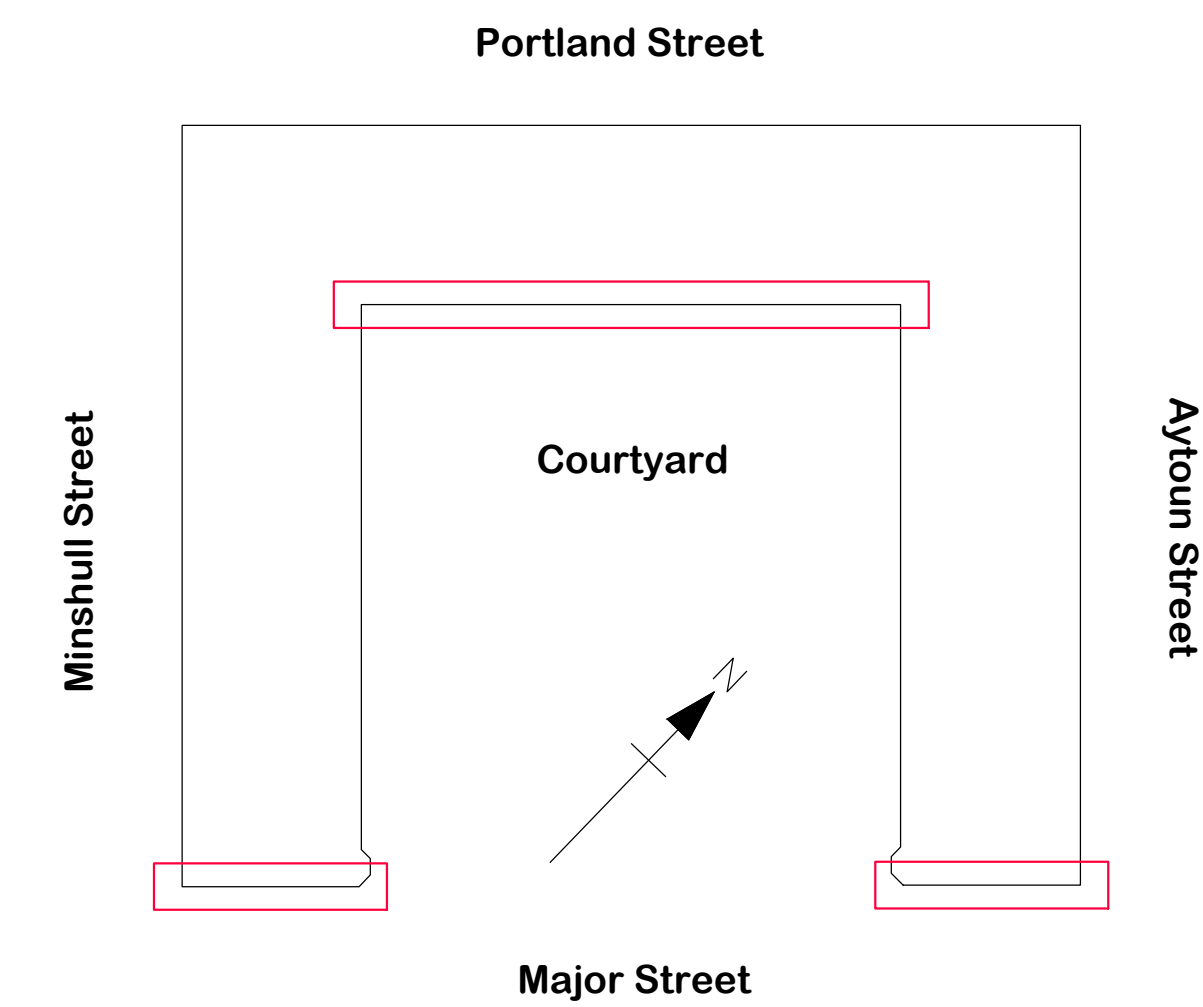

ELEVATION - MAJOR STREET (Existing)

1 0 1 2 3 4 5
SCALE 1:100 m

REV	REVISION	INITIALS
<div><div><div><div><div><div></div><div></div><div></div></div><div><div></div><div></div><div></div></div></div><div><div><div>Wates</div><div>SMARTSPACE</div></div></div></div><div>LLOYDS BANKING GROUP</div><div>ALL DIMENSIONS TO BE VERIFIED PRIOR TO COMMENCING WORK. DRAWING TO BE READ IN CONJUNCTION WITH PROJECT SPECIFICATIONS.</div><div>THIS DRAWING IS THE PROPERTY OF LLOYDS BANKING GROUP AND COPYRIGHT IS RESERVED BY THEM. THE DRAWING IS ISSUED ON CONDITION THAT IT IS NOT COPIED OR DISCLOSED BY OR TO ANY UNAUTHORISED PERSONS WITHOUT PRIOR CONSENT IN WRITING TO LLOYDS BANKING GROUP - GROUP PROPERTY. ALL MODIFIED DRAWINGS SHOULD BE RETURNED TO LLOYDS BANKING GROUP.</div><div>GROUP PROPERTY</div><div>BRISTOL - PO Box 112, Canova House, Canova Way, BRISTOL, BS59 7LH EDINBURGH - 100 George Street, 10 Bankhead, Edinburgh, EDINBURGH, EH1 1AN HALFAX - Trinity Road, HALFAX, West Yorkshire, HX1 2EG</div><div><div><div>PROJECT ADDRESS</div><div>11 Portland Street Manchester M60 1HS</div></div><div><div>SCALE</div><div>A0 - 1:100 A3 - NTS</div></div></div><div><div><div>DRAWING DESCRIPTION</div><div>Elevation Major Street Existing</div></div><div><div>DRAWN BY</div><div>CJ/PW</div></div></div><div><div><div>DRAWING NUMBER</div><div>50960488-HLN-XX-E6-M2-AREX-7206</div></div><div><div>REVISION</div><div></div></div></div></div></div>		