


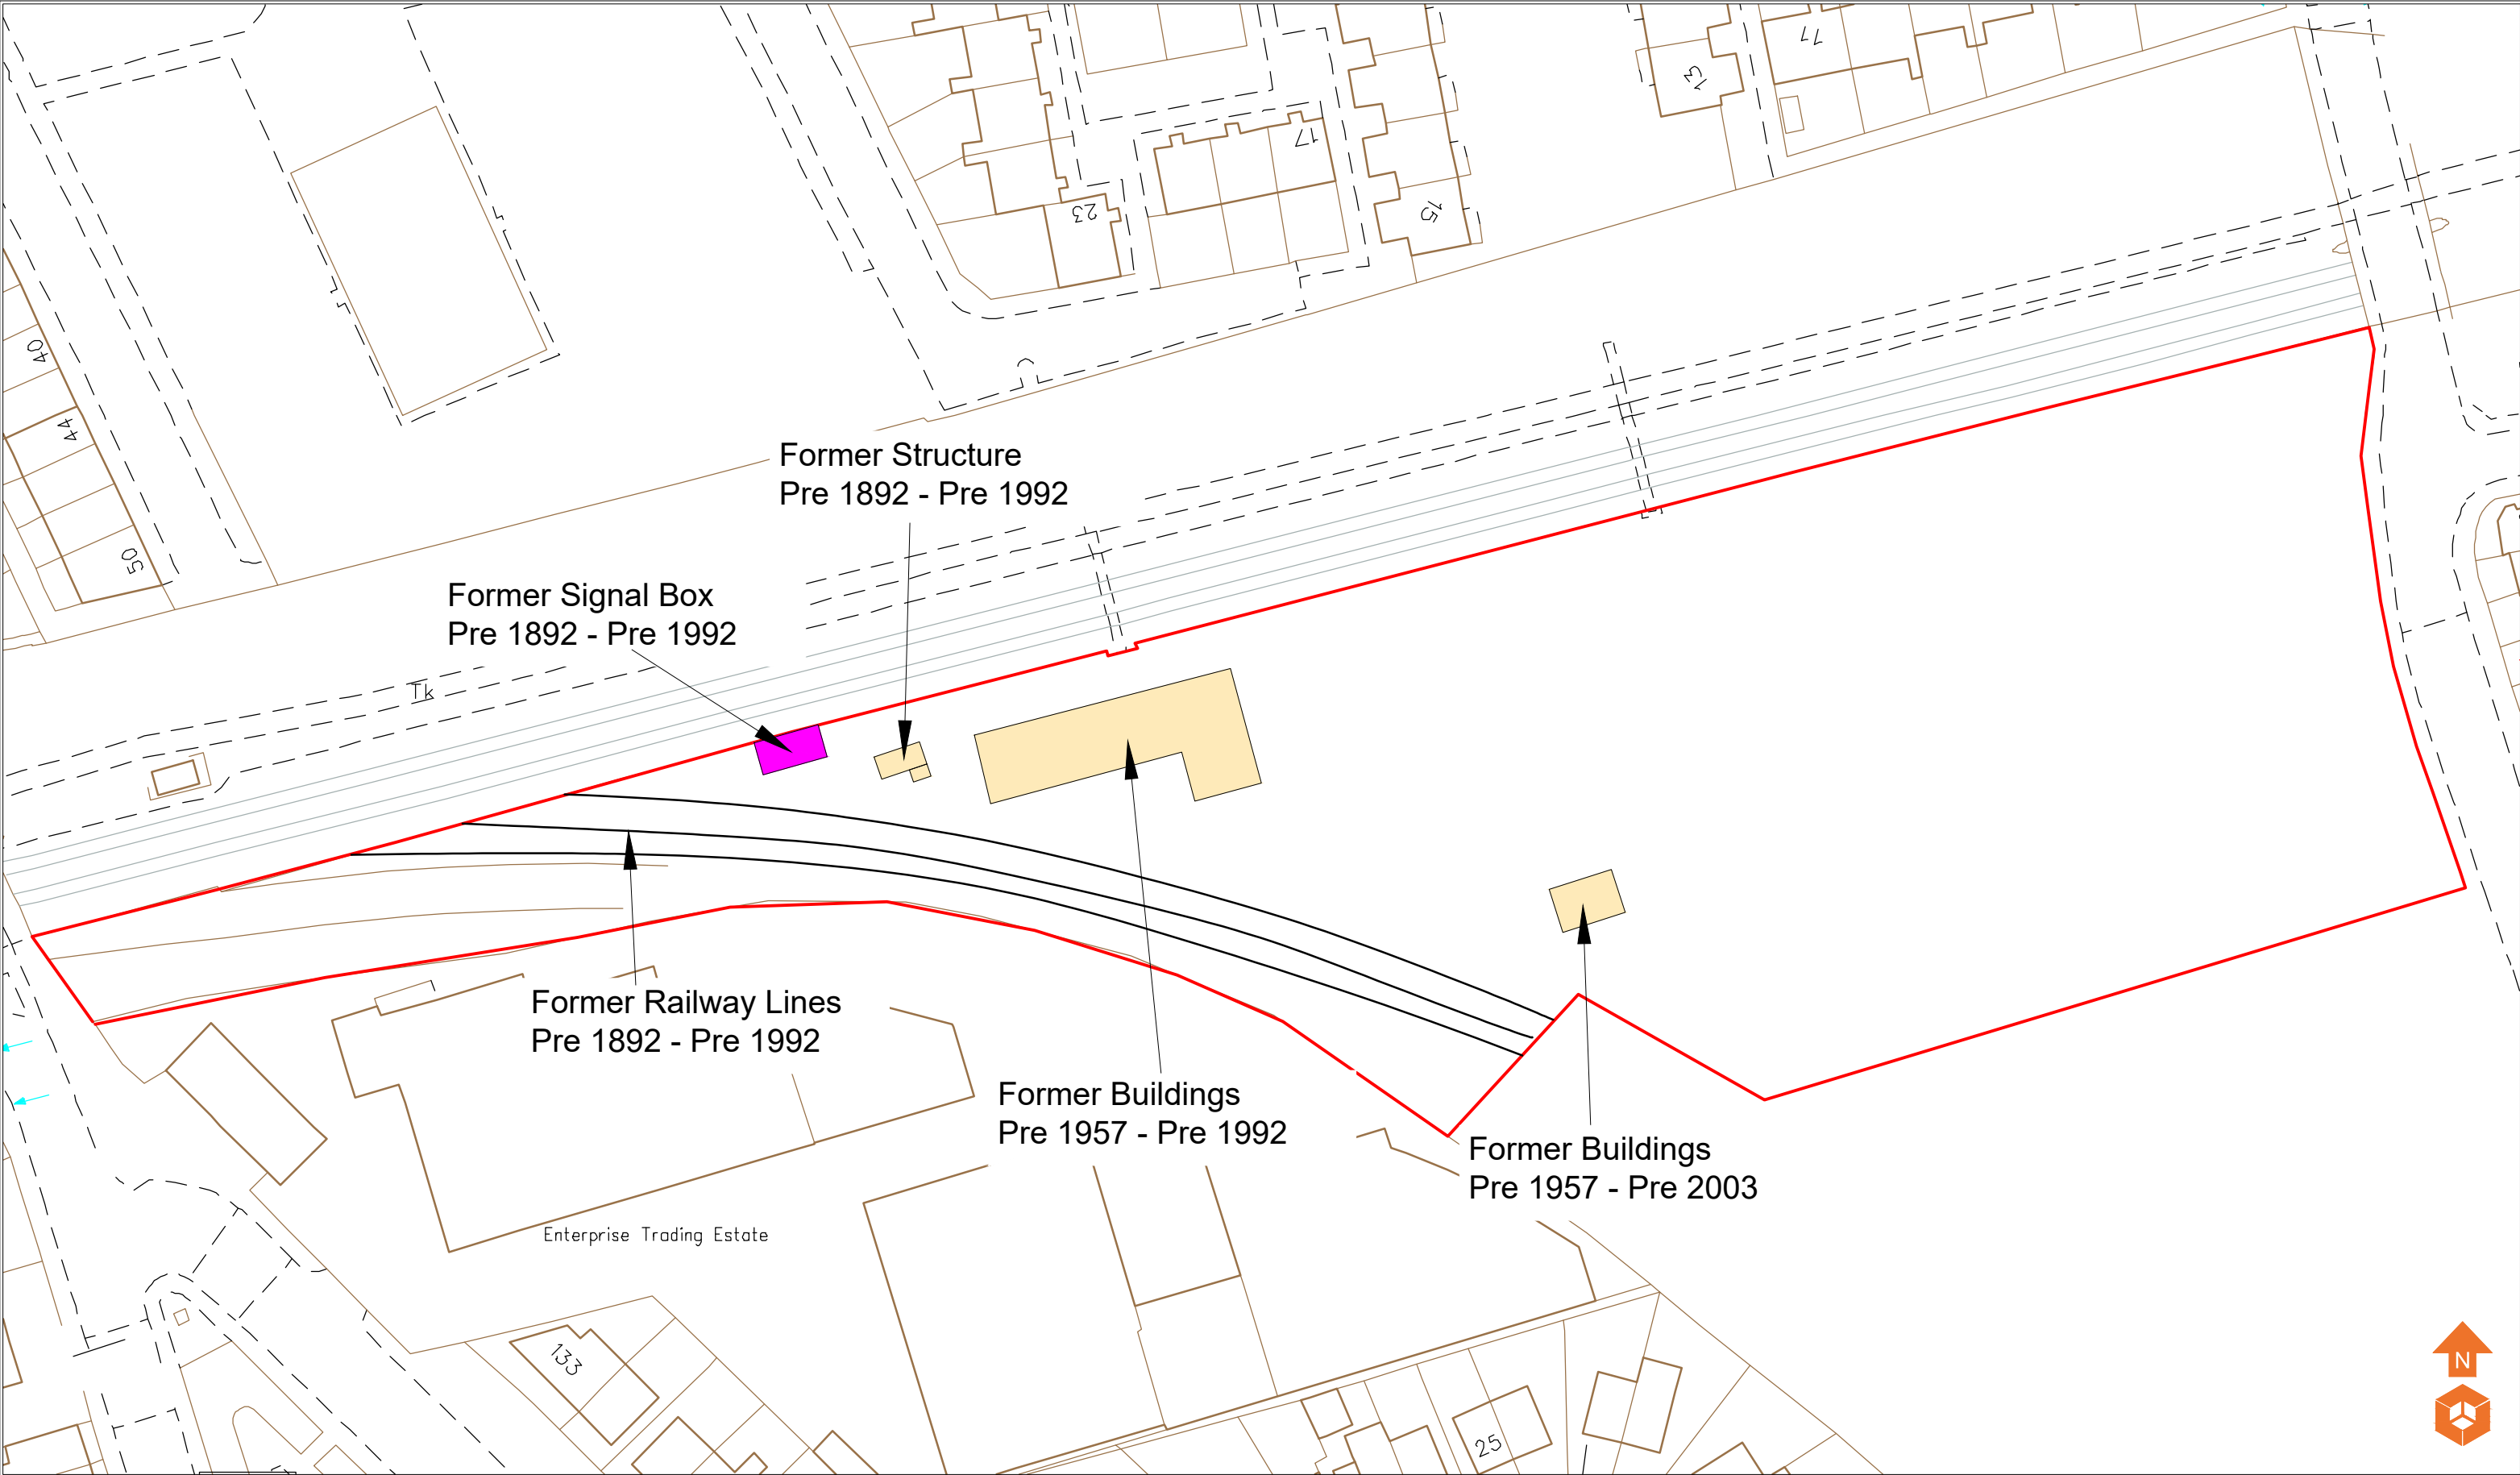

<div>Historical Features</div> <div><div>Former Buildings / Structures (Pre 1892 - Pre 2003)</div><div>Former Signal Box (Pre 1892 - Pre 1929)</div><div>Former Railway Lines (Pre 1892 - Pre 1992)</div></div>					<div>Notes:</div>					<div>Client:</div> <div>Kirkland</div>		<div>Job No:</div> <div>14-944</div>		<div>Date:</div> <div>17.06.2021</div>		<div><div><div></div><div>e3p</div></div><div>Environmental Engineering Partnership Ltd Taylor Road, Trafford Park Urmston, Manchester, M41 7JQ Tel: 0161 707 9612 E-mail: info@e3p.co.uk Website: www.e3p.co.uk</div></div>	
					<div><div><div></div><div></div><div></div><div></div><div></div></div><div>P1REVA17.06.2021EBAS</div><div>PhaseIssueDateDrawnChecked</div></div>					<div>Drawing No:</div> <div>004</div>		<div>Scale:</div> <div>NTS@ A3</div>					
					<div>Job Title:</div> <div>Vine Street, Gorton</div>					<div>Drawing Title:</div> <div>Historical Features Plan</div>		<div>The client must not amend any drawing, design or other intellectual property produced by E3P Ltd without permission in writing from E3P Ltd in advance of any amendments being made. In the event that such written permission is not obtained in advance of the amendments being made, E3P Ltd shall not be liable for any damage and/or losses occurring as a result of the amended drawing, design or intellectual property.</div>					