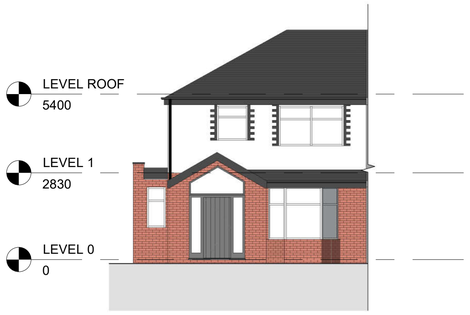

3 Front - Proposed
1 : 100

4 Left Side - Proposed
1 : 100

5 Rear - Proposed
1 : 100

6 Right Side - Proposed
1 : 100

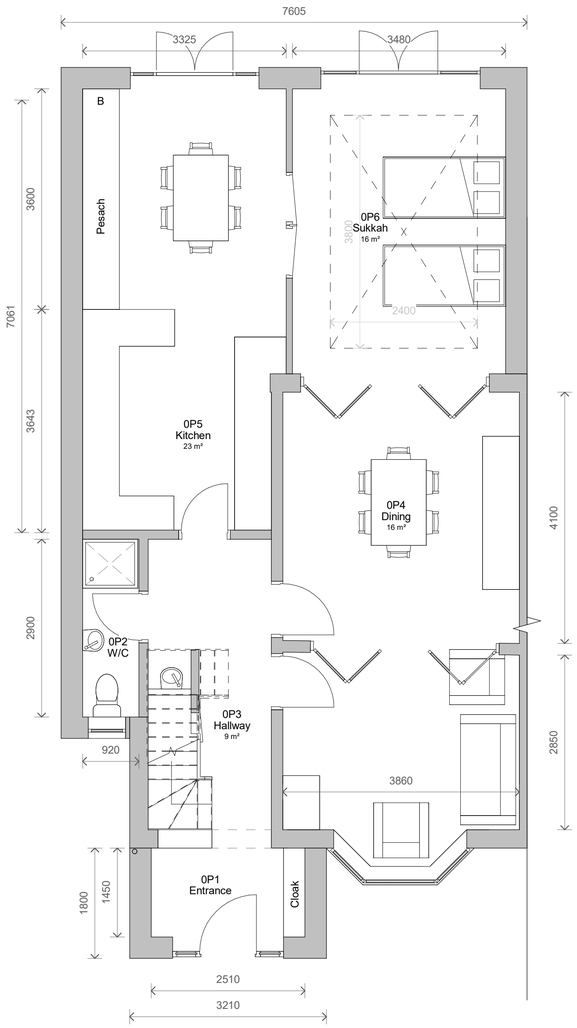

1 Level 0 - Proposed
1 : 50

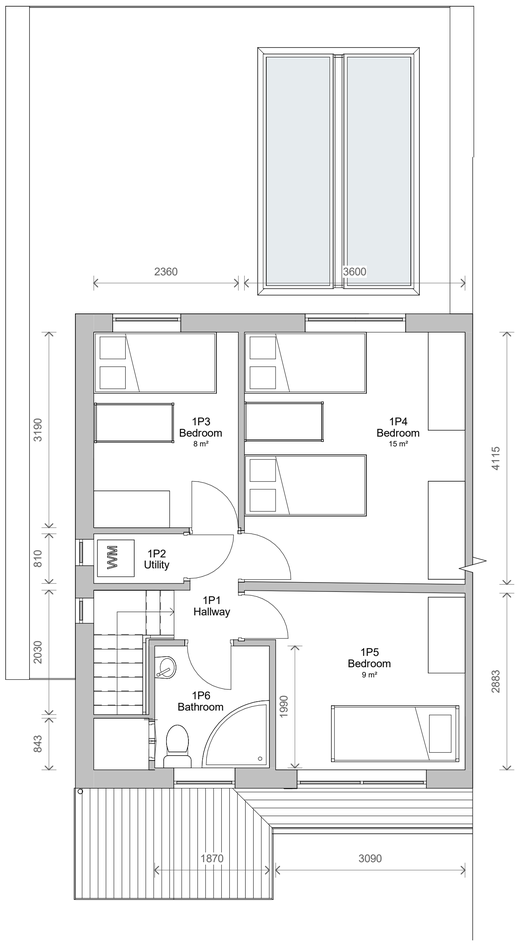

2 Level 1 - Proposed
1 : 50

SCALE 1: 50 m

SCALE 1: 100 m

No.	Description	Date
3	Revised Plans	18/05/2023
2	Revised Plans	16/05/2023
1	Revised Plans	11/05/2023

PROJECT
29 Haversham Road

TITLE
Proposed Plans and Elevations

CLIENT
Dzialoszynski

STATUS
DESIGN

DRAWN BY	DATE	SCALE (@ A1)
TP	28/04/2023	As indicated

PROJECT NUMBER	DRAWING NUMBER	REV
GSS23032	003	3

GOLD SKETCH
S T U D I O S
www.goldsketch.co.uk info@goldsketch.co.uk 0161 792 9595

NOTES

© COPYRIGHT. ALL RIGHTS RESERVED.
THIS DRAWING MUST NOT BE REPRODUCED WITHOUT PRIOR WRITTEN CONSENT.
DRAWING TO BE USED FOR THE STATUS INDICATED ONLY.
ALL DIMENSIONS TO BE CHECKED ON SITE AND CONFIRMED ON SITE. ANY DISCREPANCIES TO BE REPORTED TO THE DESIGNER PRIOR TO THE COMMENCEMENT OF ANY WORK. ALL WORK AND MATERIALS TO BE IN ACCORDANCE WITH CURRENT STATUTORY LEGISLATION, RELEVANT CODES OF PRACTICE AND BRITISH STANDARDS. ALL DIMENSIONS ON THIS DRAWING ARE IN MILLIMETRES (UNLESS OTHERWISE STATED).