



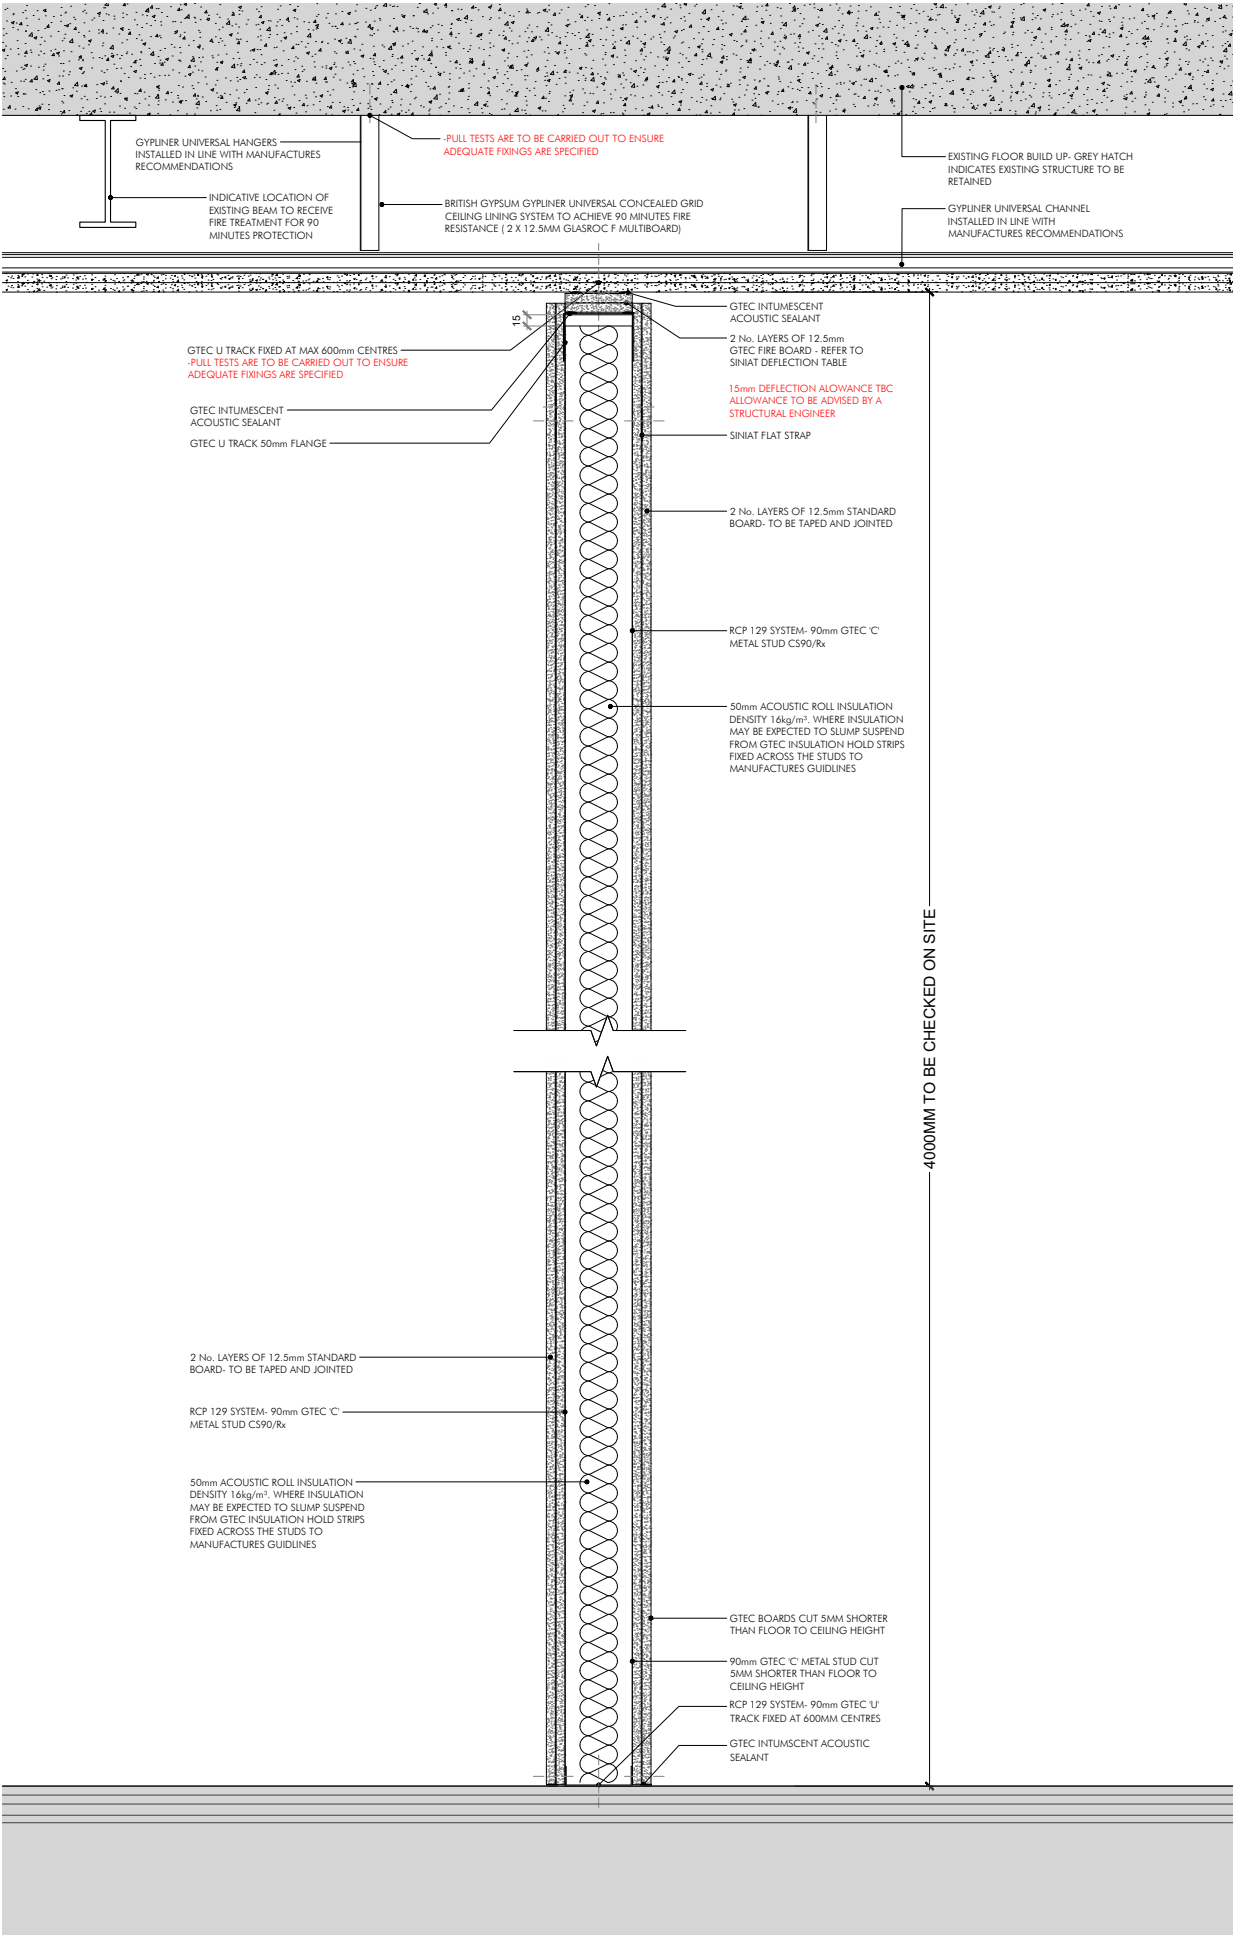

TYPICAL PARTITION 'TYPE B' SECTION
SCALE 1:5

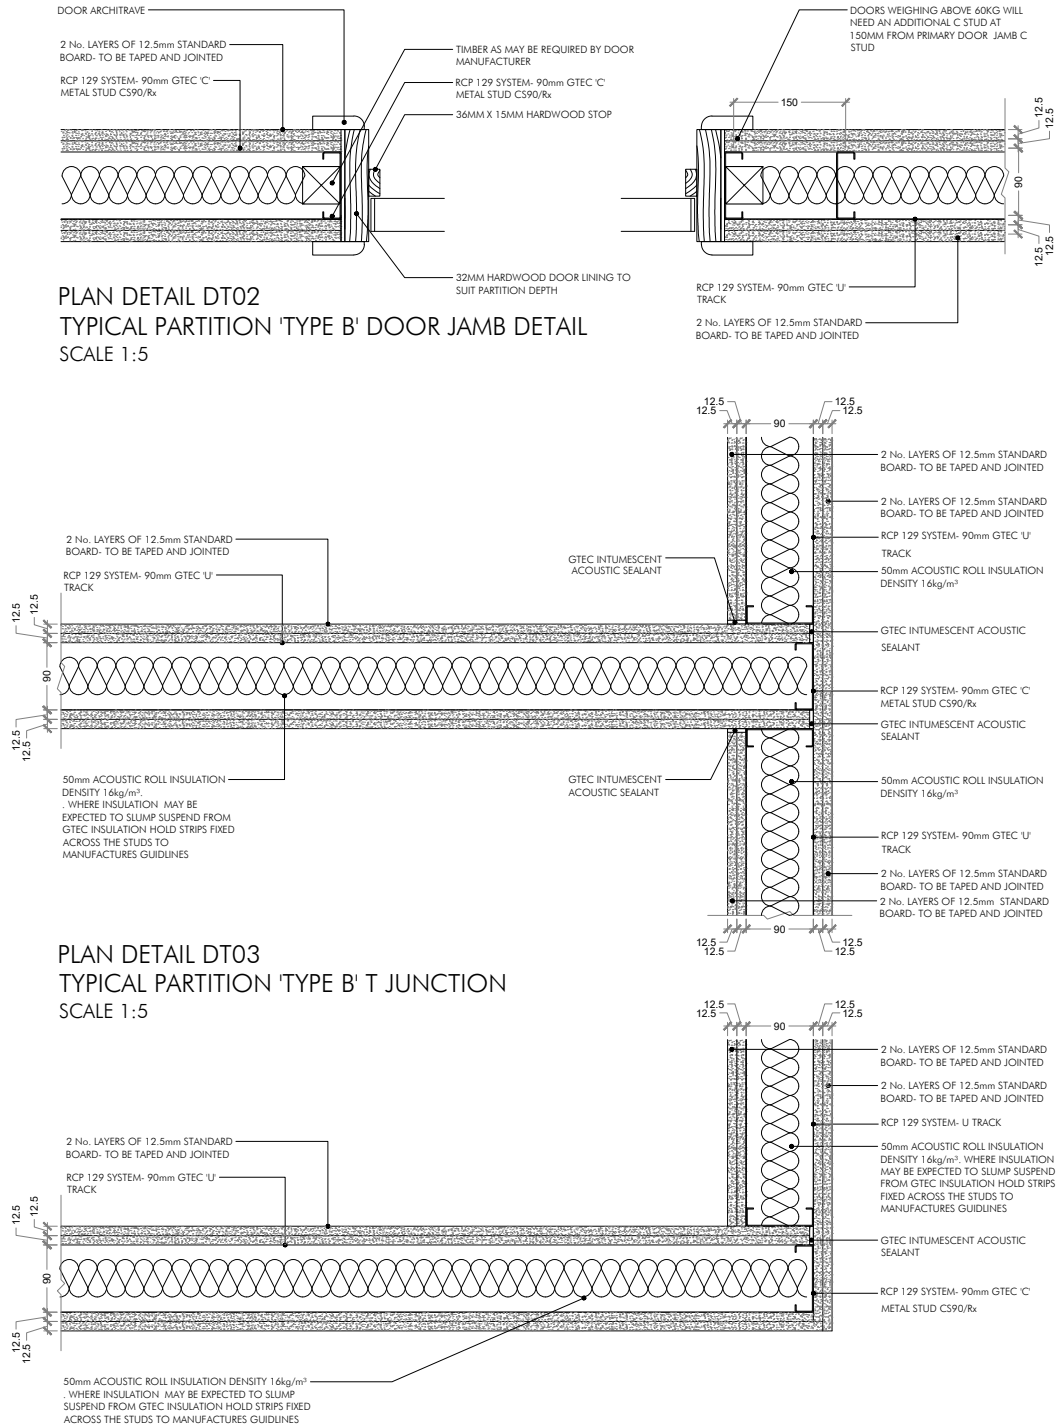

PLAN DETAIL DT02
TYPICAL PARTITION 'TYPE B' DOOR JAMB DETAIL
SCALE 1:5

PLAN DETAIL DT03
TYPICAL PARTITION 'TYPE B' T JUNCTION
SCALE 1:5

PLAN DETAIL DT04
TYPICAL PARTITION 'TYPE B' 90 DEGREE CORNER
SCALE 1:5

- NOTE:
- ALL DETAILS ARE INDICATIVE, DUE TO ACCESS RESTRICTIONS A COMPREHENSIVE SURVEY HAS NOT BEEN UNDERTAKEN. THEREFORE DETAILS ONLY SHOW PRINCIPLES WHICH ARE TO BE DEVELOPED BY THE CONTRACTOR.
 - THE CONTRACTOR WILL BE RESPONSIBLE FOR DETAILING ALL SITUATIONS
 - THE CONTRACTOR WILL REMOVE ANY REDUNDANT FIXING BRACKETS, ETC.
 - THE CONTRACTOR WILL BE RESPONSIBLE INSTALLING THE PARTITIONS IN LINE WITH THE MANUFACTURERS DETAILS AND RECOMMENDATIONS.

PLANNING ISSUE

PHD	REV A- ABUTMENT WITH EXISTING EXTERNAL WALL DETAIL REMOVED AS NO LONGER REQUIRED.	11/5/23	
AM	DRAWN	21.12.22	
DRAWN	REVISION	DATE	VER
AP ALLISON PIKE ARCHITECTS & DESIGNERS			
7 Buxton Road West, Disley, Stockport, Cheshire, SK12 2AE. Telephone: 01663 763000 Facsimile: 01663 766772 Website: www.allisonpike.com Email: studio@allisonpike.com			
© Allison Pike Partnership Limited.			
PROJECT	MEDLOCK VICTORIA MILL MILES PLATTING		
TITLE	PROPOSED GROUND FLOOR PARTITION DETAILS TYPICAL PARTITION B (NONE FIRE RATED) PLANNING & LISTED BUILDING CONSENT APPLICATION		
SCALE	1:5 @ A3		
JOB No	DRAWING No	REV	
MED02	AP323	A	