



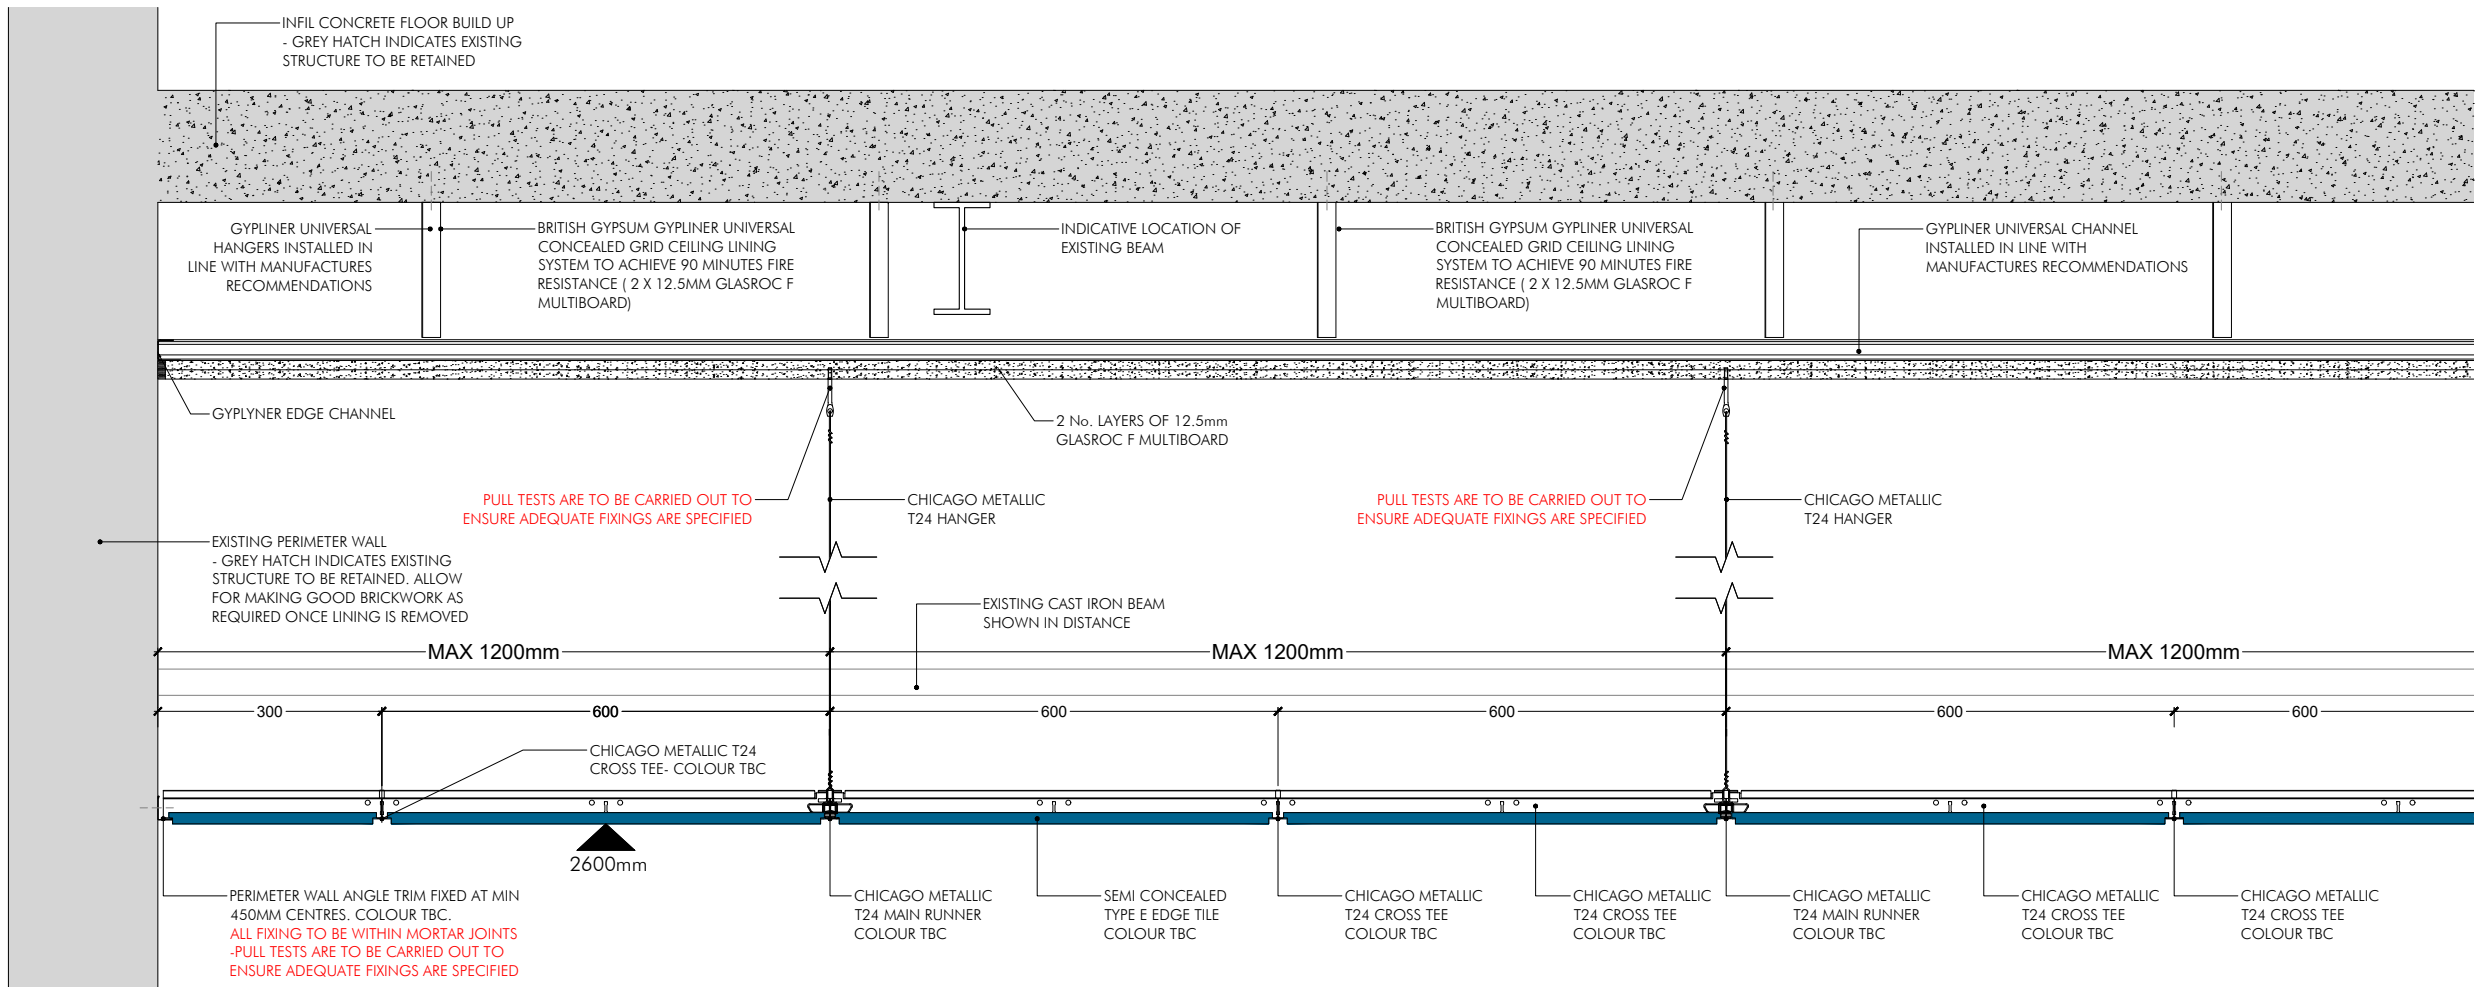


PROPOSED DETAIL 01
SECTION A
SCALE 1:5

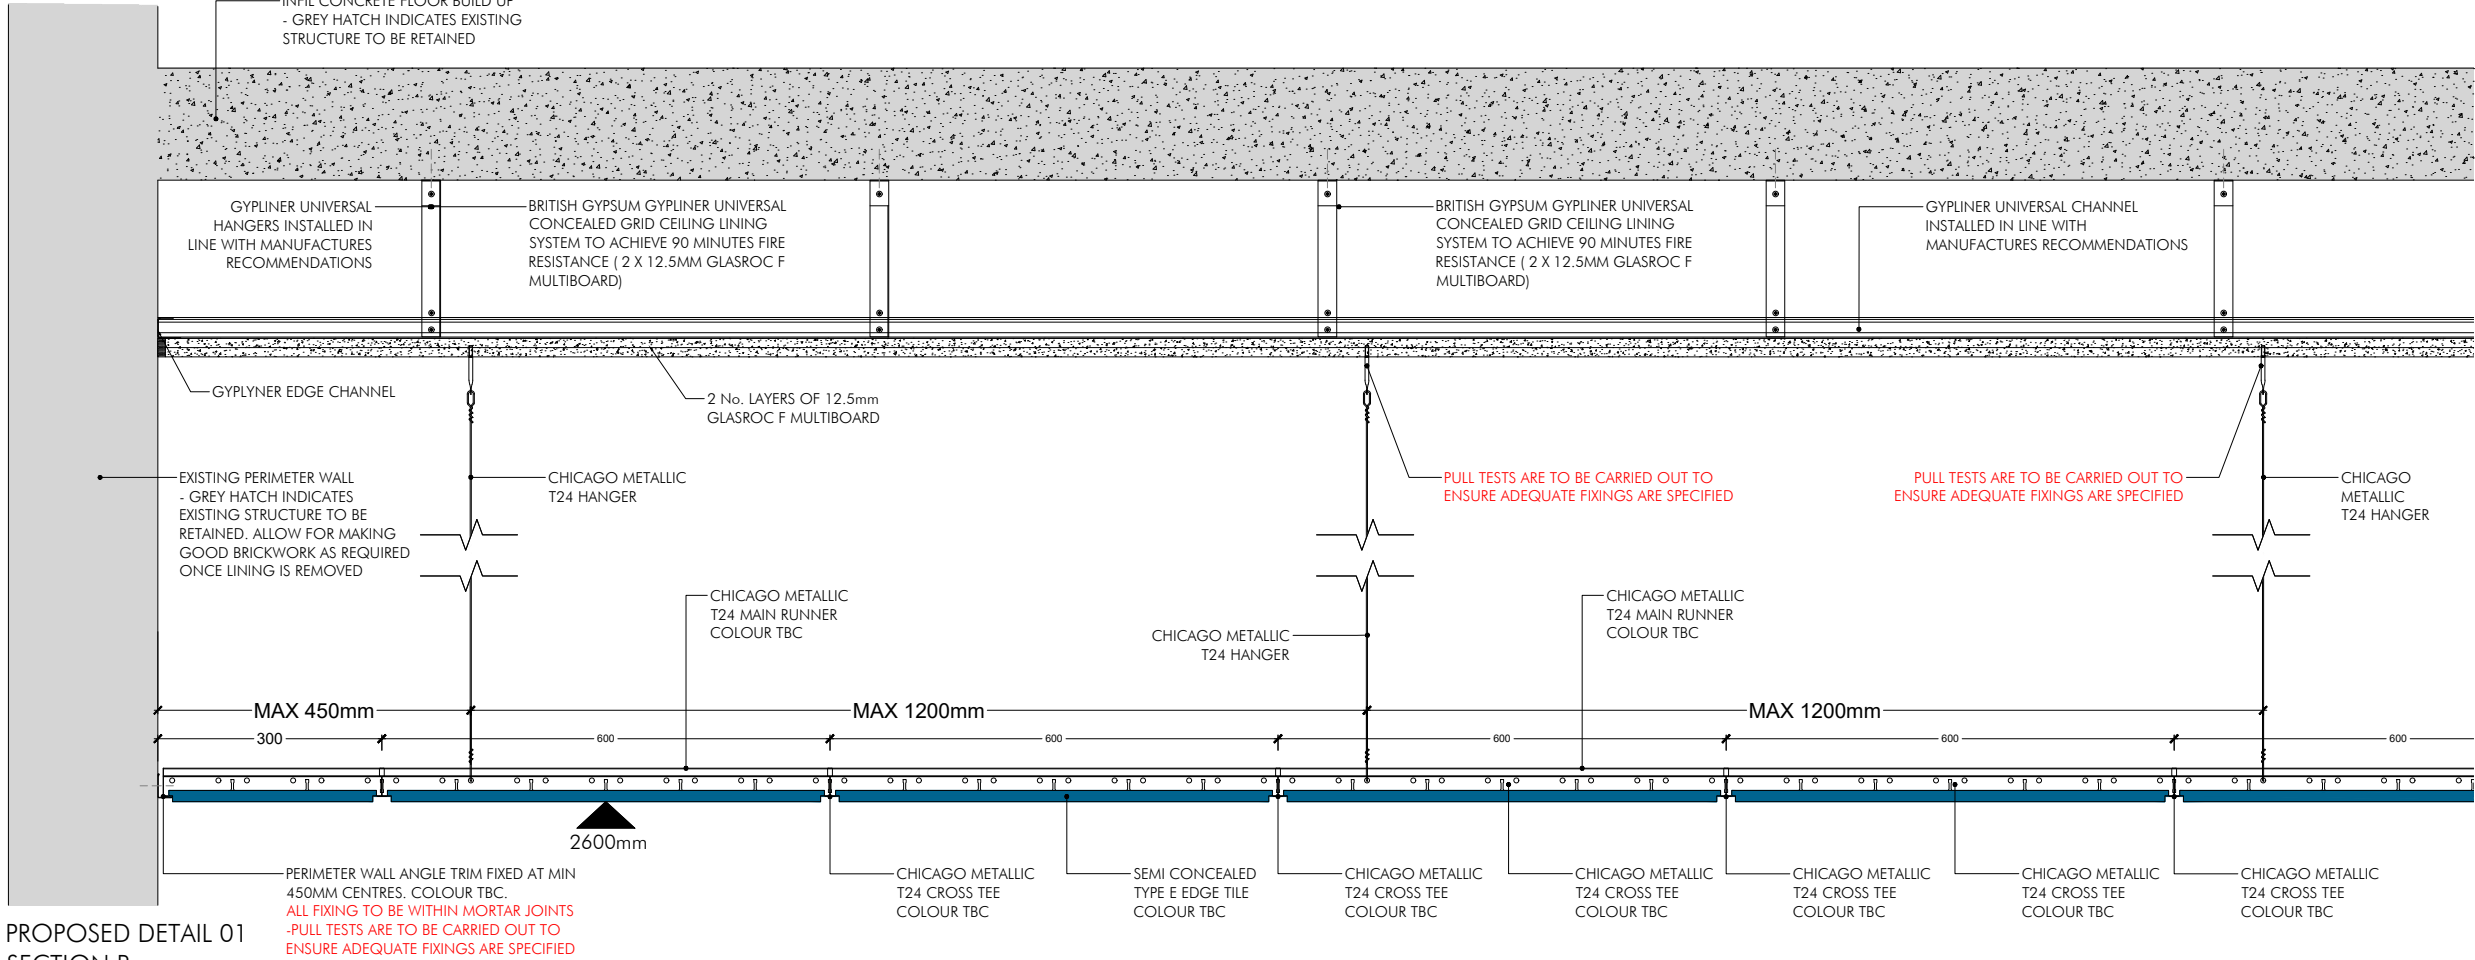

PROPOSED DETAIL 01
SECTION B
SCALE 1:5

- NOTE:
- ALL DETAILS ARE INDICATIVE, DUE TO ACCESS RESTRICTIONS A COMPREHENSIVE SURVEY HAS NOT BEEN UNDERTAKEN. THEREFORE DETAILS ONLY SHOW PRINCIPLES WHICH ARE TO BE DEVELOPED BY THE CONTRACTOR.
 - THE CONTRACTOR WILL BE RESPONSIBLE FOR DETAILING ALL SITUATIONS
 - THE CONTRACTOR WILL REMOVE ANY REDUNDANT FIXING BRACKETS, ETC.
 - THE CONTRACTOR WILL BE RESPONSIBLE INSTALLING THE SUSPENDED CEILING IN LINE WITH THE MANUFACTURERS DETAILS AND RECOMMENDATIONS.

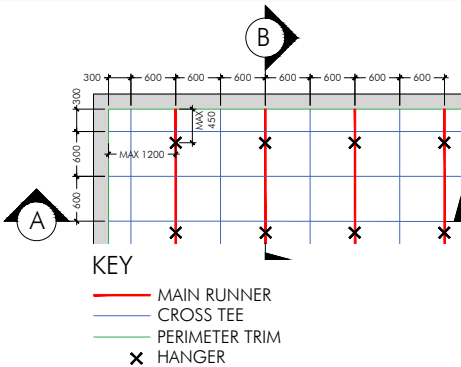

PHD	REV A: NOTE REGARDING EXTERNAL WALL LINING ADDED	19.05.23	
AM	DRAWN	27.10.22	
DRAWN	REVISION	DATE	VER

AP

ALLISON PIKE

ARCHITECTS & DESIGNERS

7 Bulton Road West, Daley,
Stockport, Cheshire, SK12 2AE.
Telephone: 01663 763000
Facsimile: 01663 766772
Website: www.allisonpike.com
Email: studio@allisonpike.com

© Allison Pike Partnership Limited.

PROJECT
MEDLOCK
VICTORIA MILL
MILES PLATTING

TITLE
PROPOSED GROUND FLOOR CEILING DETAILS
DETAIL 01 - TYPICAL CONCRETE SOFFIT
PLANNING & LISTED BUILDING CONSENT APPLICATION

SCALE
1:5 @ A3

JOB No
MED02

DRAWING No
AP315

REV
A