

0m 1m 2m 3m 4m 5m

VISUAL SCALE 1:100 @ A3



Matching or similar brick

01_P_Elevation
1 : 100



02_P_Elevation
1 : 100




Matching or similar roof tiles

Roof windows

Matching or similar brick

Sliding door

03_P_Elevation
1 : 100

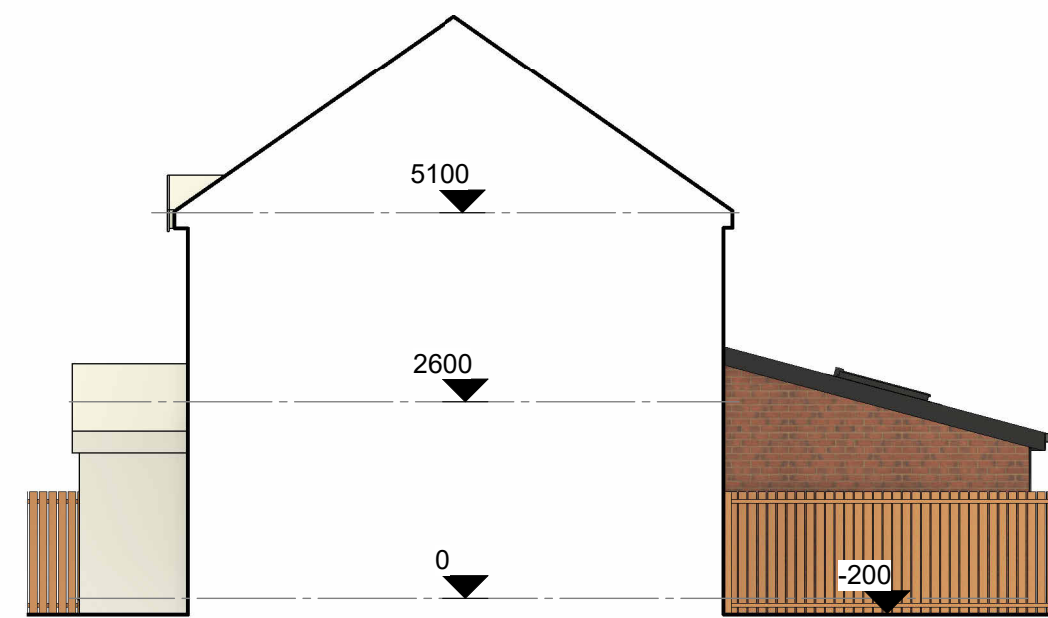

04_P_Elevation
1 : 100

COPYRIGHT © ALL RIGHTS RESERVED BY VIKAS ALYAS LTD. DO NOT SCALE FROM DRAWING. DRAWING INDICATES DESIGN INTENT ONLY. REPORT ANY DISCREPANCIES TO CLIENT / VA LTD. NOT TO BE USED FOR CONSTRUCTION UNLESS STATED SO. TO BE READ IN CONJUNCTION WITH OTHER DRAWINGS OR SPECIFICATION WHERE PROVIDED.

ARCHITEK
BUILDING DESIGN CONSULTANCY

0161 511 8479

vikas@architek.uk
916 Stockport Road, Levenshulme, Manchester, M19 3AB

No.	Description	Date
P1	Issue to Planning	17.04.2023

PROJECT		ADDRESS		CLIENT			
Single storey rear and side wrap around extension		1193_378 Lathbury Rd, Manchester M40 8NS		Chandra Prajapati			
		SHEET		Date 07.11.2022	Project number 1193	Scale (@ A3) 1 : 100	
Manchester City Council	PURPOSE OF ISSUE Planning	Proposed Elevations		Drawn by VA	DRAWING NUMBER		REV
				Checked by VA	A105		P1