




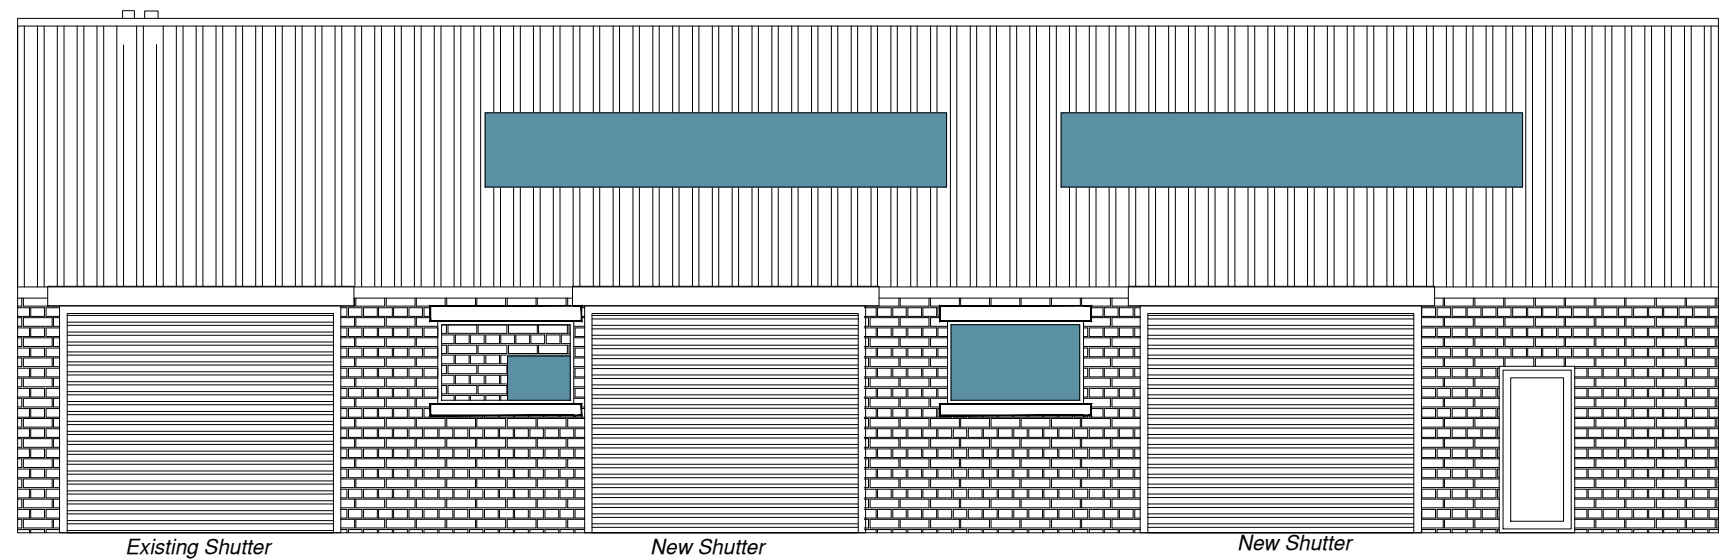

PROPOSED REAR ELEVATION
(NO CHANGES)

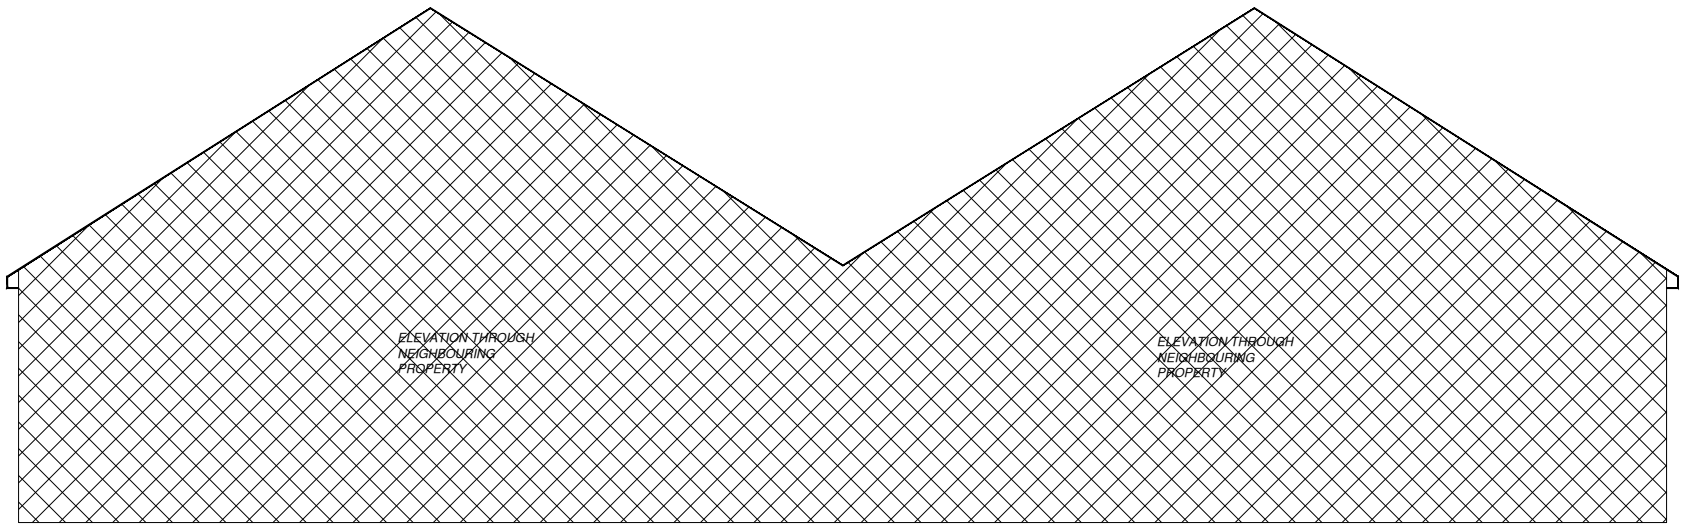

PROPOSED SIDE ELEVATION
(NO CHANGES)

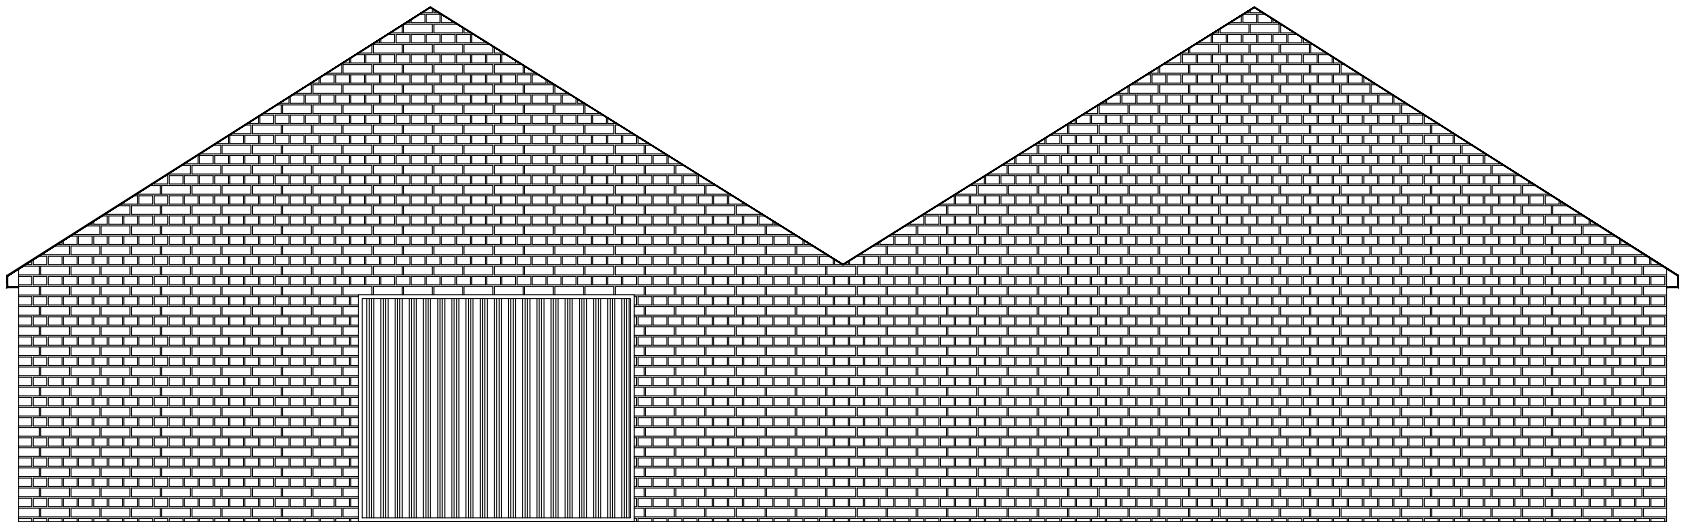

PROPOSED SIDE ELEVATION
(NO CHANGES)

NOTES

This drawing is subject to a detailed building and site survey, therefore no guarantee of its accuracy can be given.
This drawing has been draughted in accordance with the clients design requirements.
All areas are approximate and are subject to a detailed building and site survey and further design development.
All dimensions should be checked prior to commencement of construction on site. Measurements should not be taken off the drawing.

JOB
PROPOSED INSTALLATION NEW SHUTTERS AT FRONT
ELEVATION

ADDRESS
UNIT 3
SOVEREIGN WORKS
FACTORY LANE
BLACKLEY
MANCHESTER
M9 8AE

MR M SARFARAZ

DATE	SCALE	SHEET	JOB NO
11/09/2023	1:100	4@A3	22-5010