



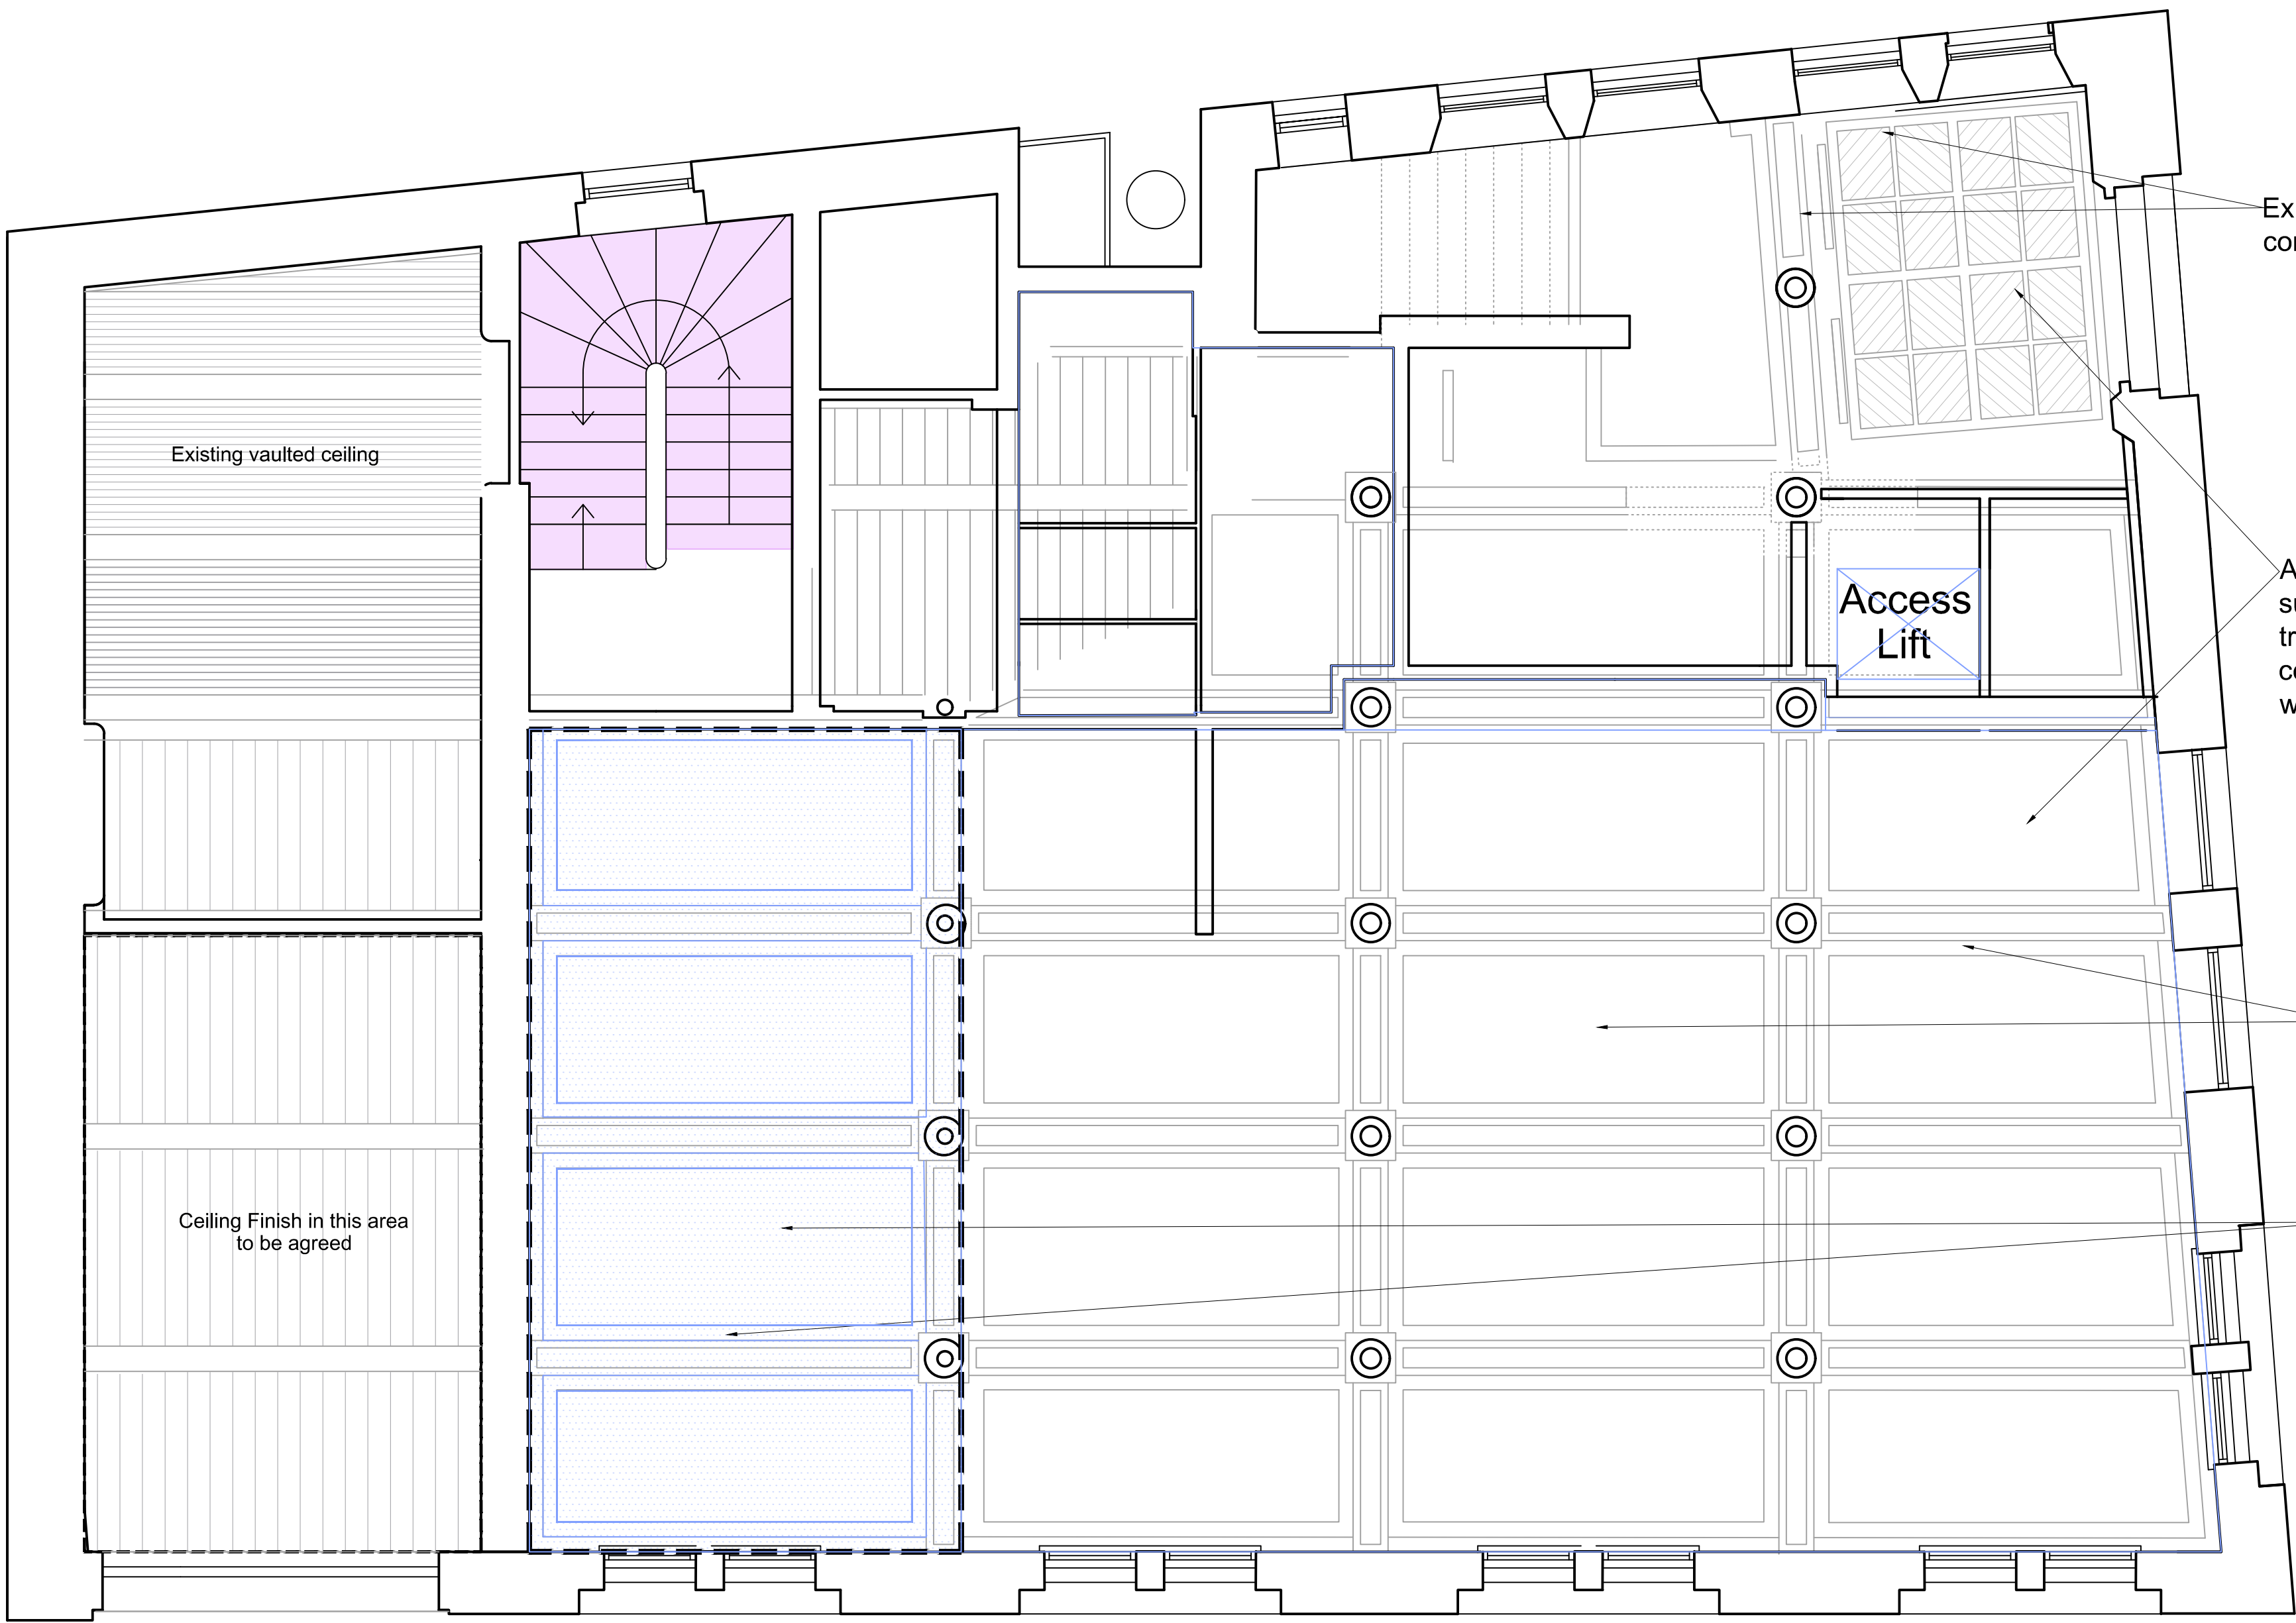

NOTE* - Please ensure that an updated asbestos survey and inspection report is available before commencing with any invasive investigation, repair, refurbishment or new works

Upper Gnd Floor Proposed Ceiling Plan

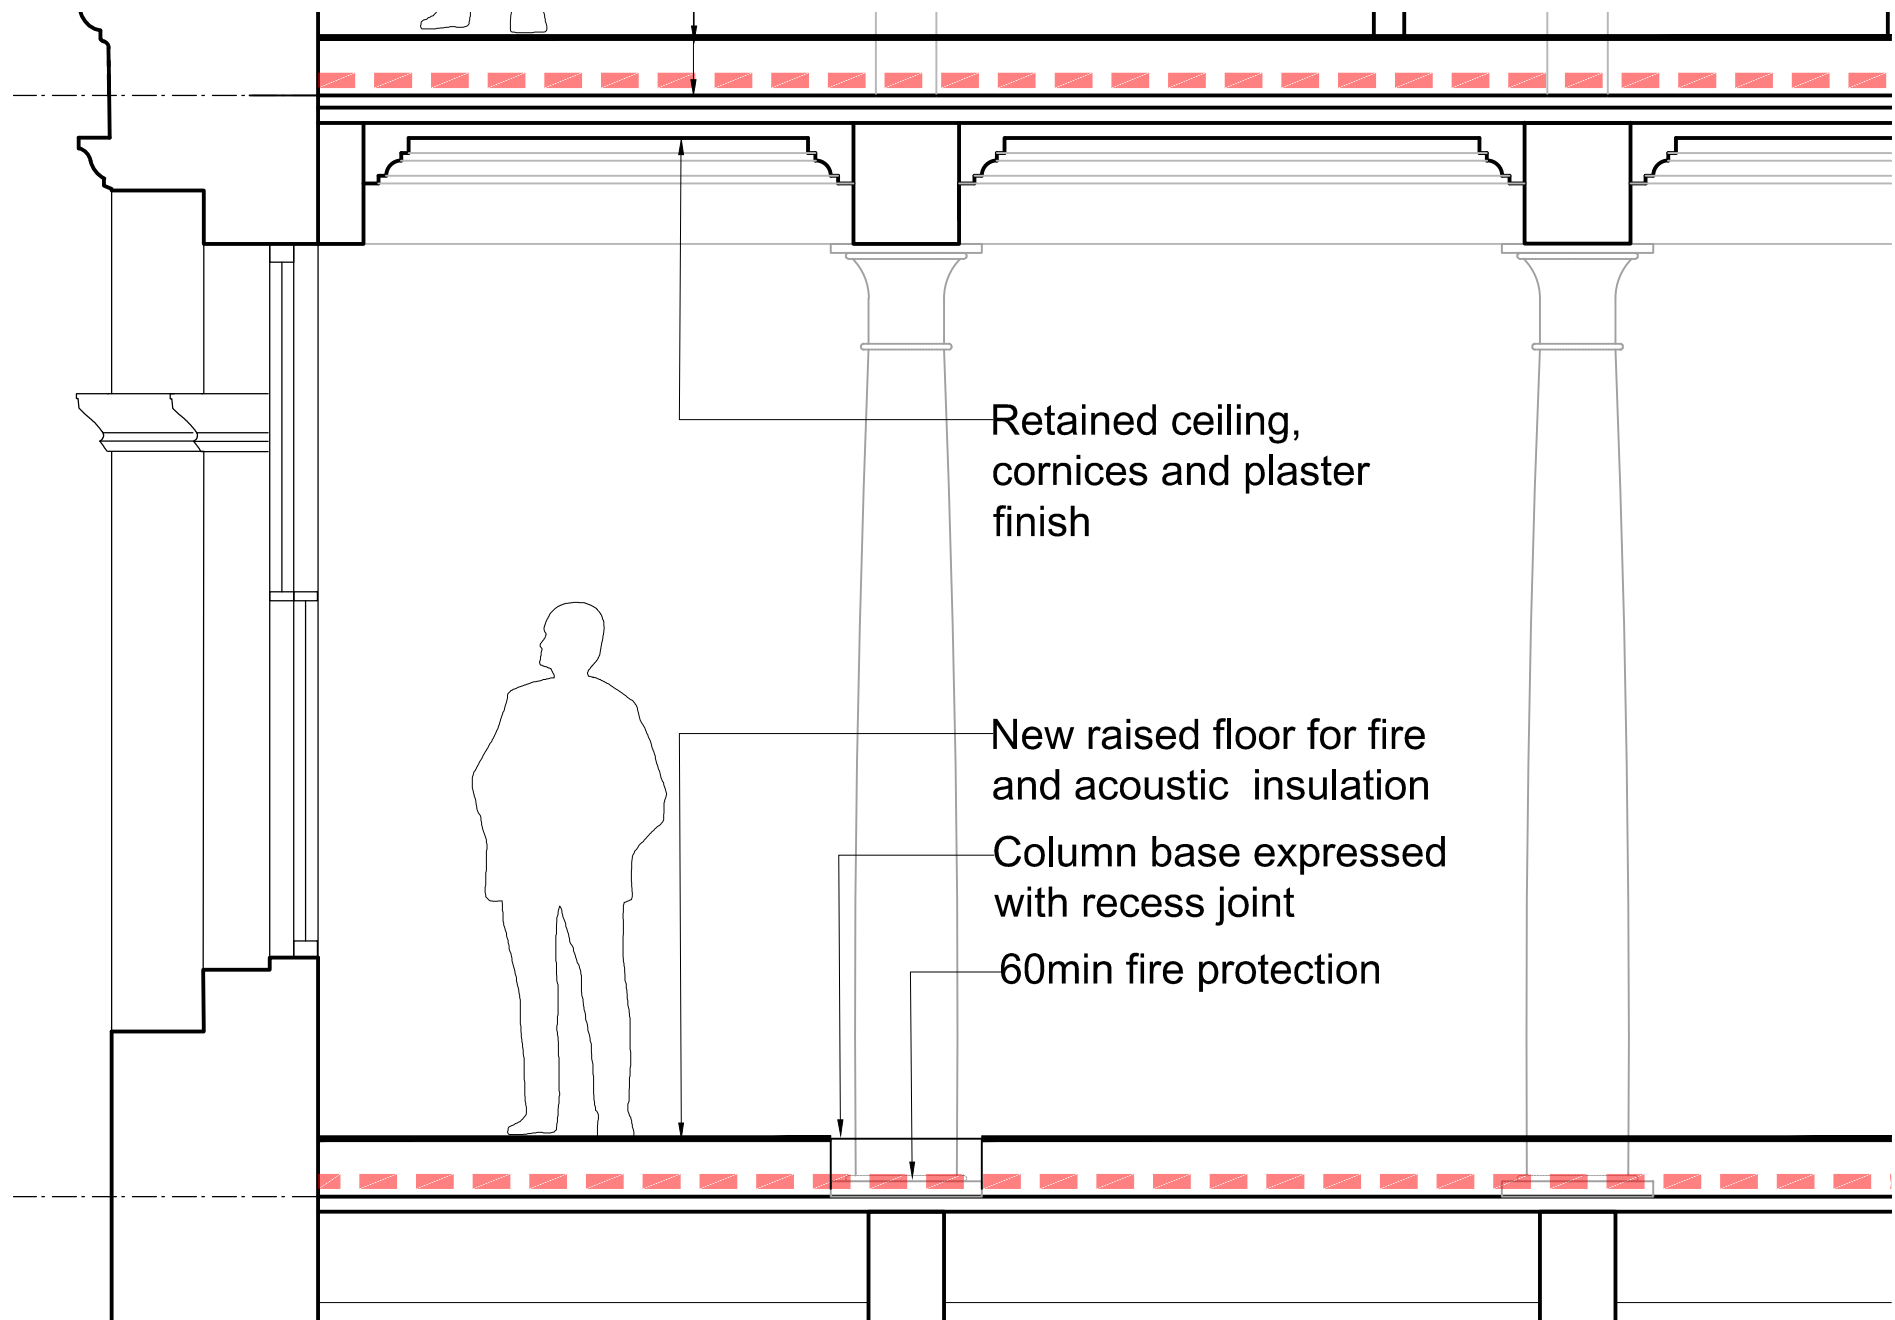

Upper-Ground Floor - Cross-Section
1:25 @ A1

LEGEND - Ceiling Finishes

- Area of lowered suspended ceiling for service containment - Plasterboard & Skim to 60min FR
- Area of replicated ceiling Gyproc plasterboard & skim finish to 60min FR
- Area of Vaulted Masonry - Cleaned and made good
- Area of exposed concrete - Cleaned and made good
- Area underside of stairs with any xisting intrusive modern paintwork applied to existing surface to be stripped off and pointing made good. Methodology & paint specification to be agreed with planning conservation officer. *

the spacestudio^{architects & designers}

154, Dean Street 2nd Floor, Manchester M1 4FD
Tel: 0161 275 1552
www.spacestudio.co.uk

REVISIONS		19-12-2022
A-	Minor changes to layout	
B-1	Existing ceiling finish retained	21-04-2023
2	Hatch notation revised	

project and code

Fraser House
36 Charlotte Street,
Manchester M1 4FD
2022-1008M

drawing title

Proposed GA Upper Ground Floor Ceiling Plan

PLANNING ISSUE

drawing number / revision

2022-1008M - 043 B

scale

1:50 @ A1

19.12.2022

drawn / checked

CT / KS

0 0.5 1 2

Metres