






Example signage on adjacent unit





Overall Size 300mm high x 2300mm width
Projection 80mm
Internally Illuminated to 250cd/m
Red perspex

sign type 1

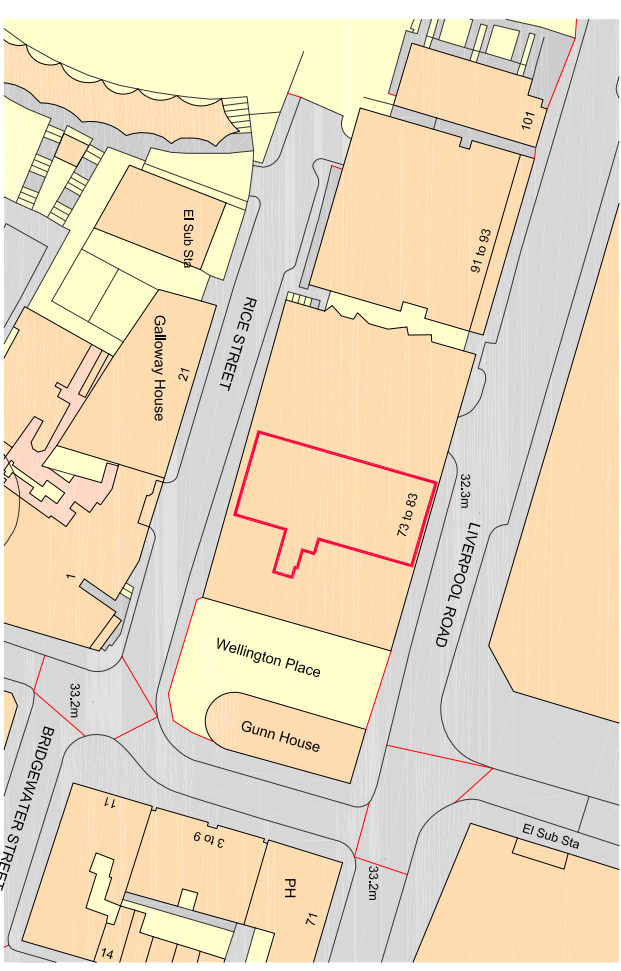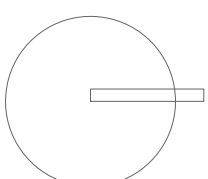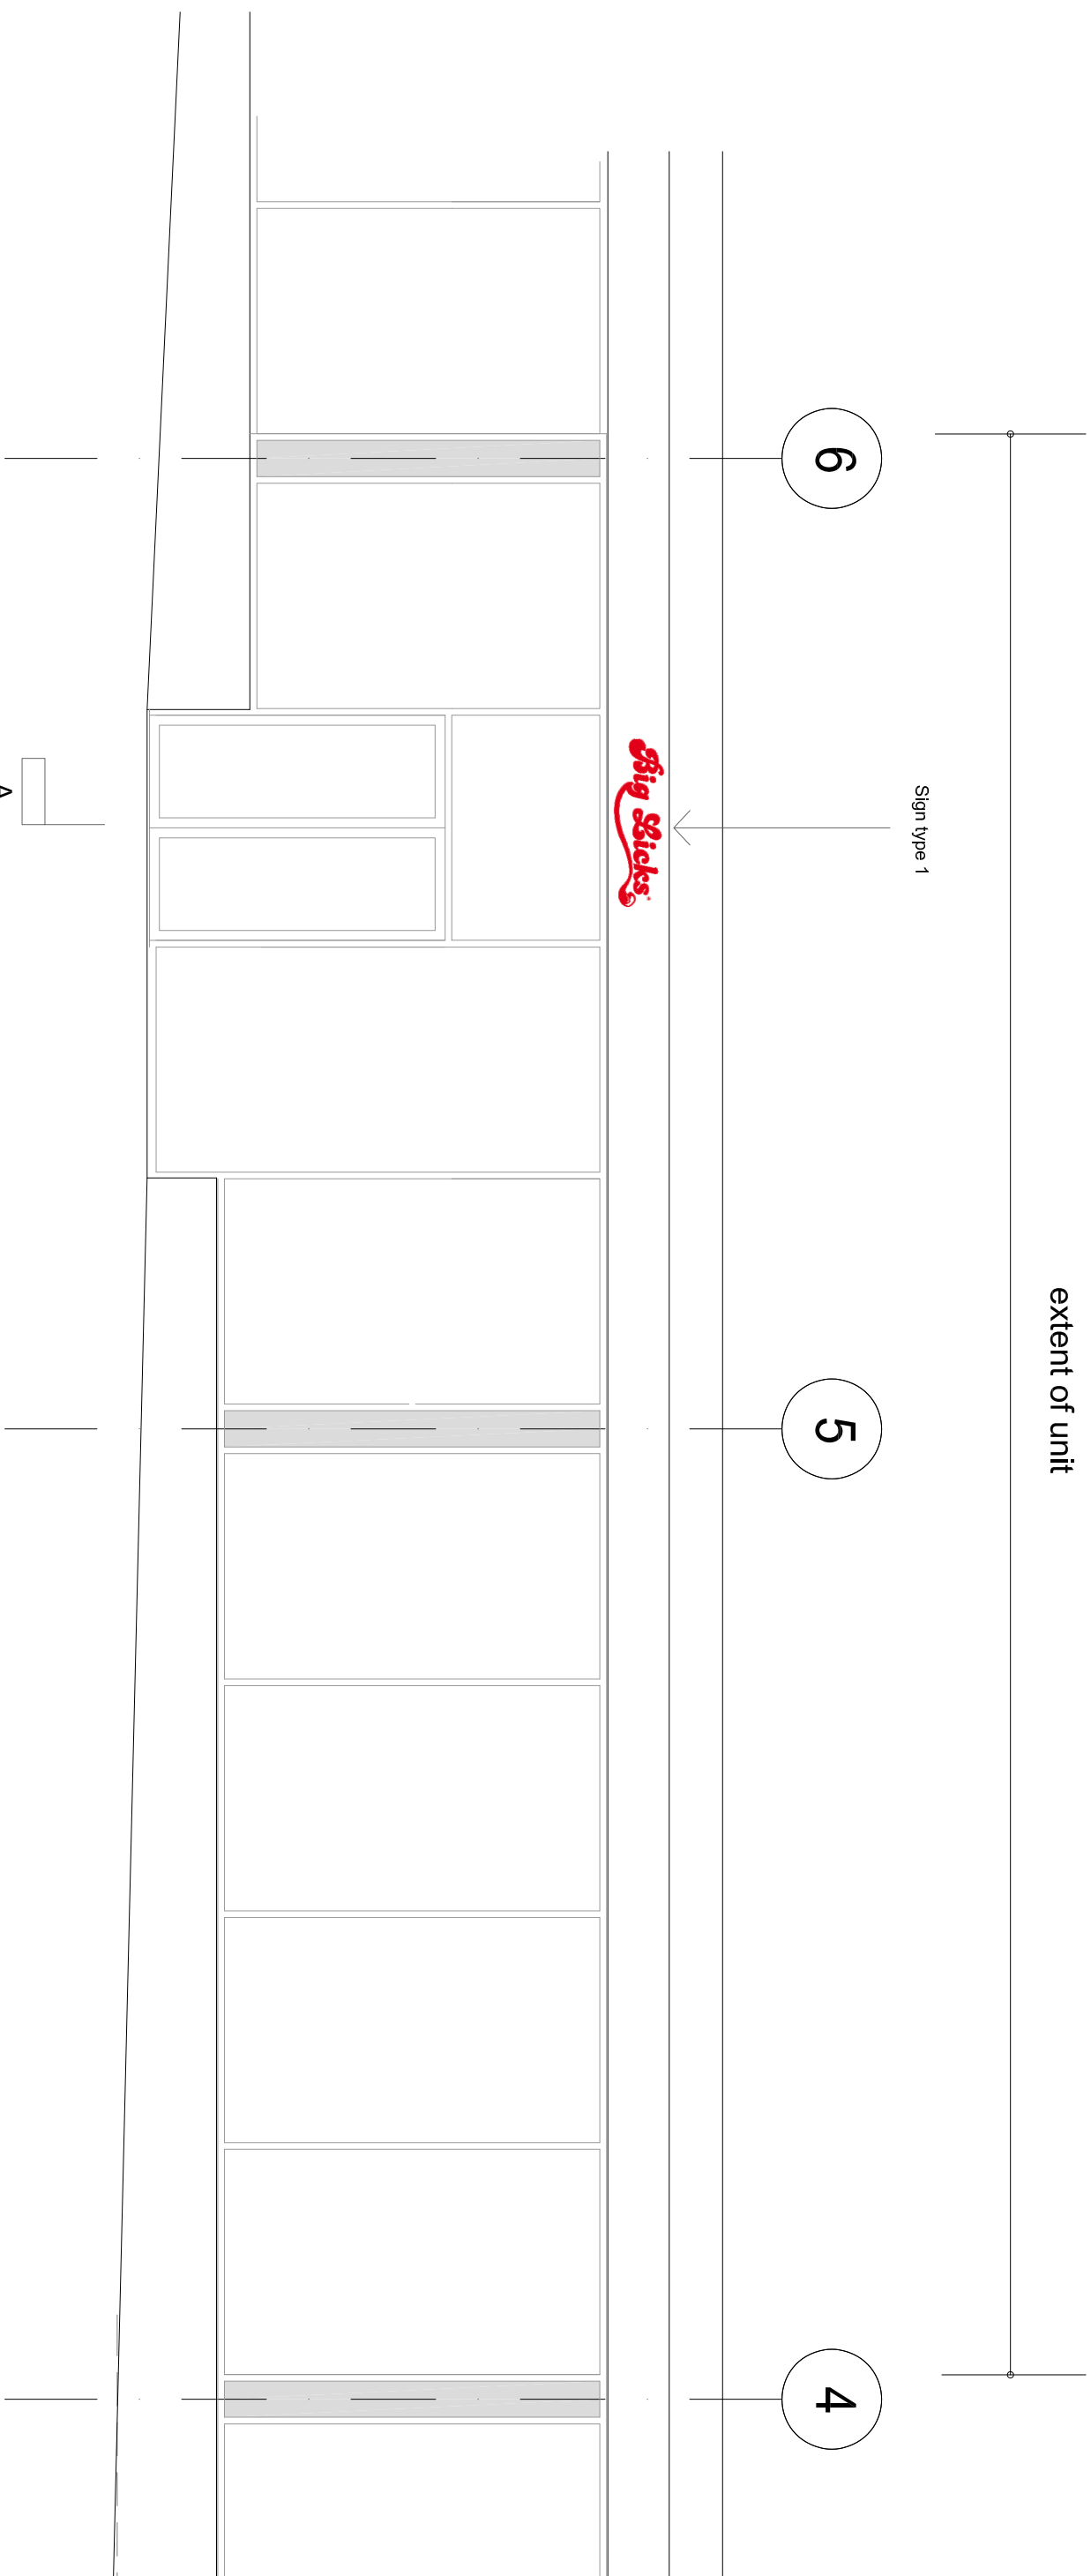

Ordnance Survey. (c) Crown Copyright 2022. All rights reserved. Licence number 100022432

location plan 1 / 1250

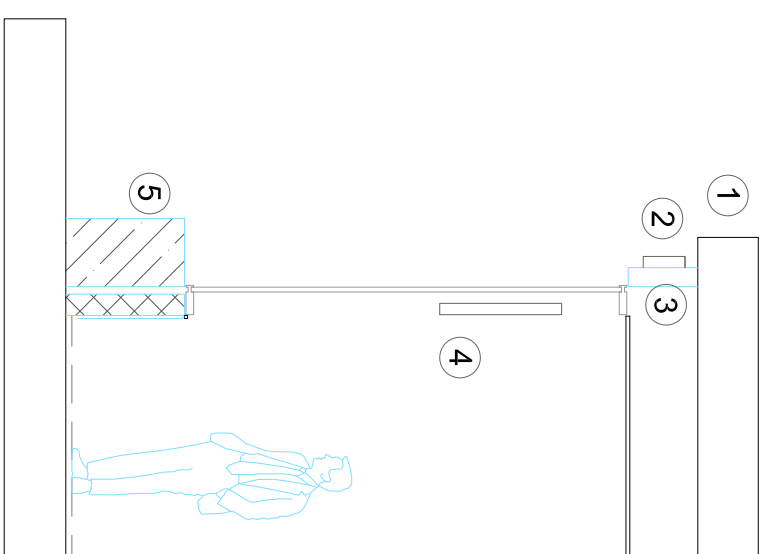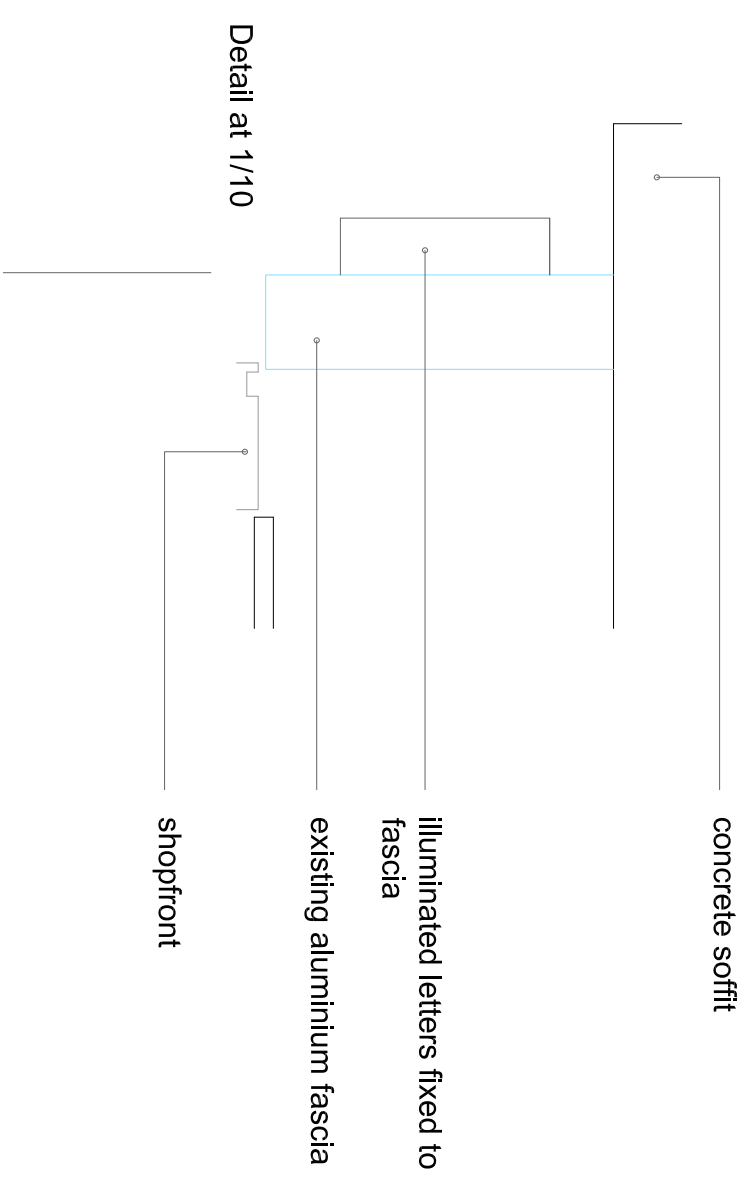

- Section A 1/50
- 1 concrete frame
 - 2 signage
 - 3 existing aluminium fascia
 - 4 signage behind glazing
 - 5 stone wall

[illegible]

Cheshire House Mews,
8 Church Hill,
Knuttsford
Cheshire
WA16 6DH

t 01565 754 500

e studio@whiteboxarchitecture.com

project name

Unit 3, 73-83 Liverpool Road

drawing

Sals

scale	date	drawn	checked
as stated @ A2	06.01.22	MJ	PA
job number	drawing number	revision	
2658	101	F	