


Key Plan

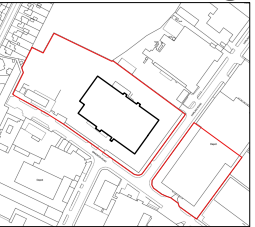

Scale 1:10 000

Rev	Note	DRN	CHK
-----	------	-----	-----

Wythenshawe Bus Garage and Car Park


Proposed New Car Park
Level 0 Plan

scheme	1950
drwg no.	P2(100)
revision	

scale	1:300 @ A3
date first drawn	Aug 22
drawn	PL

SK sketch E existing P proposed T tender C construction FI final issue

www.ateliermb.co.uk
t 0161 236 0051
e architect@ateliermb.co.uk

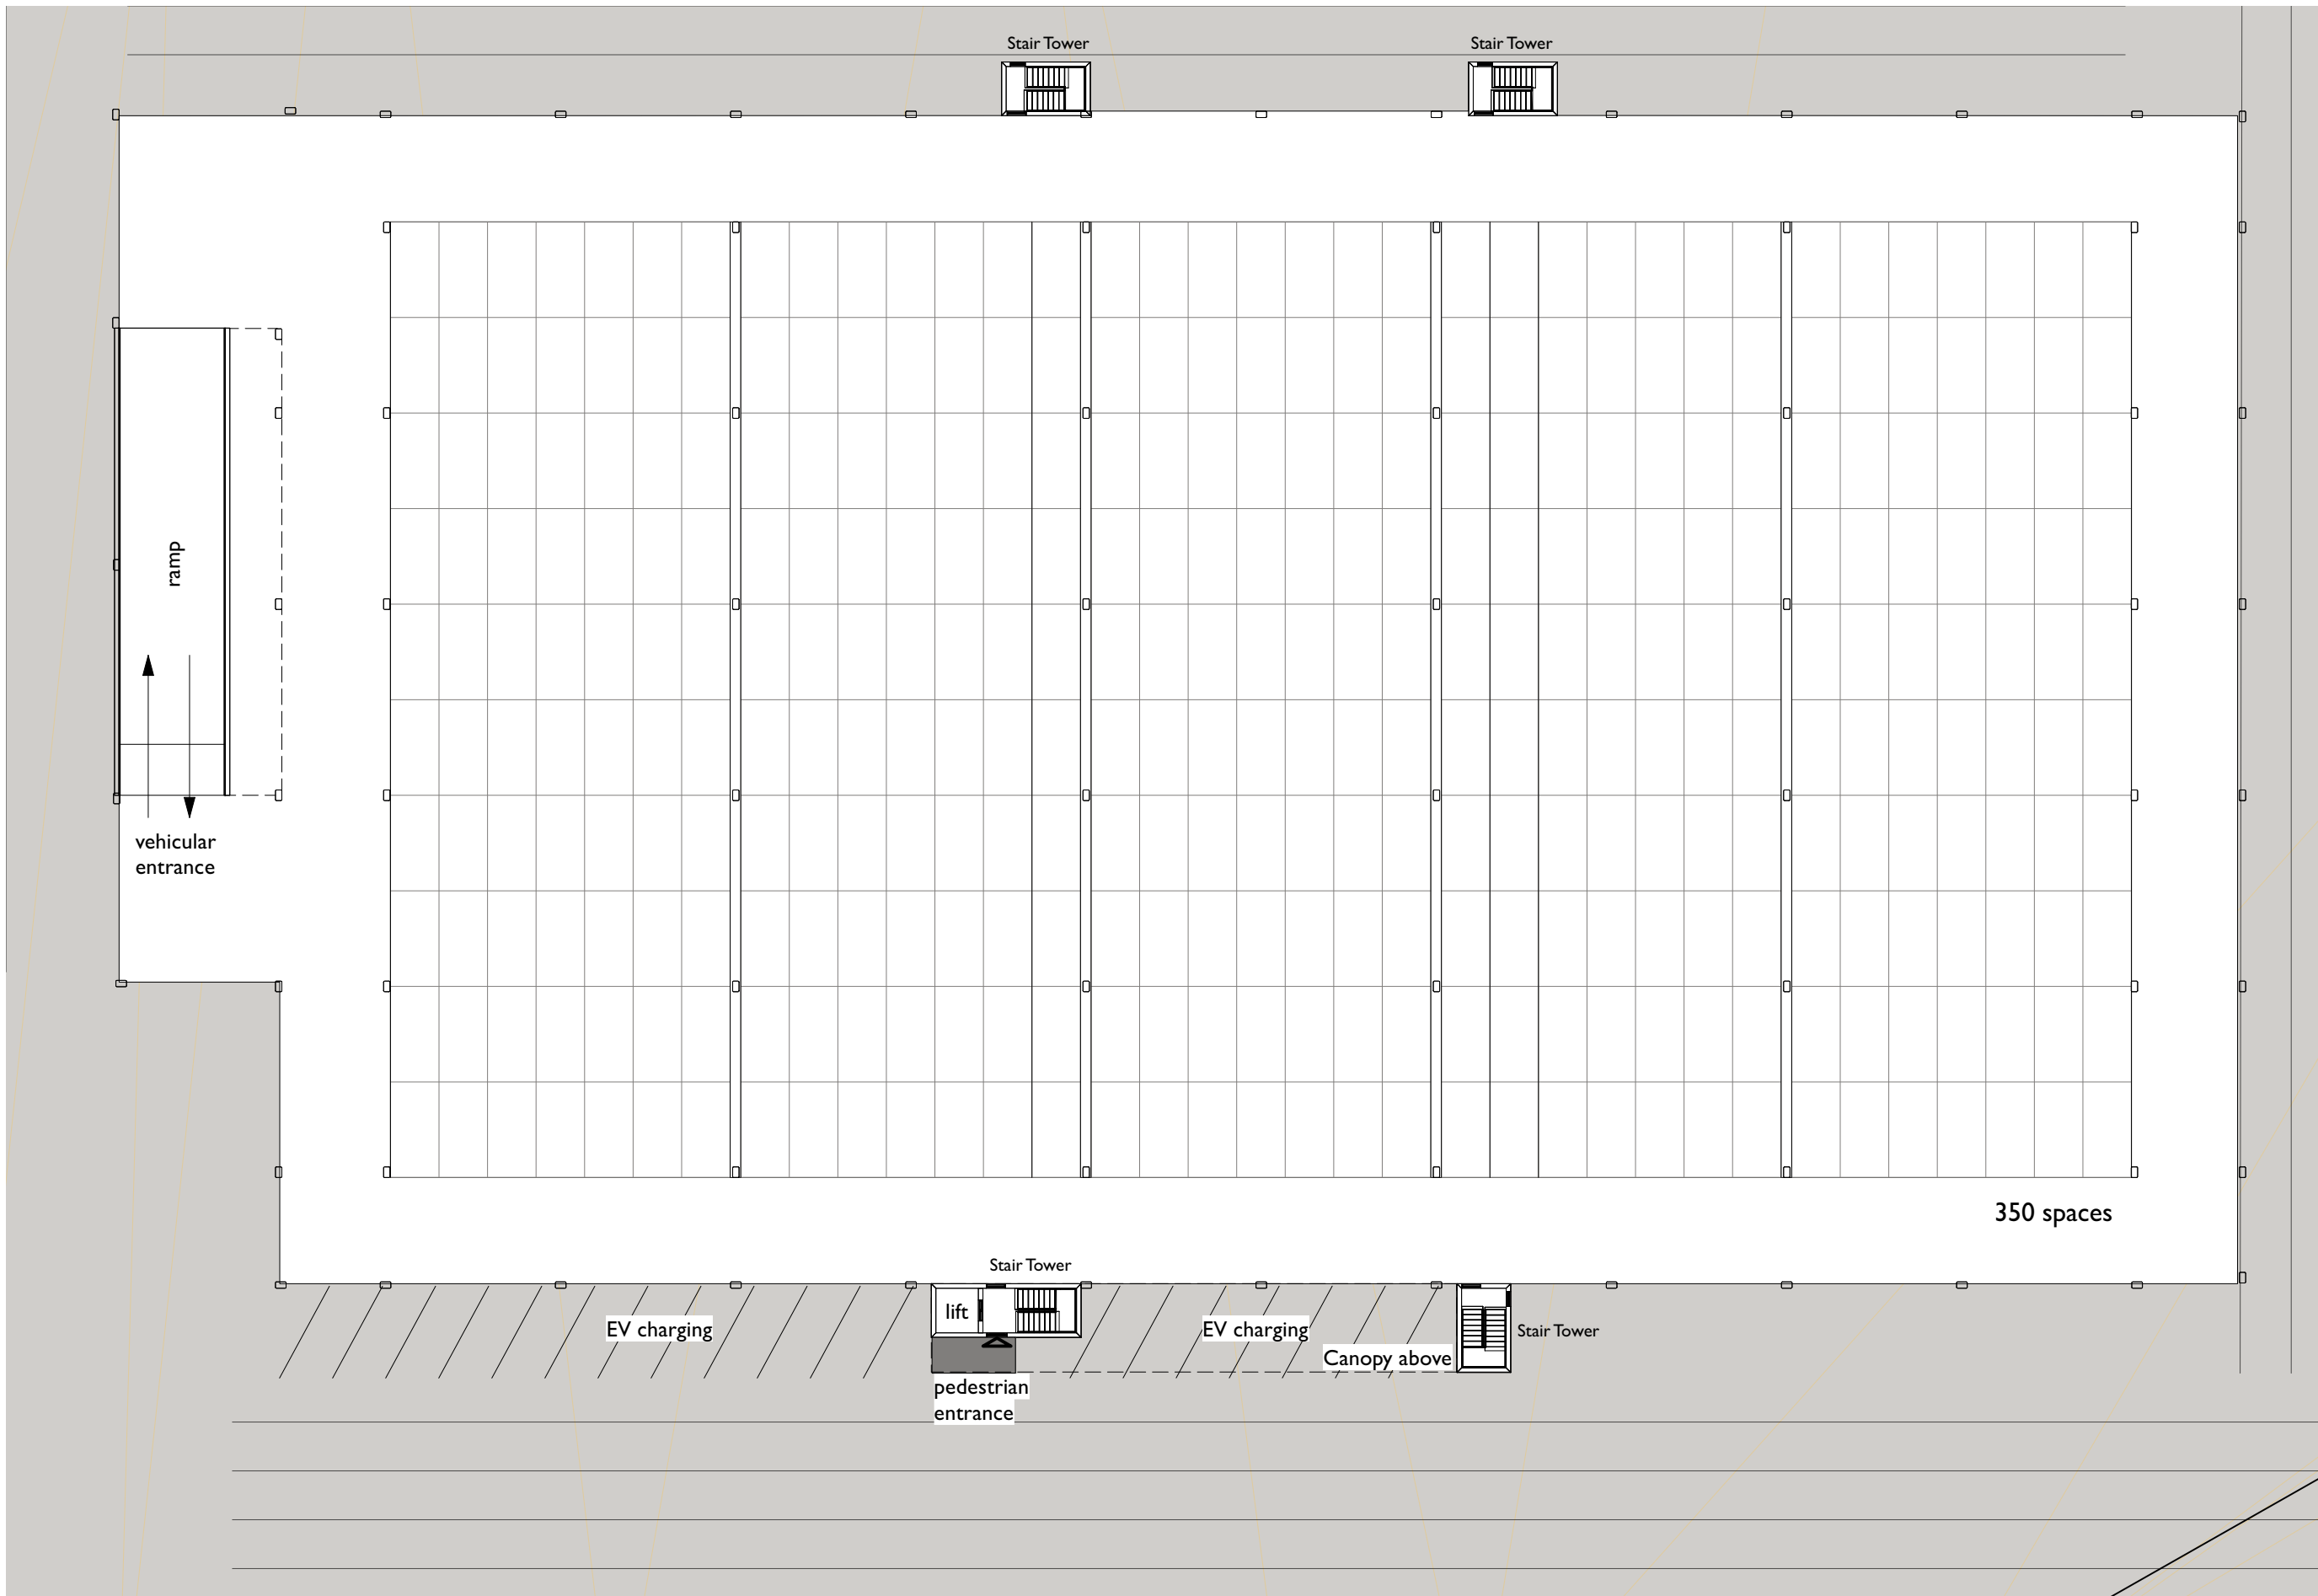

1 Proposed Level 0 Plan
Scale: 1:300

