




Scale 1:100 View C-C. Option 2

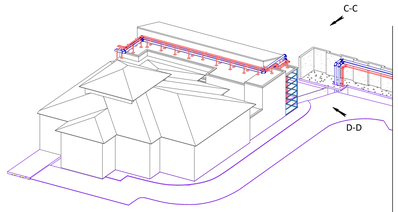


Option 1 Service Duct

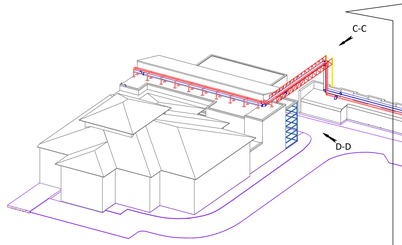


Option 2 Road bridge

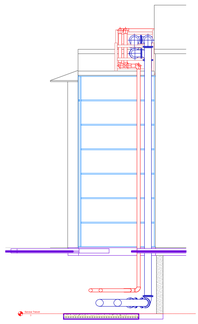


Scale 1:100 View C-C. Option 1

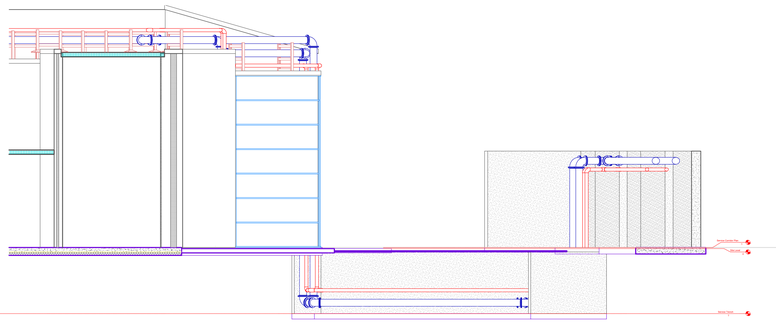


Scale 1:100 View D-D. Option 1

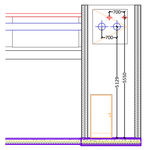


Scale 1:100 View A-A

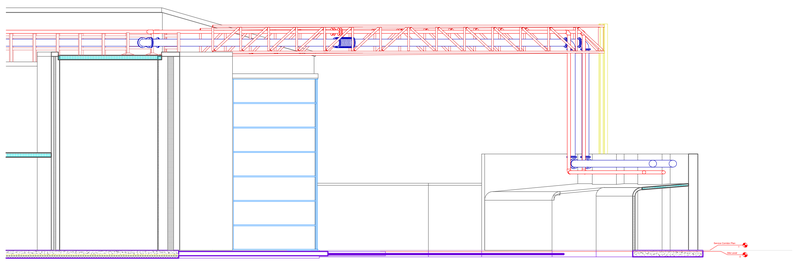



Scale 1:100 View D-D. Option 2

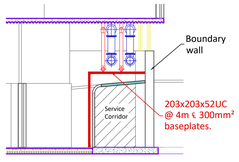

Scale 1:100 View B-B

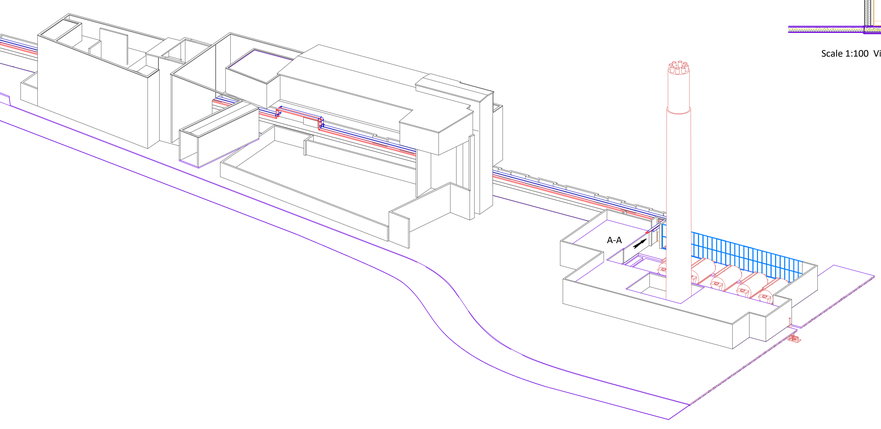

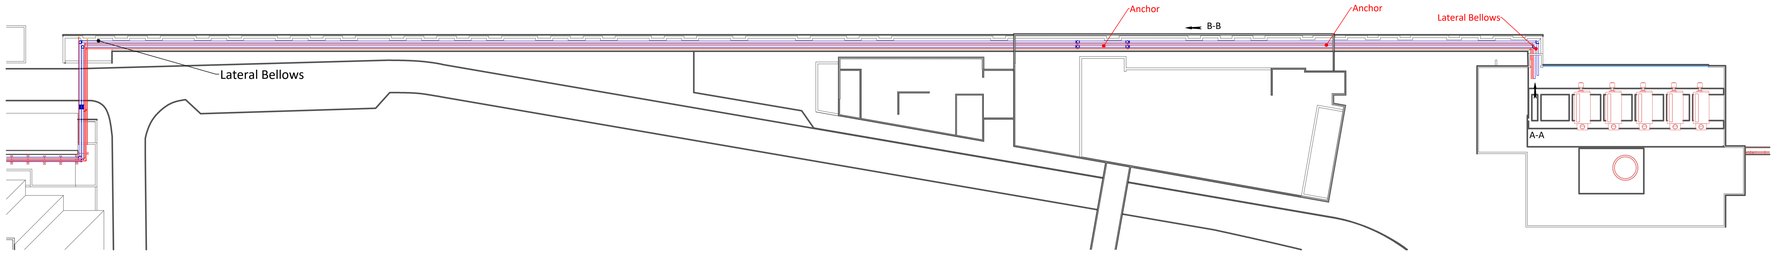

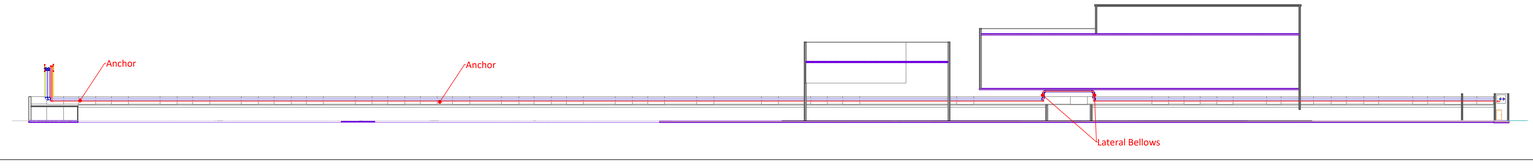

Rev	Date	Description
-		
-		
-		
-		
-		
P3	23/05/23	Route Change. Detail added
P2	18/05/23	Route Change

Notes: Stress Analysis. Anchor & bellows position for information only. Final assessment to be issued at construction stage.

Drawn by: P Turton	Date: 24/04/23
Checked by: F Lockyer	Date: 23/05/23

ROCHDALE ELECTRIC WELDING CO LTD
BOILER REPAIRERS
SHORT CLOUGH FARM, SHORT CLOUGH LANE
ROSSENDALE BB4 8LX TEL: 0161 643 6636
e-mail: sales@rewco.co.uk www.rewco.co.uk

REWCO EST 1930

Client: CM Oxendale

Project: Manchester Royal Infirmary Life Cycle Steam Infrastructure Upgrade

Drawing title: Service Corridor to Roof

Issued by: PT Date: 23/05/23

Drawing scale: 1 to 400 Sheet size: A0

Drawing No. Q5045/ GA/02 Revision P3