


3FL - Elevation 6
1 : 20

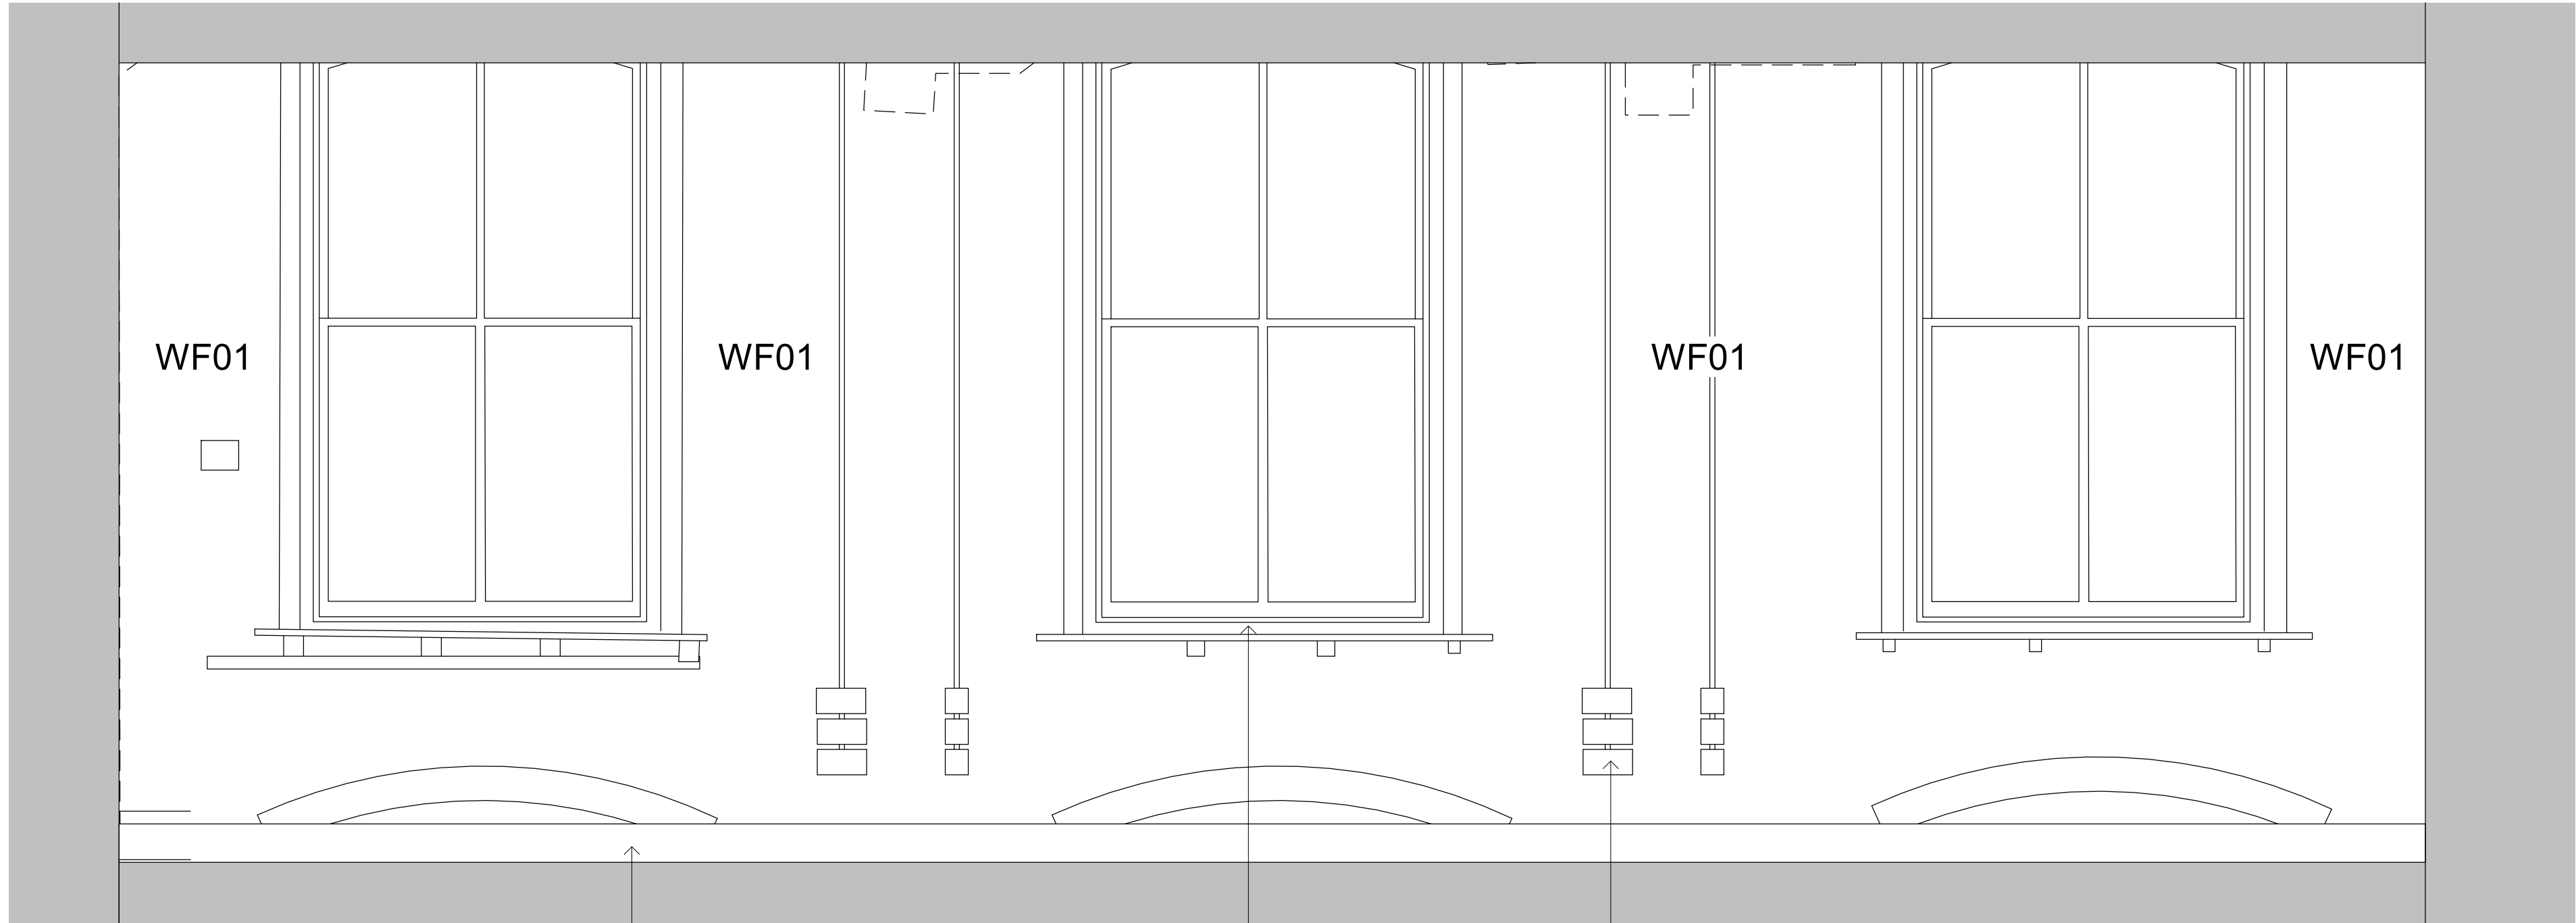

3FL - Elevation 7
1 : 20



3FL - Elevation 8
1 : 20

OBI

www.obiproperty.co.uk

All dimensions are in millimetres unless stated otherwise. No dimensions to be scaled from drawings. All dimensions to be checked on site prior to manufacture.

Any discrepancies between drawings and site conditions are to be reported to the contract manager.

This drawing is to be read in conjunction with all relevant Structural Engineers and Mechanical & Electrical Engineers drawings and specification.


© COPYRIGHT
The copyright in this drawing is vested in OBI Property Ltd and no licence or assignment of any kind has been or is granted to any third party whether by provision of copies or originals of the drawings or otherwise unless otherwise agreed in writing.

2000 0 200 400 600 800 1000

SCALE 1:20

mm

To be read in conjunction
with 18_000 drawing series
& Finishes Schedule

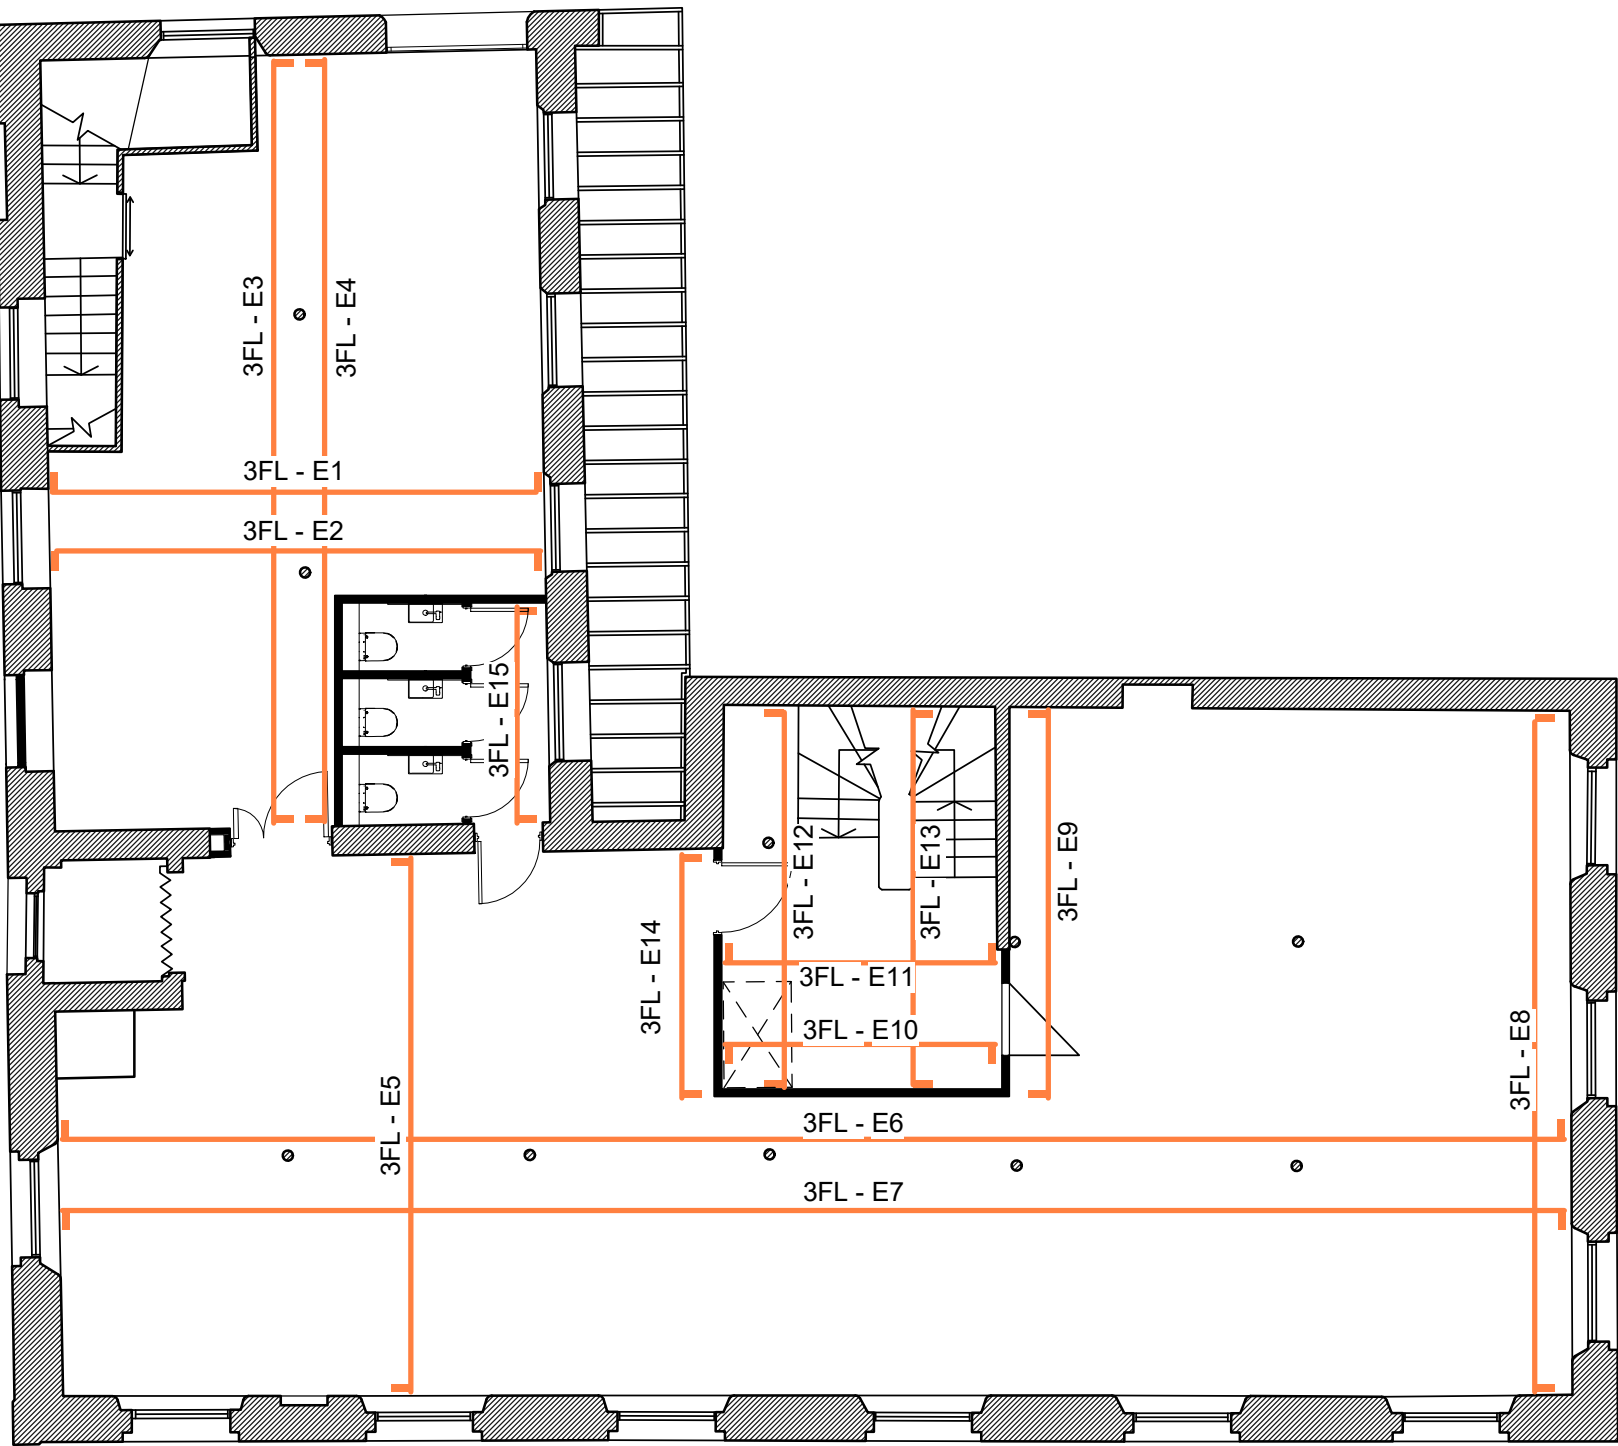

3FL Proposed Internal Elevation Layout_01
1 : 100

Updated following planners comments		10.08.23	ES	ER
Issued for planning		18.04.23	ES	SV
V	DESCRIPTION	DATE	BY	CHK
CLIENT NAME				
T&M Real Estate				
PROJECT NAME				
Lindencourt				
DWG TITLE				
3FL Proposed Internal Elevations_01				
DWG NO: 13_301		REVISION: A		
SCALE As indicated @A0		DRAWN: ES		
DWG STATUS:				
Planning				
© OBI Property 100 Ashley Street, Manchester, M2 t: 0161 237 1717 e:				

