


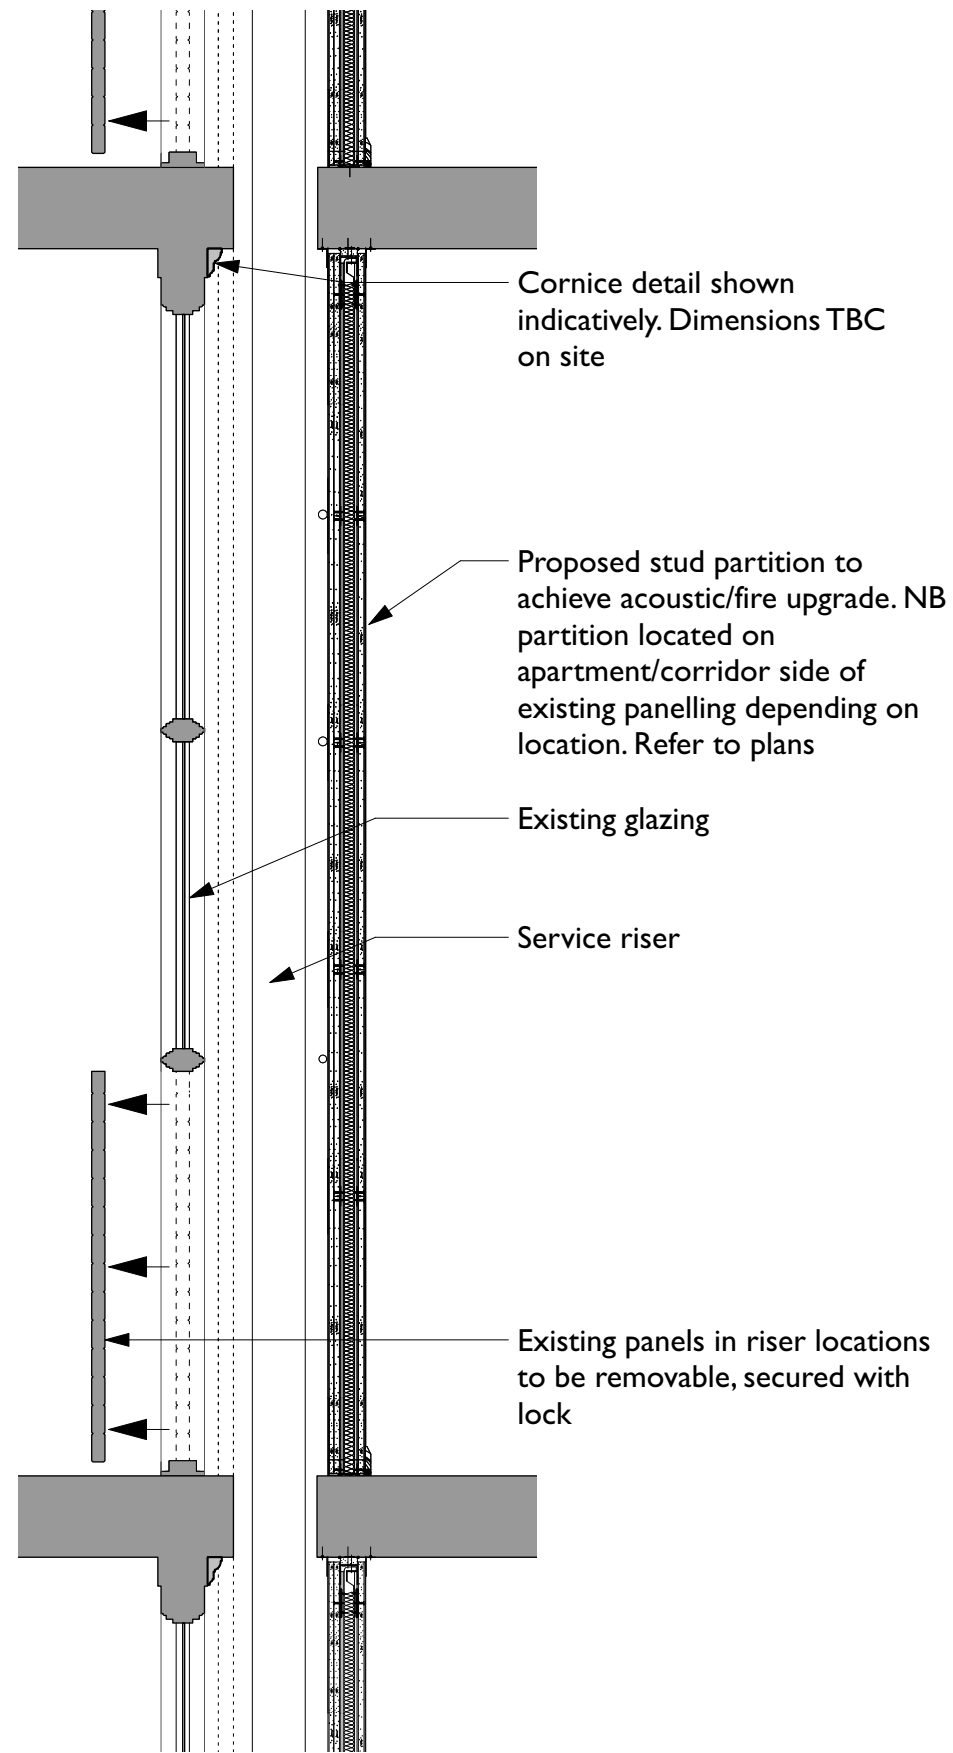

Typical Removable Panel Detail

Rev	Note	DRN	CHK
-----	------	-----	-----

St Margarets, Manchester
For Charlotte Street Estates

Typical Partition Detail

scheme	1907
drwg no.	P(401)
revision	

scale	1:100 @ A3
date first drawn	June 2023
drawn	RG

SK sketch E existing P proposed T tender C construction FI final issue

www.ateliermb.co.uk
t 0161 236 0051
e architect@ateliermb.co.uk



Atelier MB
Urban Architects