


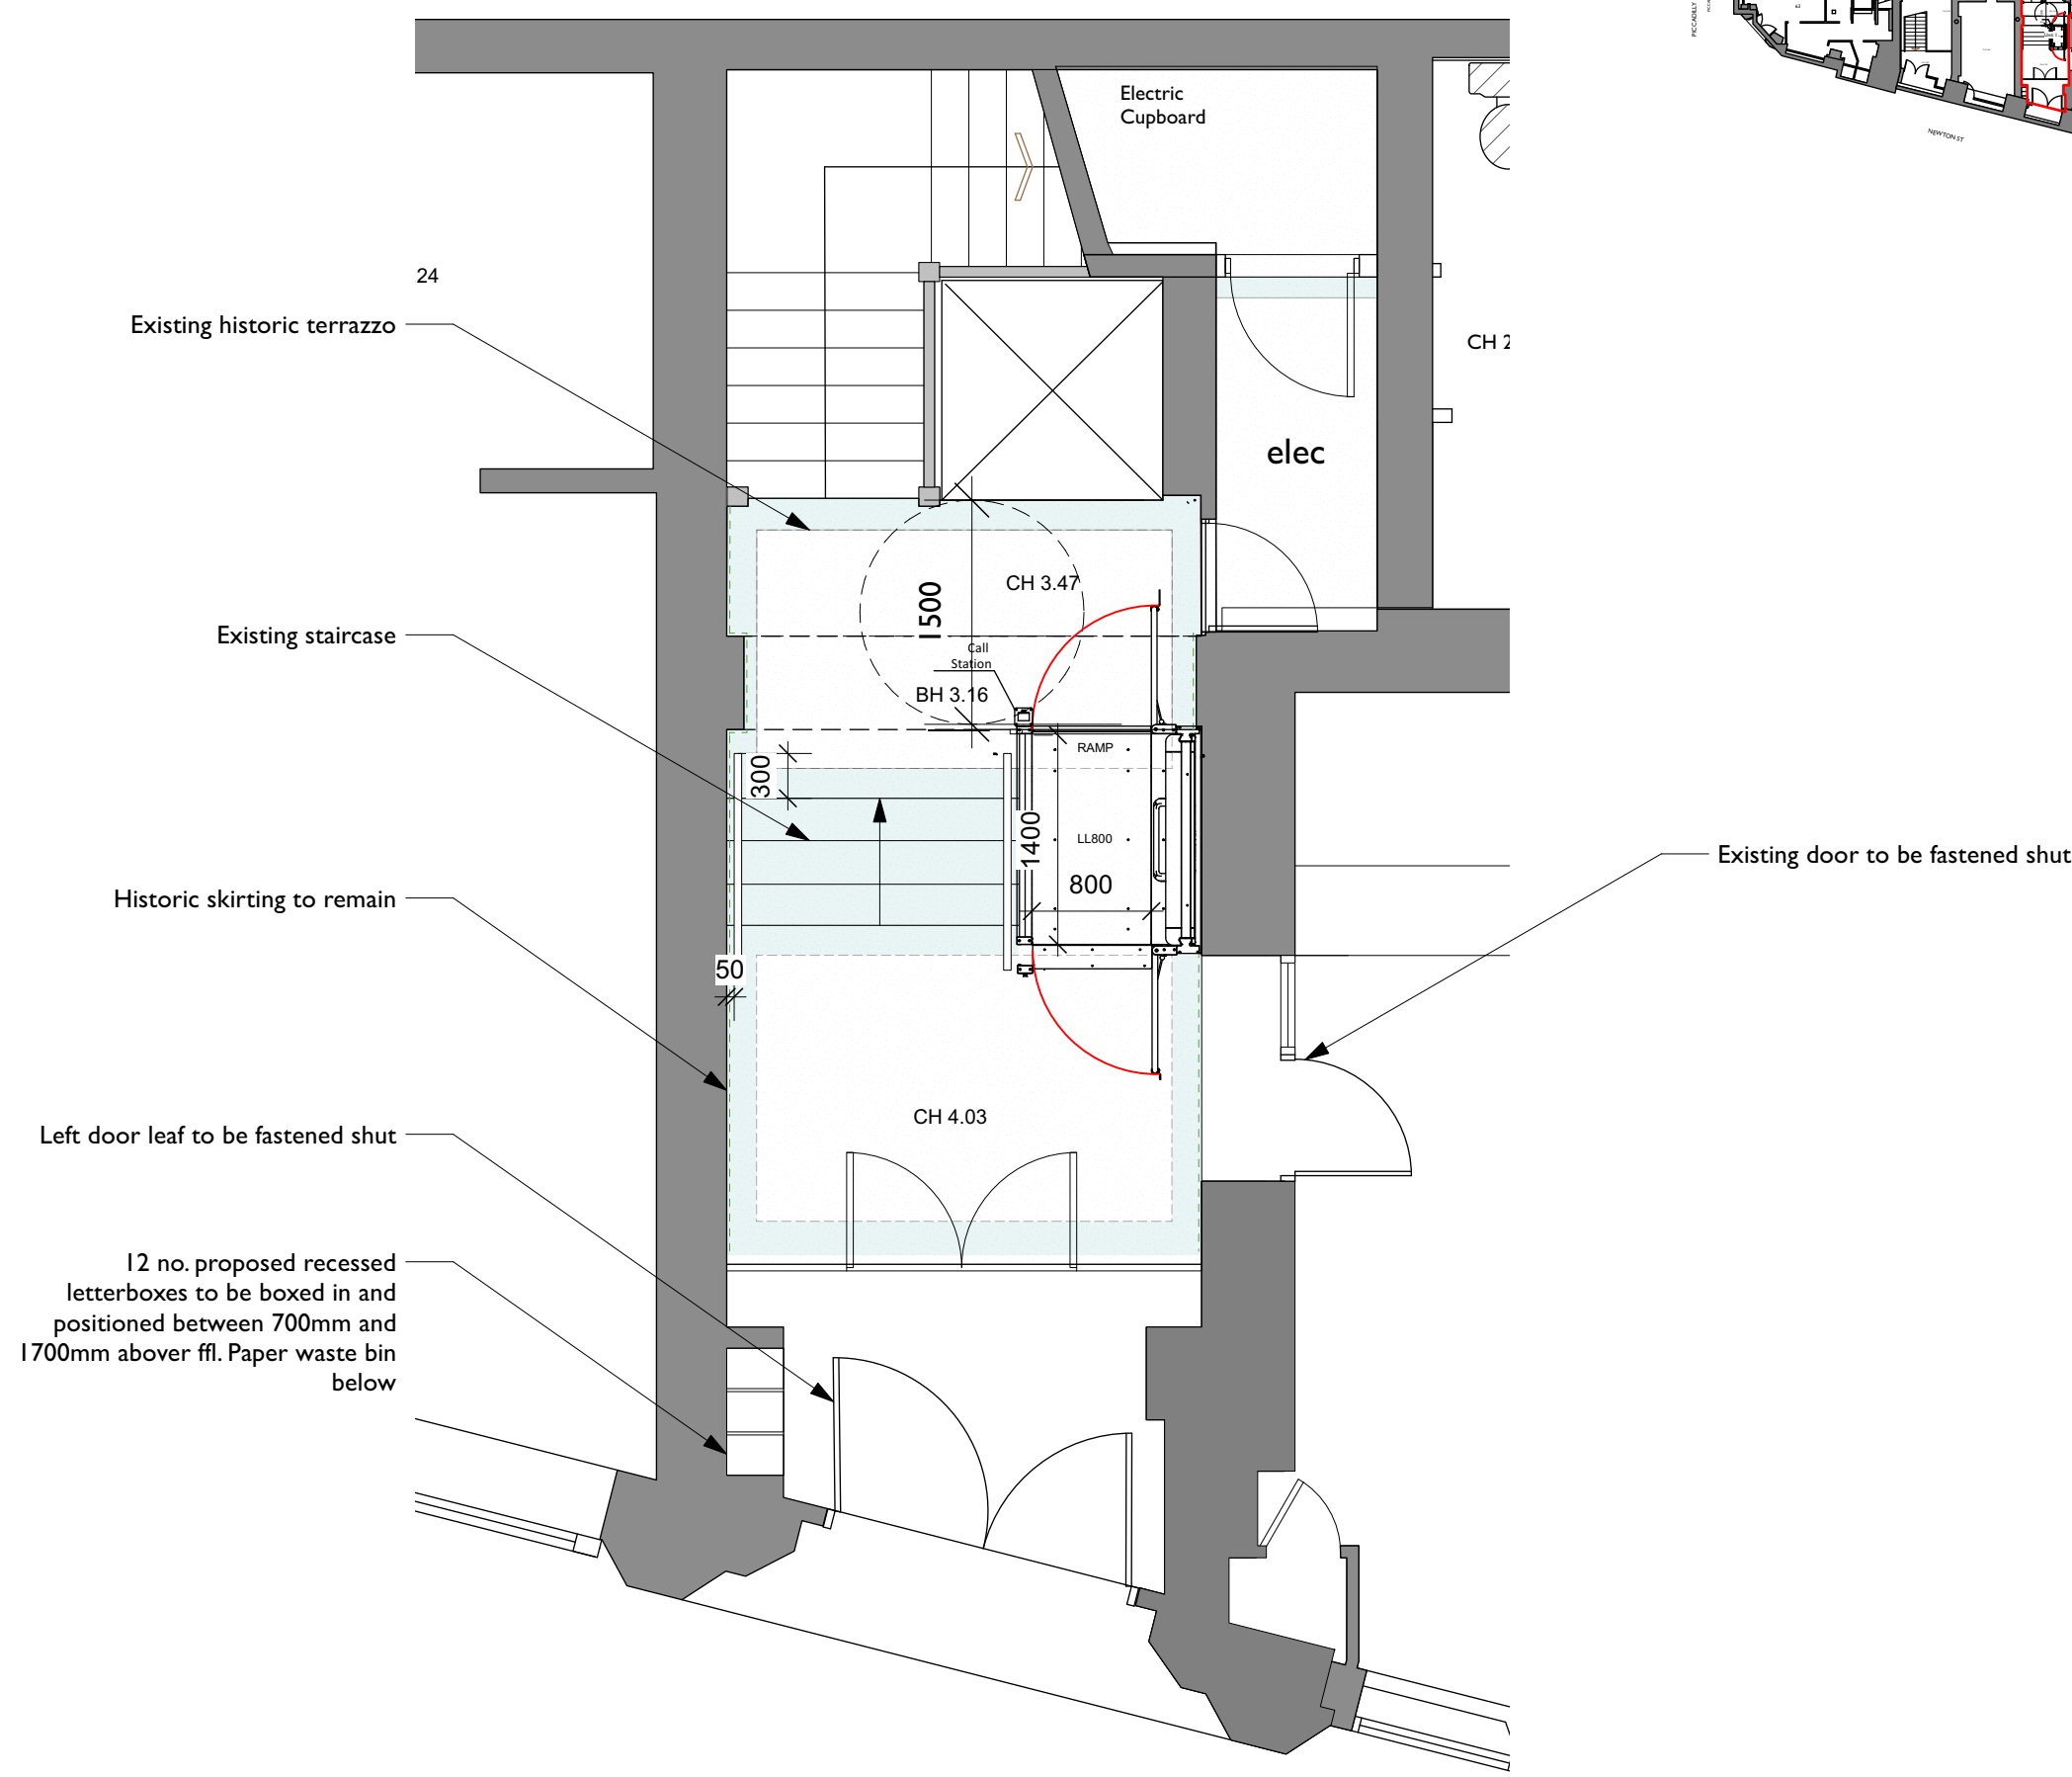


COPYRIGHT OF ATELIER MB LTD
DO NOT SCALE FROM THIS DRAWING
DIMENSIONS TO BE CHECKED ON SITE

- Existing
- Proposed
- Existing to be Removed (contemporary)
- Existing to be Removed (circa 1930s)
- Existing to be Removed (pre 1930s)
- Historic panelled wall - circa C19th
- Historic panelled wall - circa 1930s
- Historic coving shown indicatively
- Existing door (historic)
- Existing door (non historic)
- Existing door (type tbc)
- NB additional features not picked up by survey - positions not measured.

NB: All cornice positions shown indicatively only

All windows - replacement steel frame, some louvred

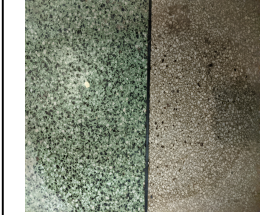

Assumed extent of terrazzo following exposed areas

- Green Terrazzo
- Cream Terrazzo

- C** Dimensions included, 28/04/2023 platform lift updated RG
- B** Letter boxes included within 23/11/2022 Lobby RG
- A** Terrazzo extent included, 26.07.22 drawing updated following survey RG

Rev	Note	DRN	CHK
-----	------	-----	-----

St Margarets, Manchester
For Charlotte Street Estates

Ground Floor Proposed

scheme	1907
drwg no.	P(110)
revision	C

scale	1:100 @ A3
date first drawn	Sept 2020
drawn	HKW

SK sketch E existing P proposed T tender C construction FI final issue

www.ateliermb.co.uk
t 0161 236 0051
e architect@ateliermb.co.uk

