



Copyright in this drawing remains with the architect. Responsibility is not accepted for errors made by others in scaling from this drawing. All construction information should be taken from figured dimensions only. Check all dimensions on site. In case of any discrepancy, refer query to the architect.

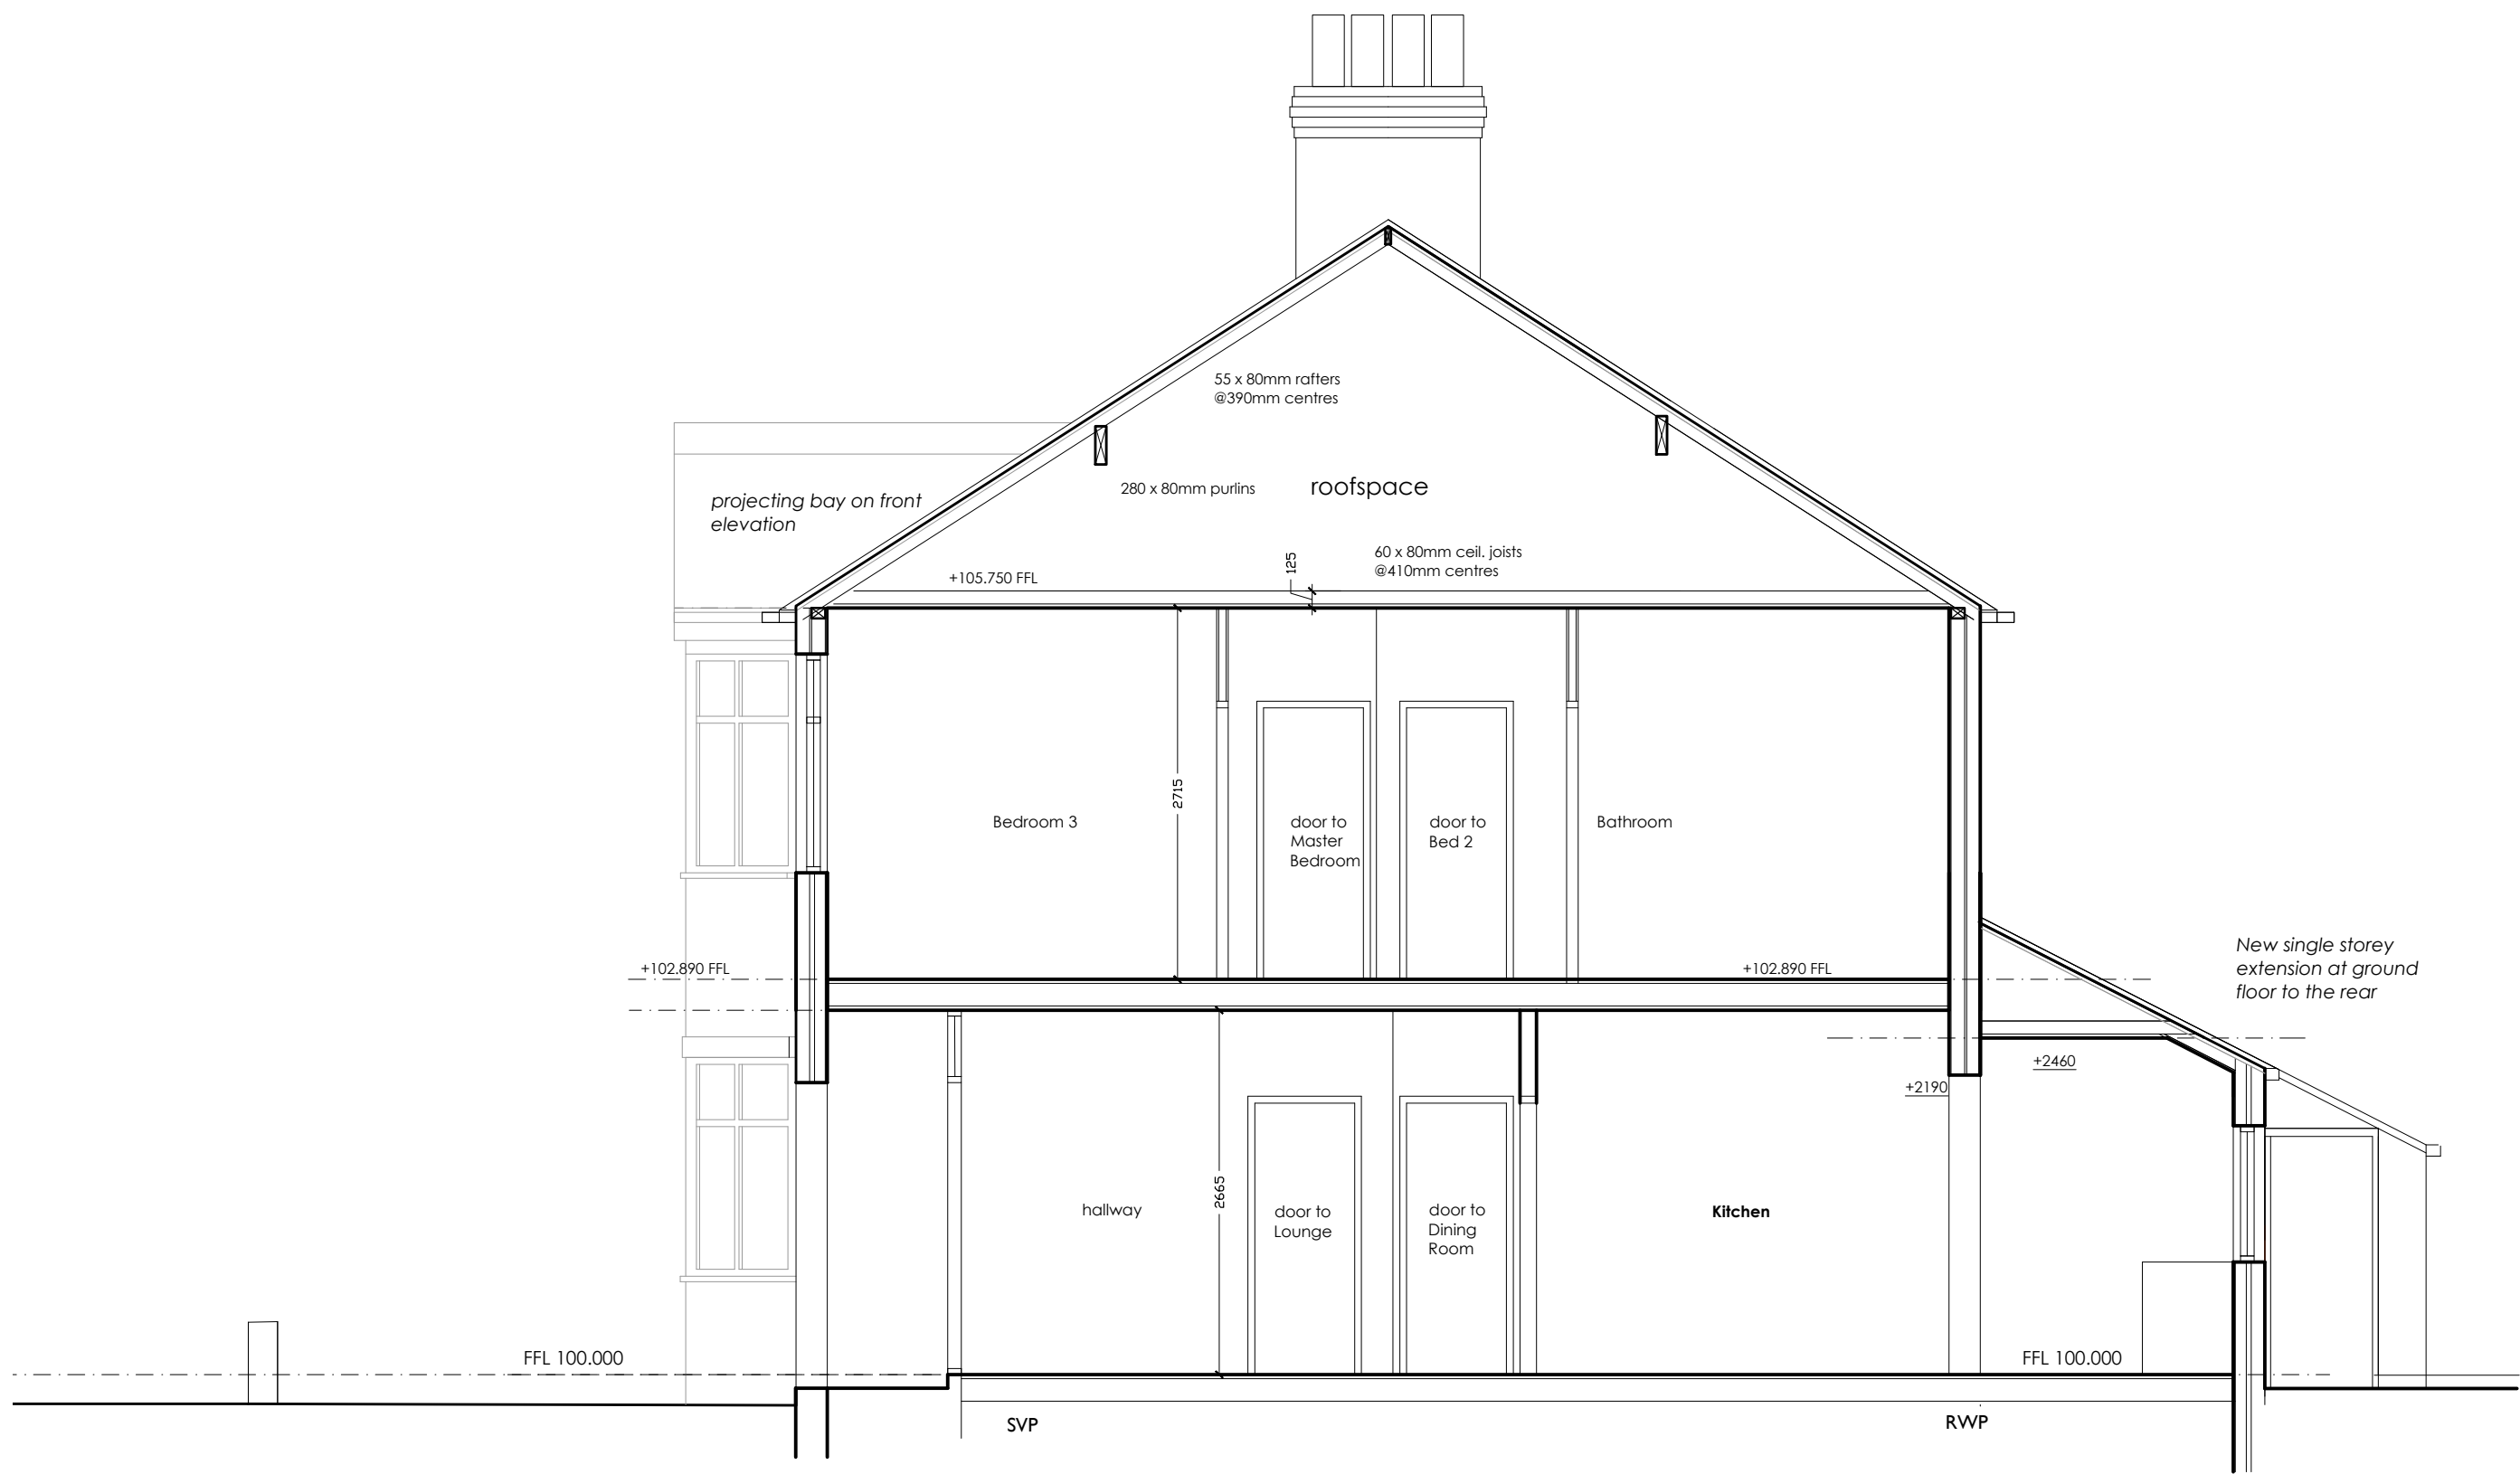


Cross Section AS EXISTING
through house front to back

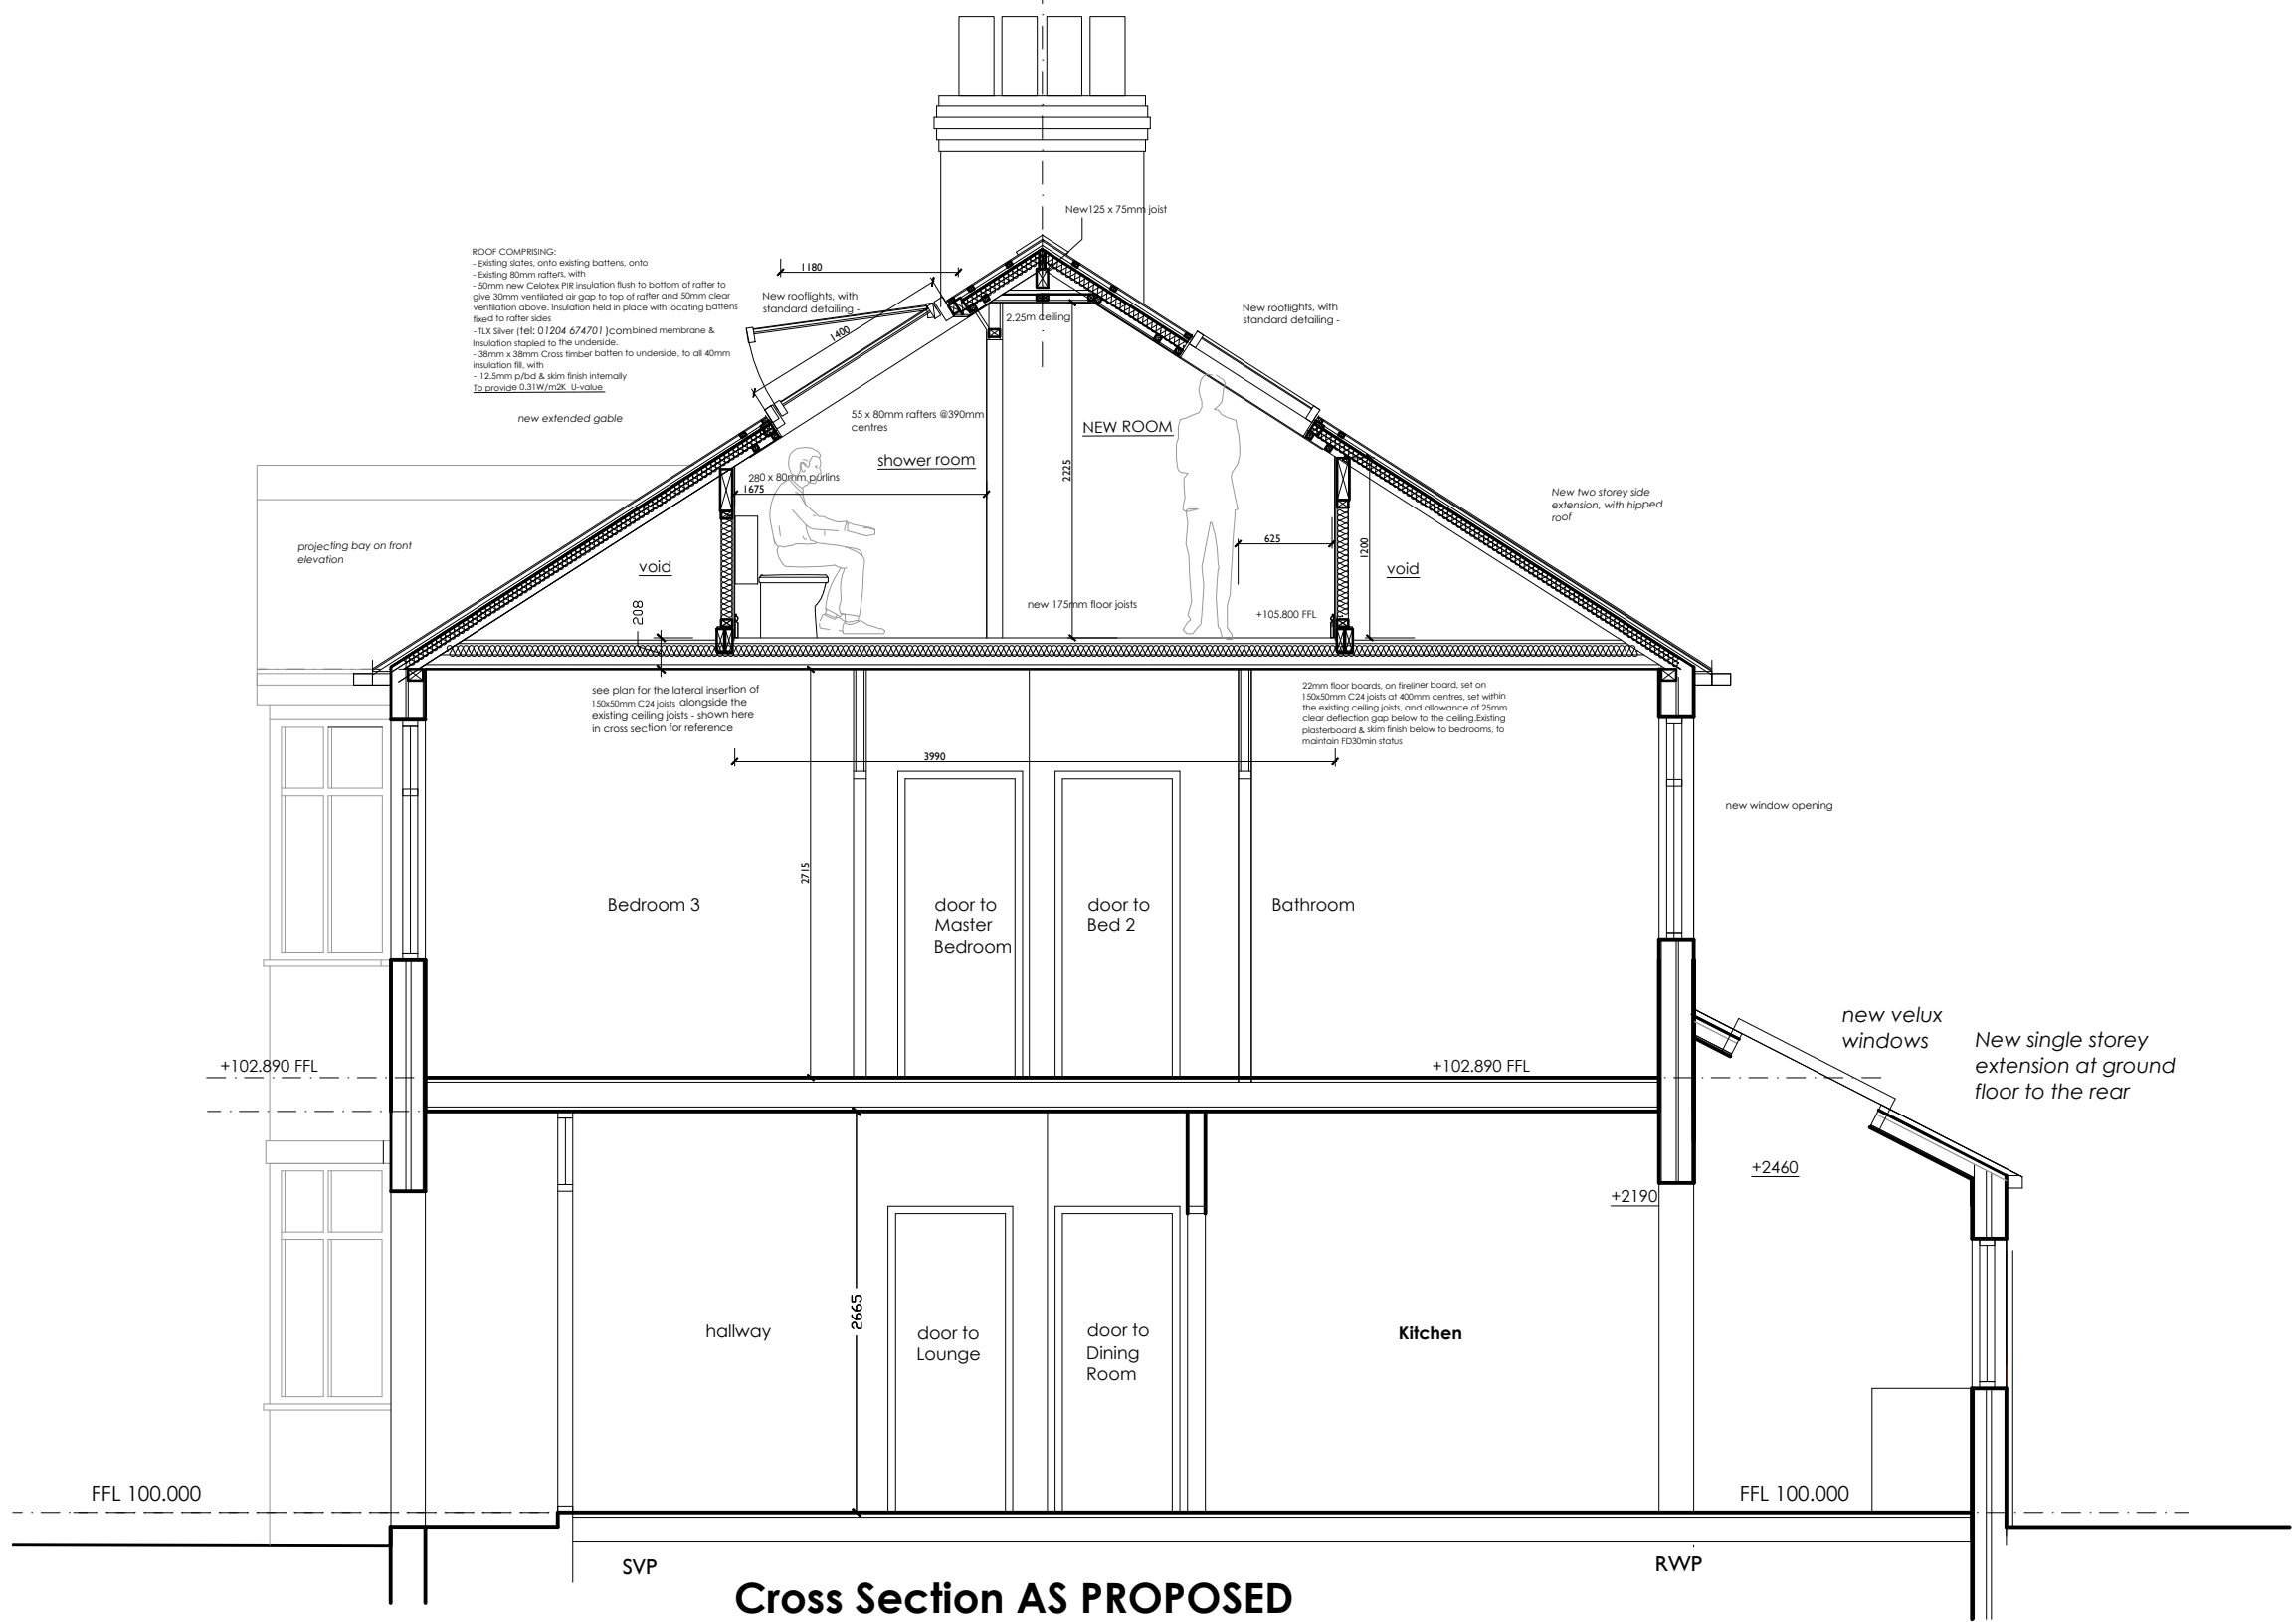


Cross Section AS PROPOSED

through house front to back

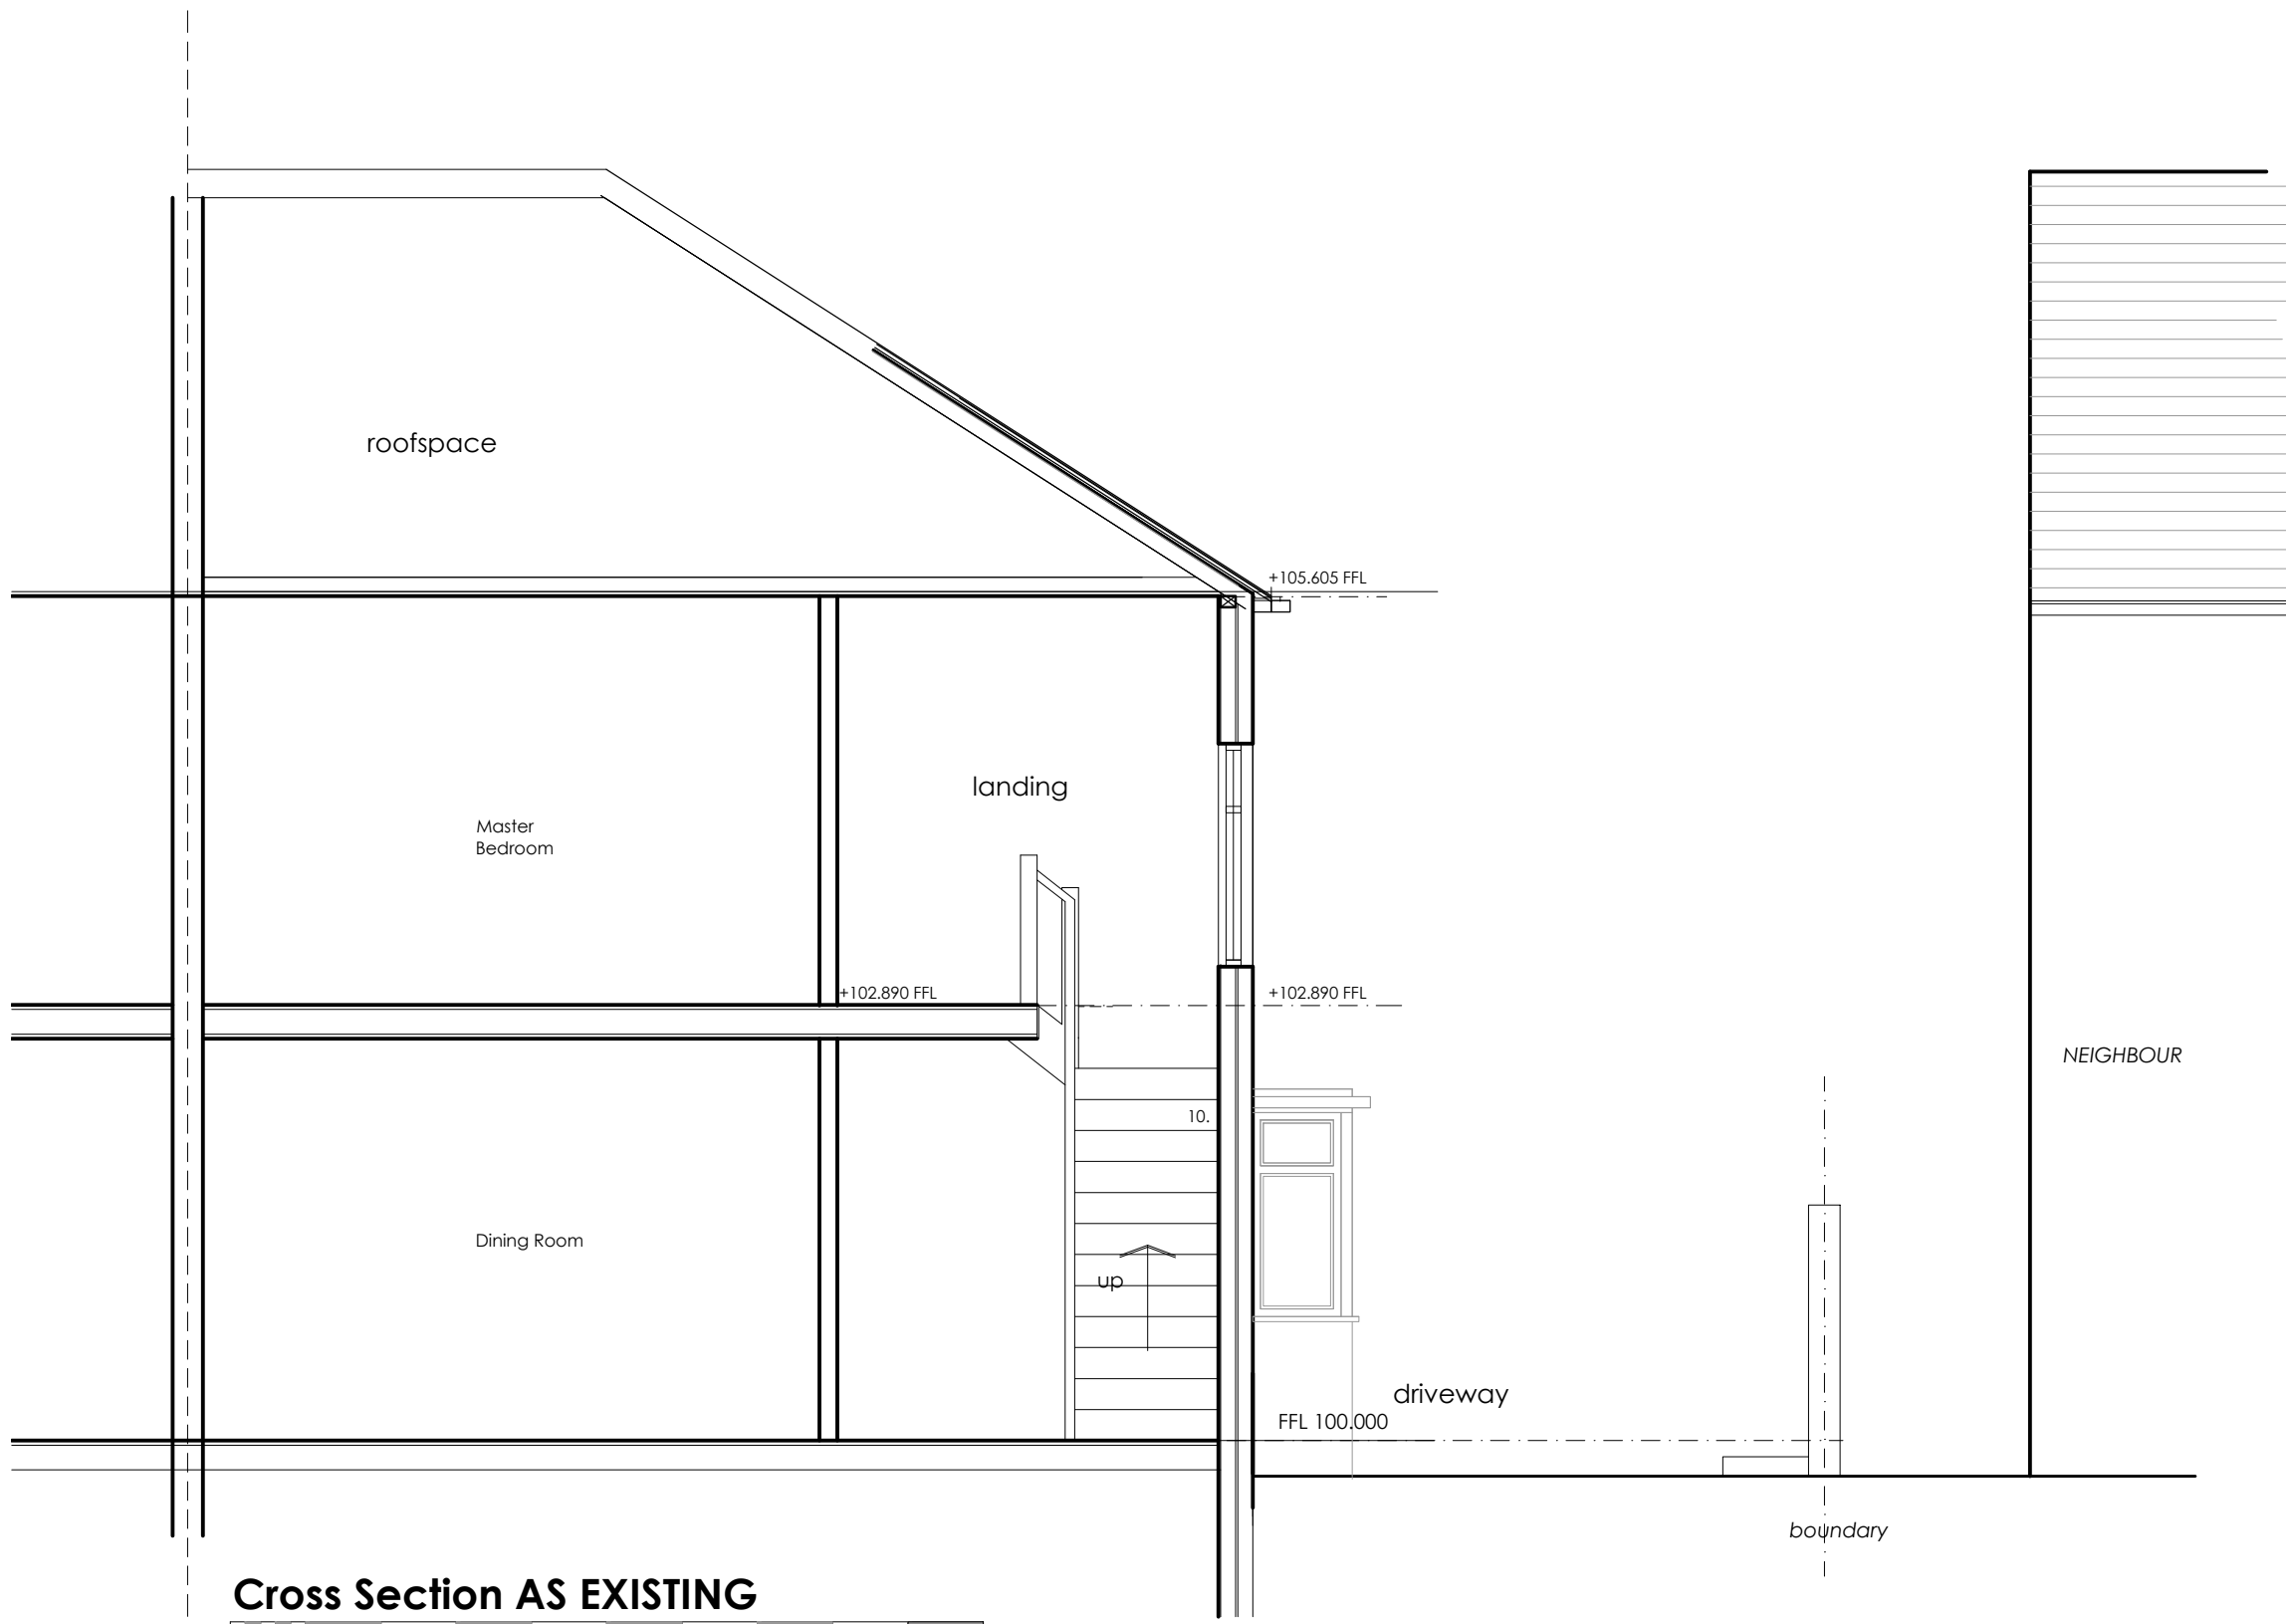

Cross Section AS EXISTING
through side of house with neighbours

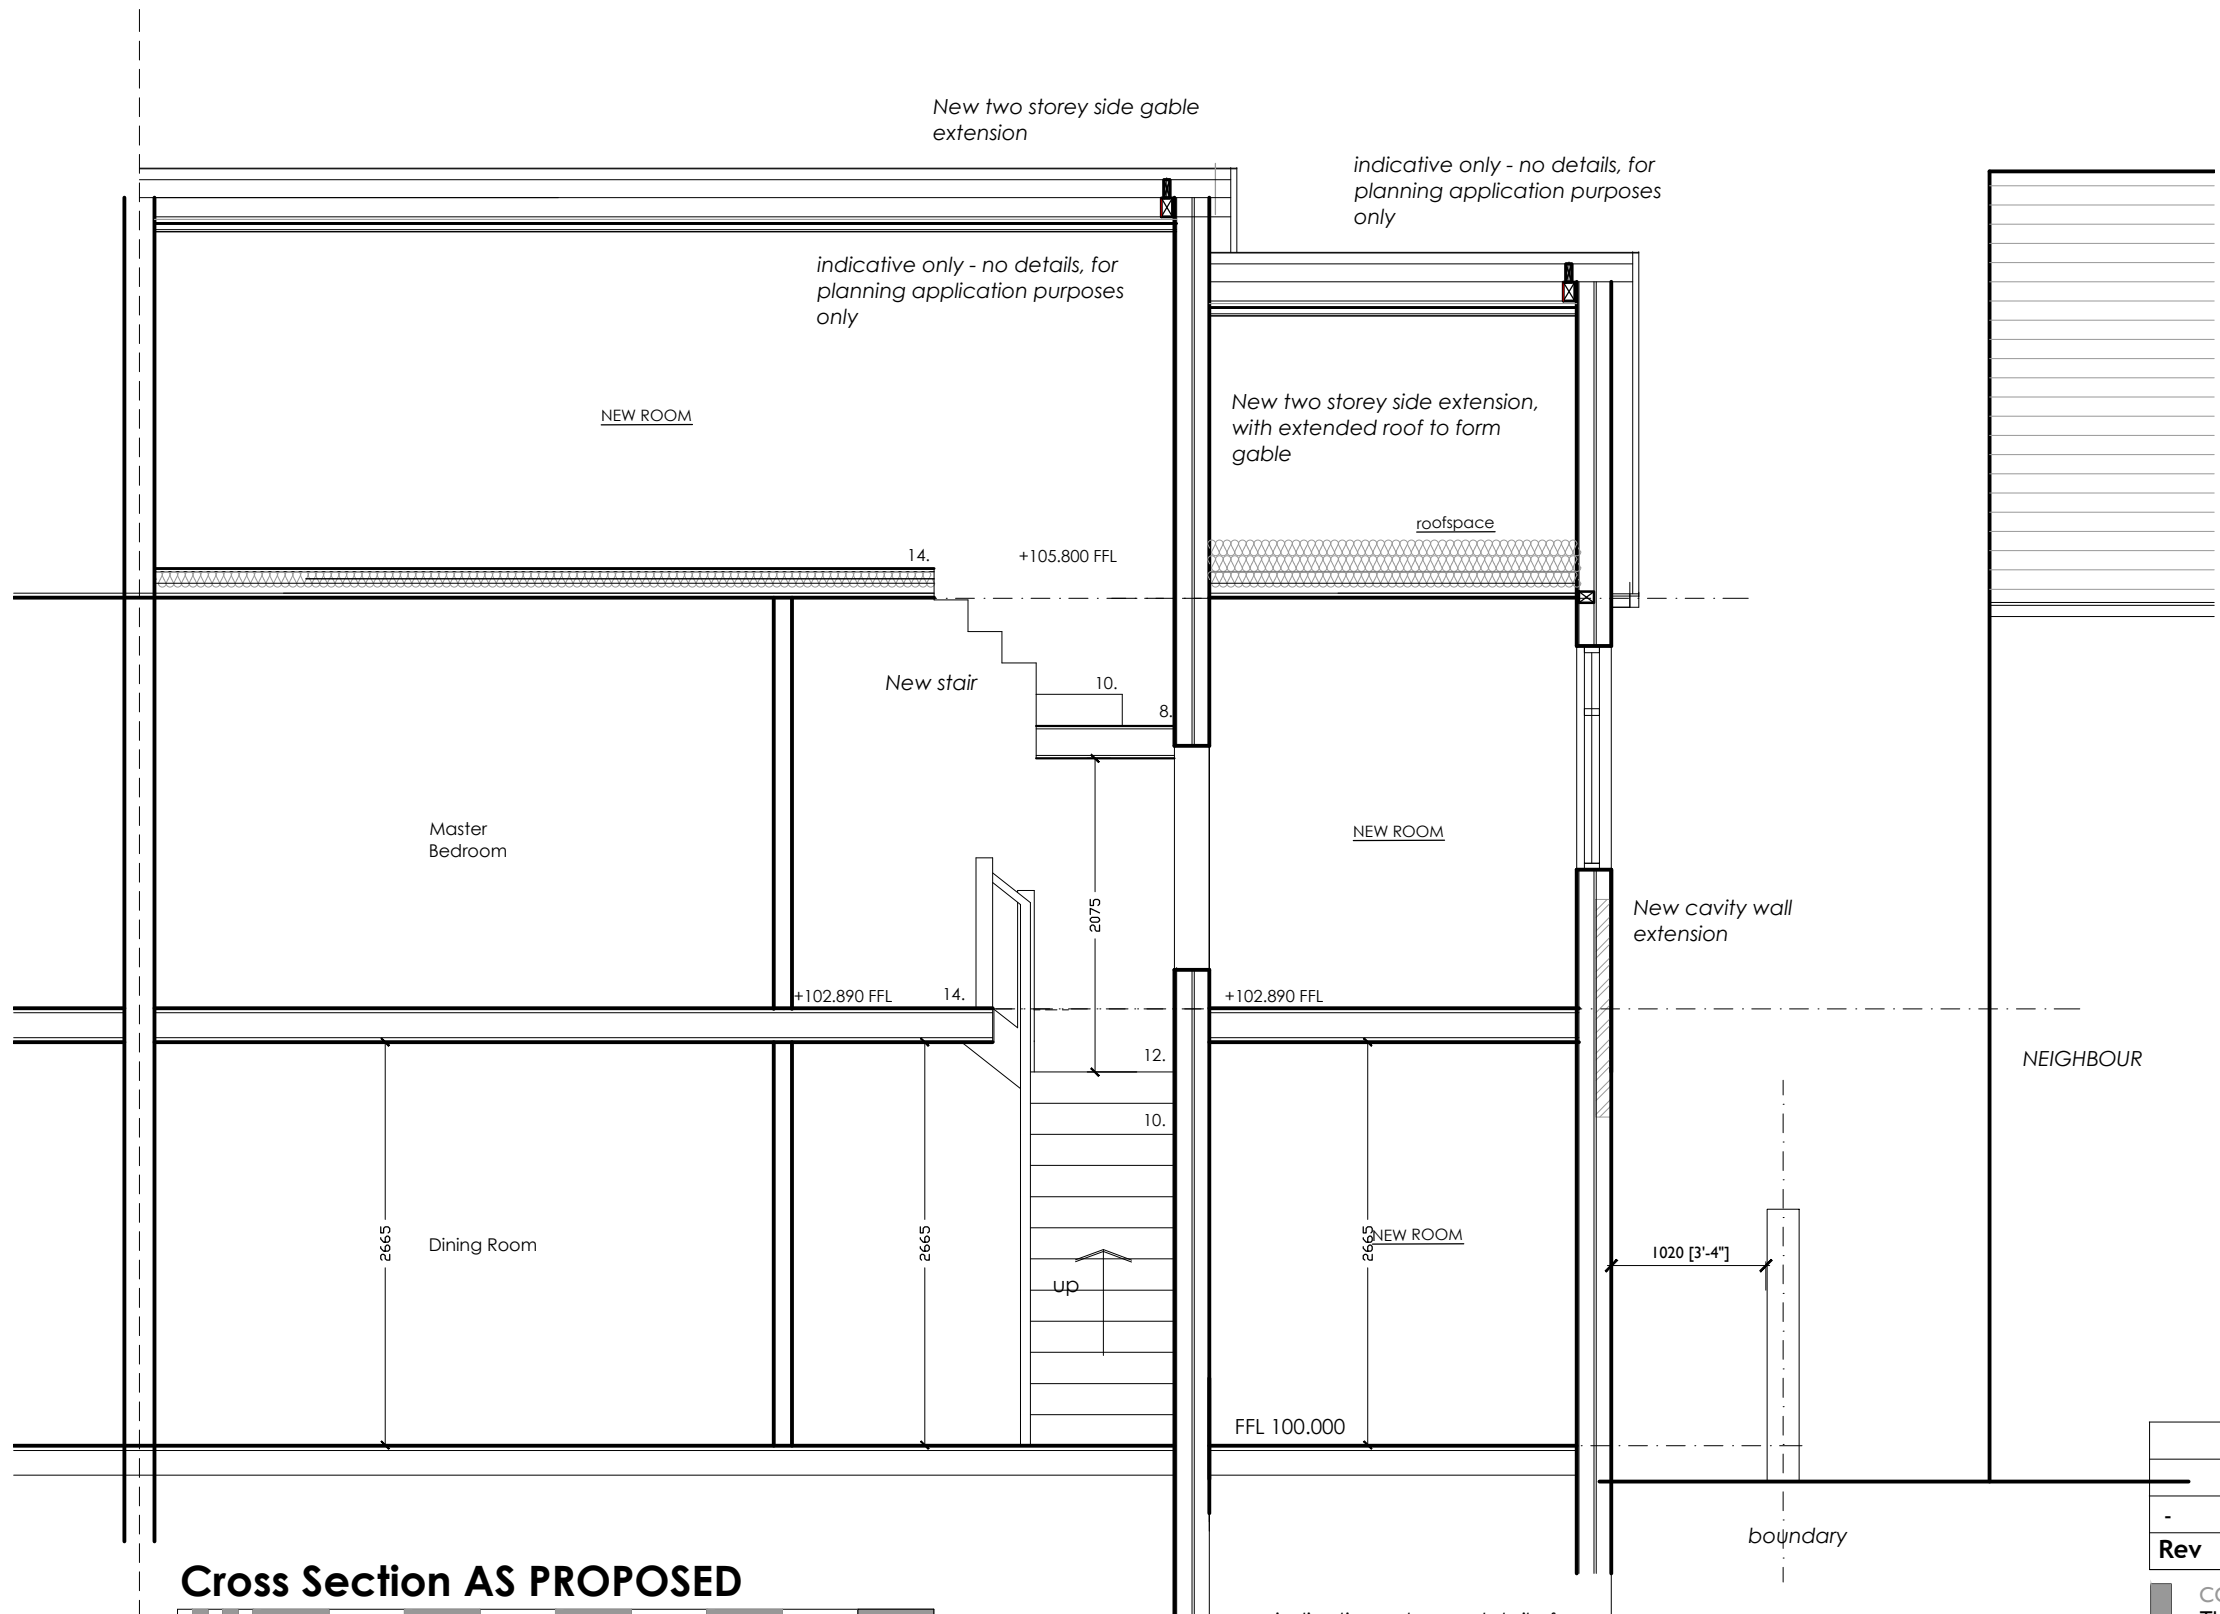

Cross Section AS PROPOSED
through side of house with neighbours

Rev	Description	By	Date
-			
-			
CORE DESIGN The Studio 21 Heaton Moor Stockport SK4 4AG email architects@core-design.net website www.core-design.net telephone 0161 443 4000			
C O R E D E S I G N			

HOUSE REFURBISHMENT 27 Adria Road, Didsbury M20 6SQ			
SECTIONS AS EXISTING & PROPOSED			
DRAWN	TH	DATE	2023
SCALE	1:50 @ A1 1:100 @ A3	REV.	A
		DRAWING NO.	21017 - 205