




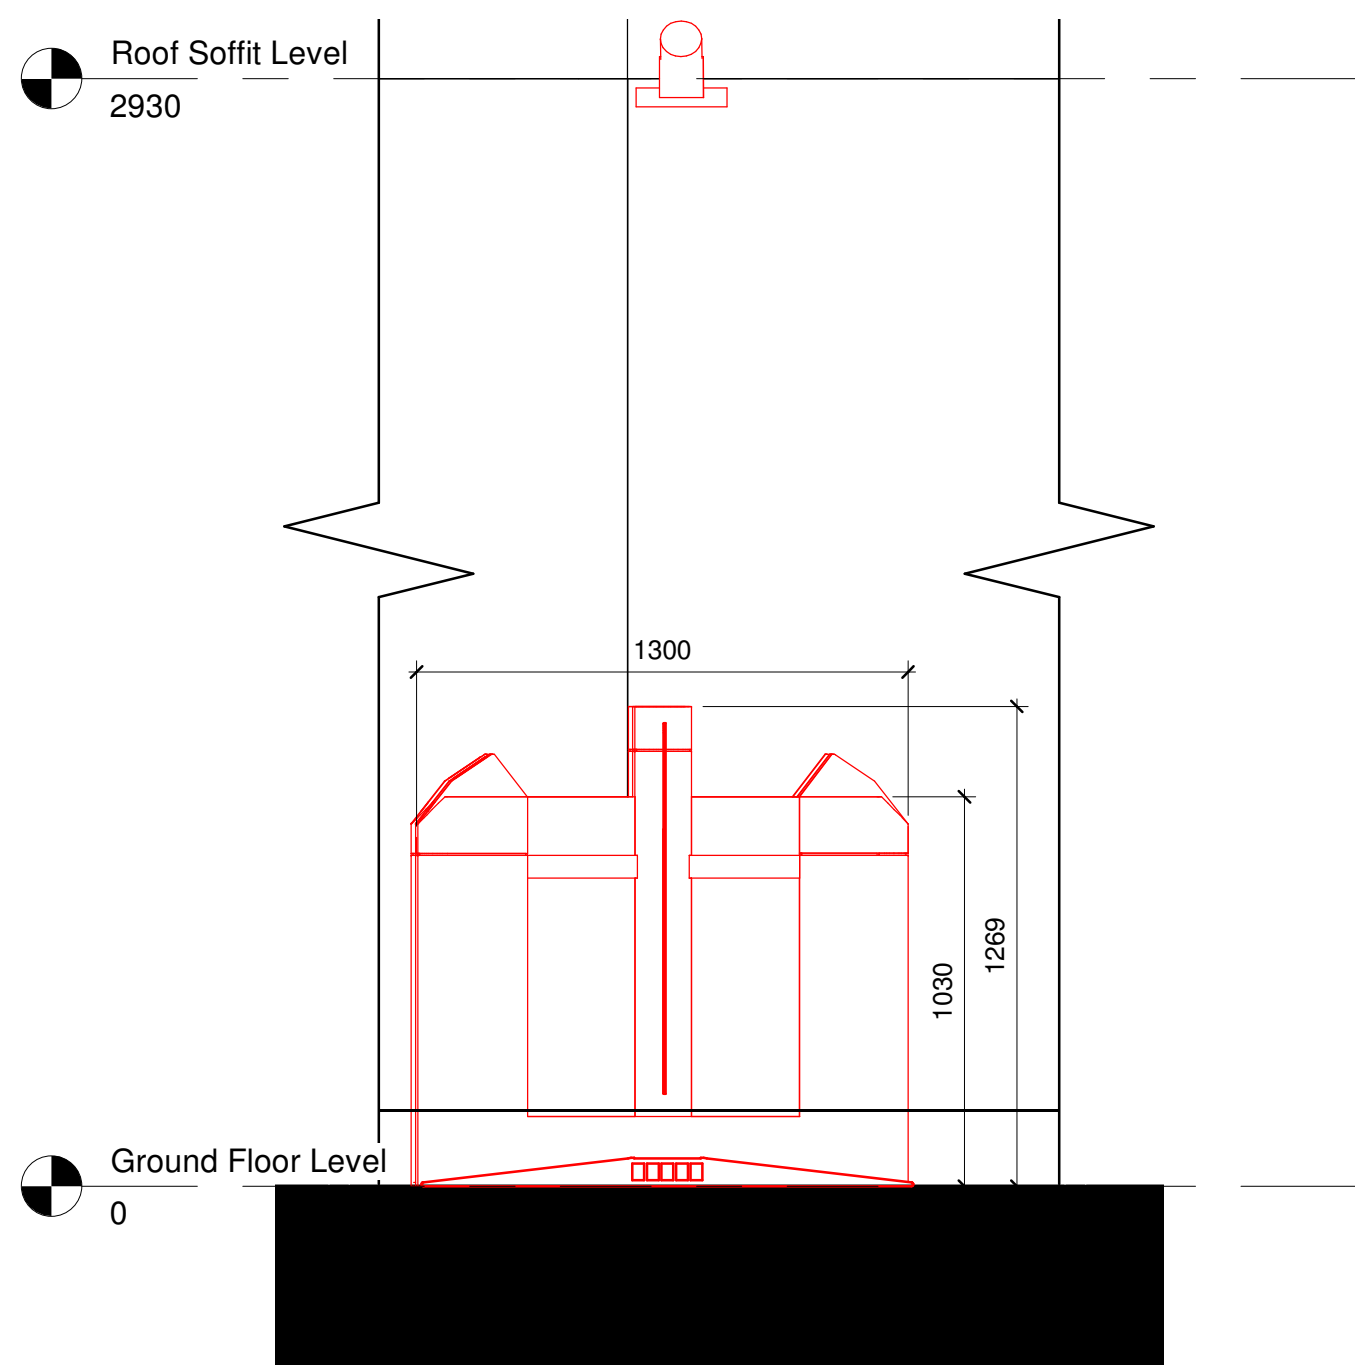



2 Proposed Ticket Gateline (West)
1 : 20

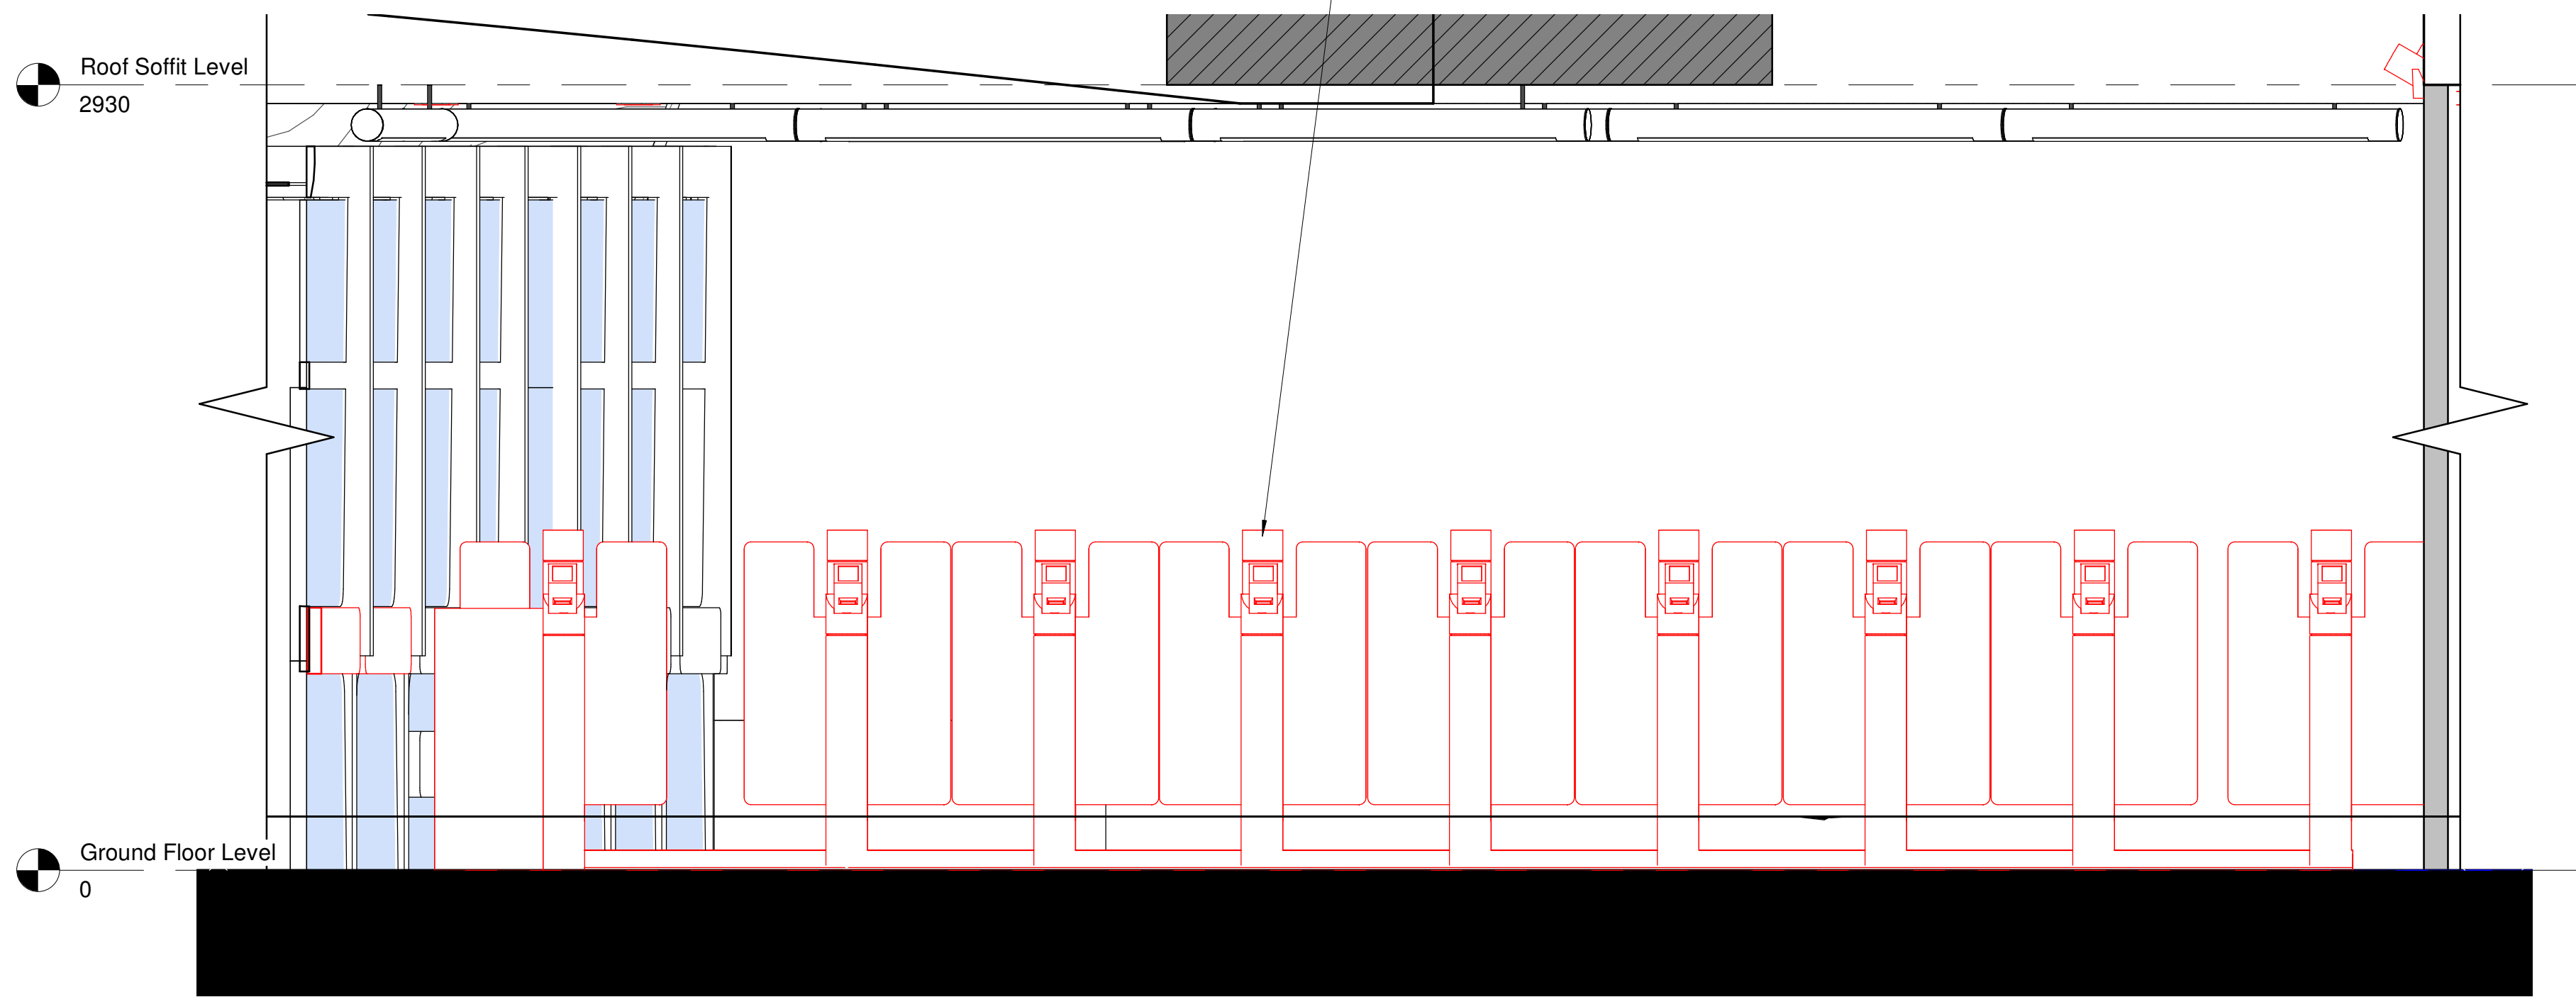

1 Proposed Ticket Gateline (East)
1 : 20

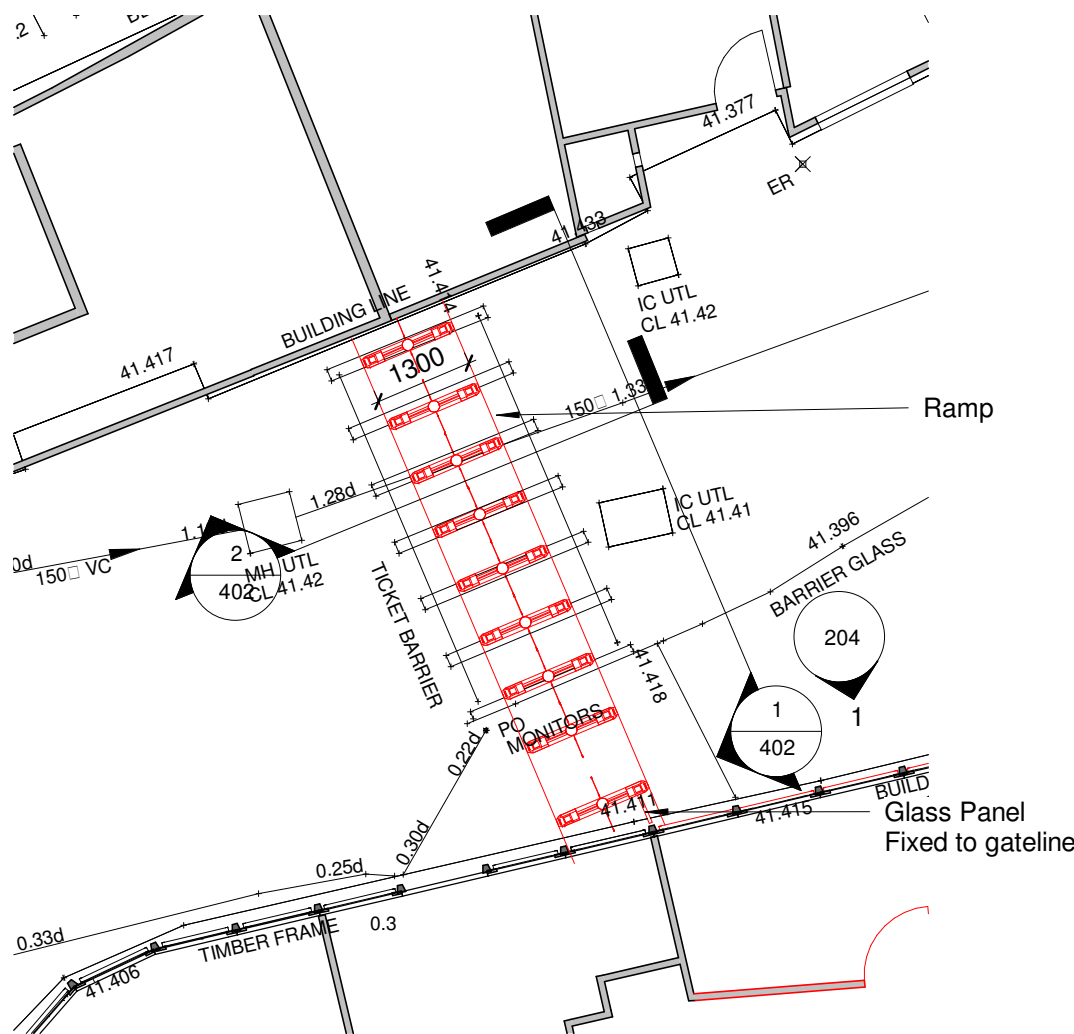

3 Gateline Callout
1 : 100

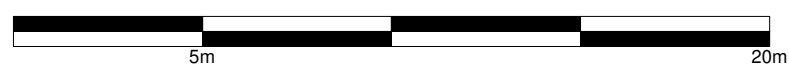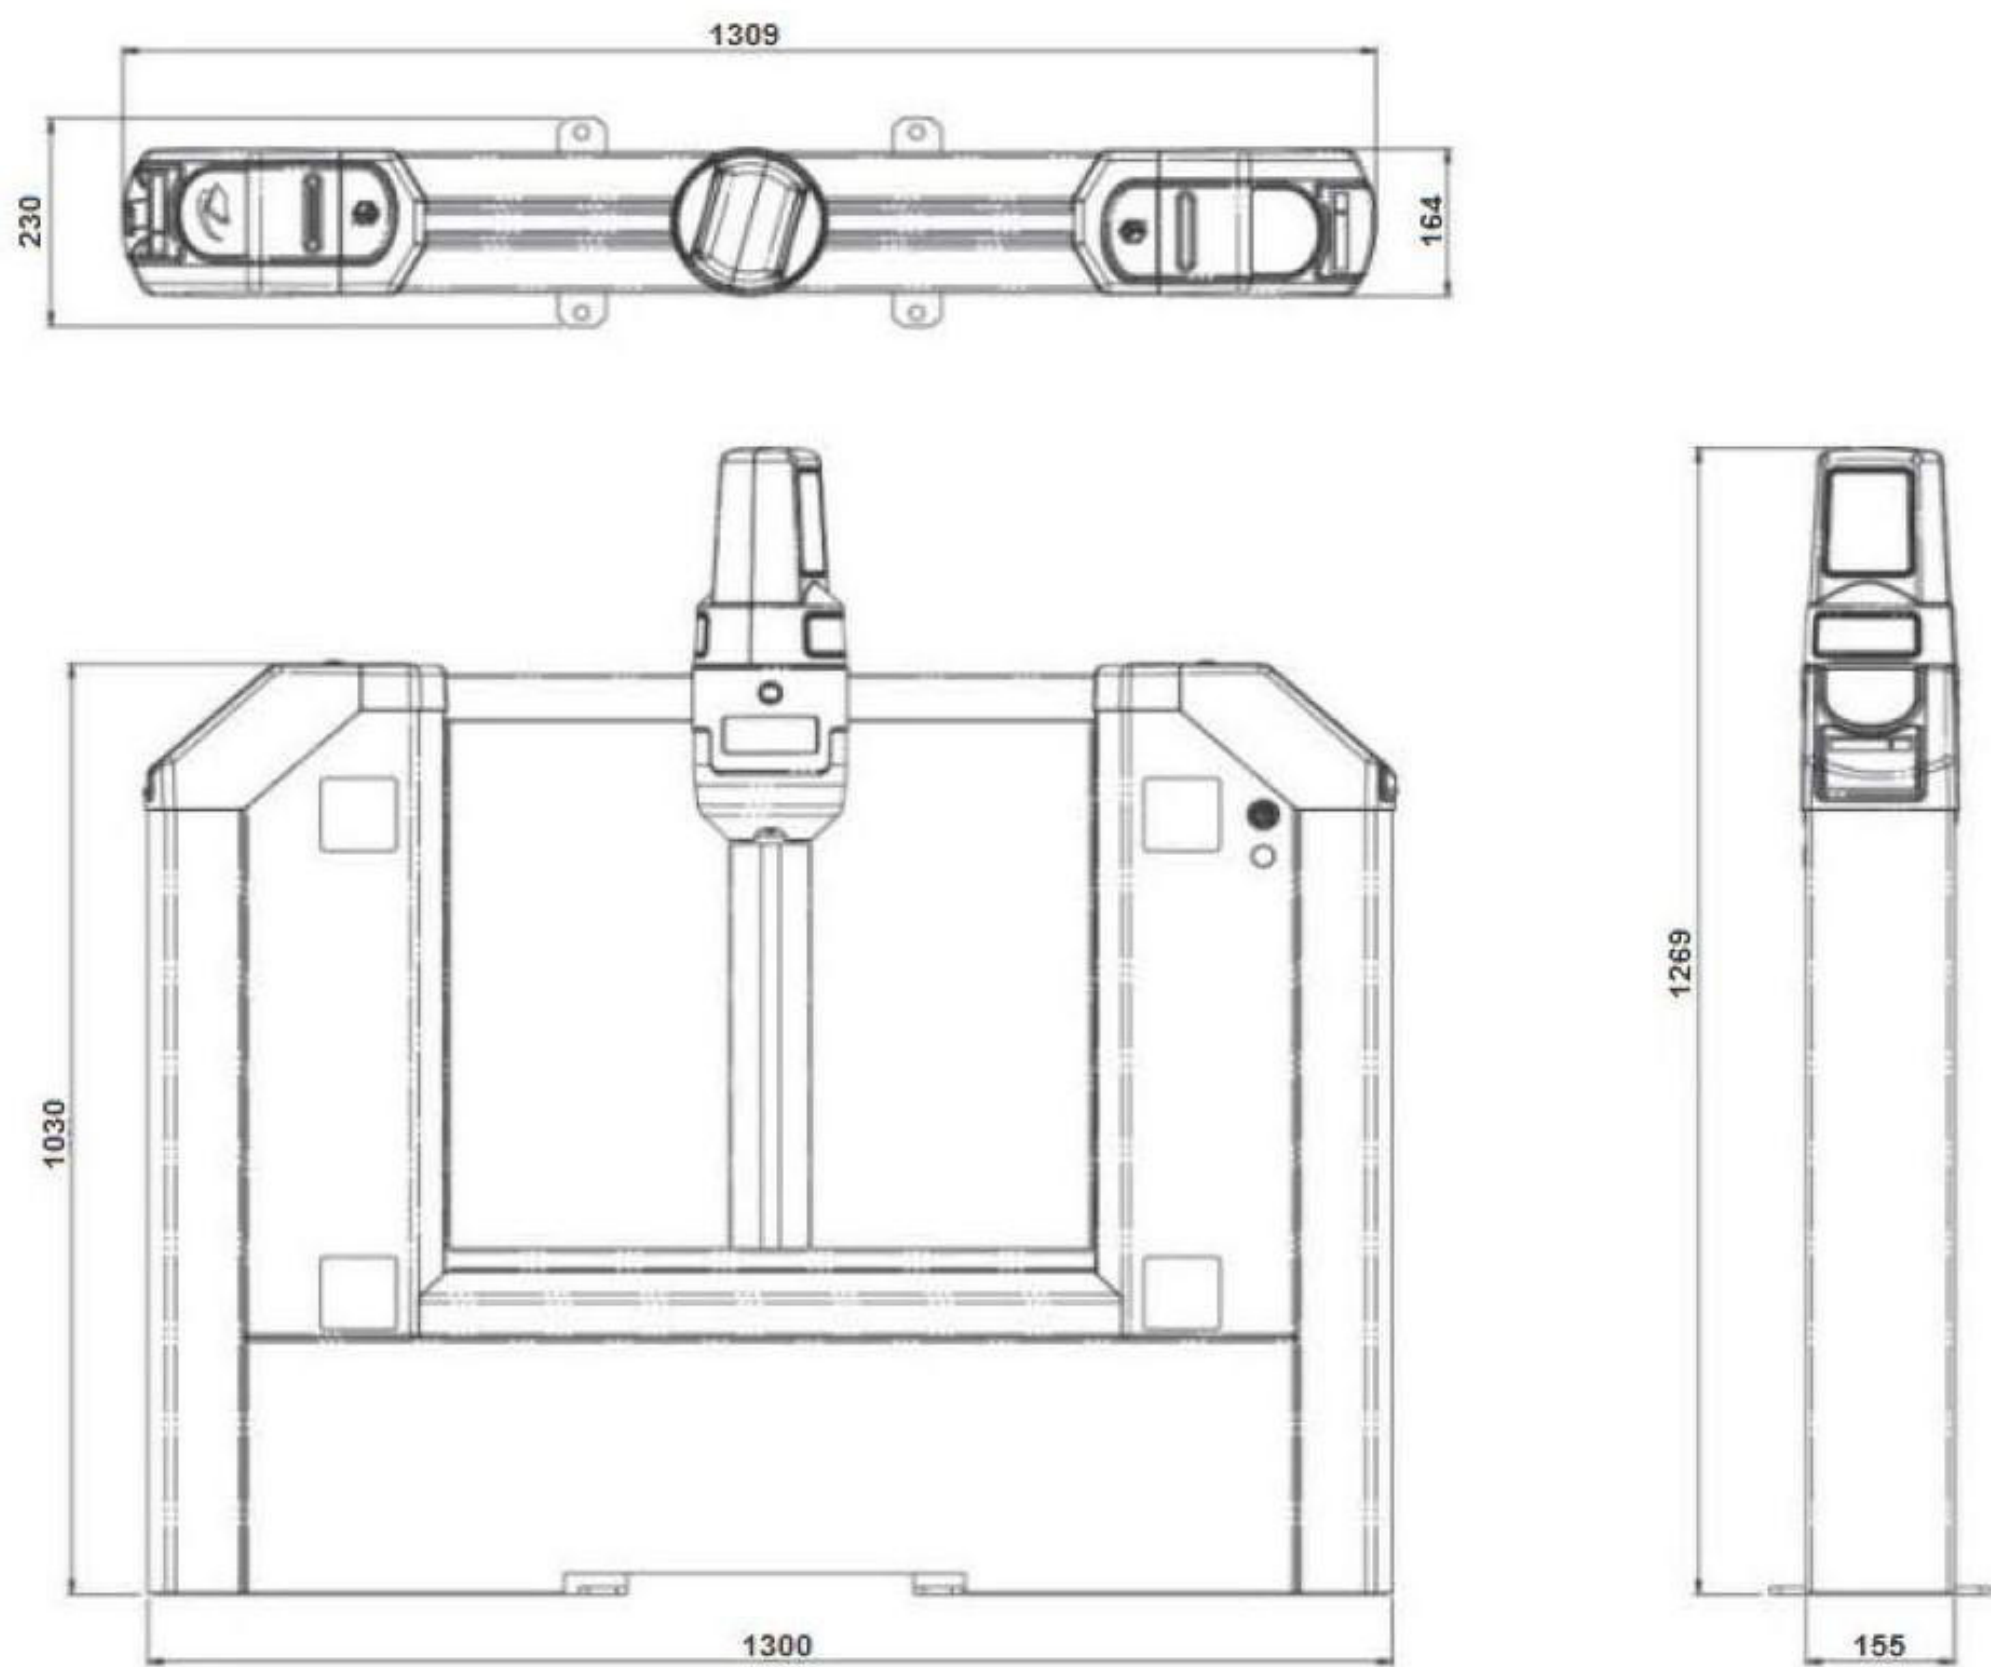

DO NOT SCALE. Use figured dimensions only. Contractor is to check all dimensions before commencement of works. This drawing is copyright. This data to be used as a ref file only - not as live data. This drawing must only be used for the purpose for which it is supplied.

NOTES:

Key:

Area out of scope

Existing Infrastructure

Proposed Infrastructure

Demolished Infrastructure

Modified Infrastructure

No	Date	Description of Revision	Drawn	Chkd	Appr
P06	31/07/2023	Heritage application - Updates	GB	TP	GS
P05	28/07/2023	Submission for Heritage application	GB	TP	GS
P04	20/07/2023	Submission for Heritage Pre-application	GB	TP	GS
P03	15/06/2023	Submission following DRN Comments	GB	TP	GS
P01	17/03/2023	Submission following IDO Comments	GB	TP	GS

SEED Architects! Parsonage Chambers
3 Parsonage
Manchester
M3 2HW
• Tel: 0161 832 5750 • E: office@seedarchitects.co.uk •

status
PAGE 2 ES-4

ARCADIS
Network Rail

job title
Manchester Oxford Road
Congestion Relief

ELR: COL mileage: 189m 29ch

drawing title
Proposed Ticket Gateline

author GB	date 28/07/2023	drawn by GB	date 17/02/2023
checker TP	date 17/02/2023	approver GS	date 17/02/2023
scale As Shown	paper size A1	Suitability: S1	Rev. P06

Drawing Number:
175726-STR-XX-XXXX-DRG-EAR-000402