



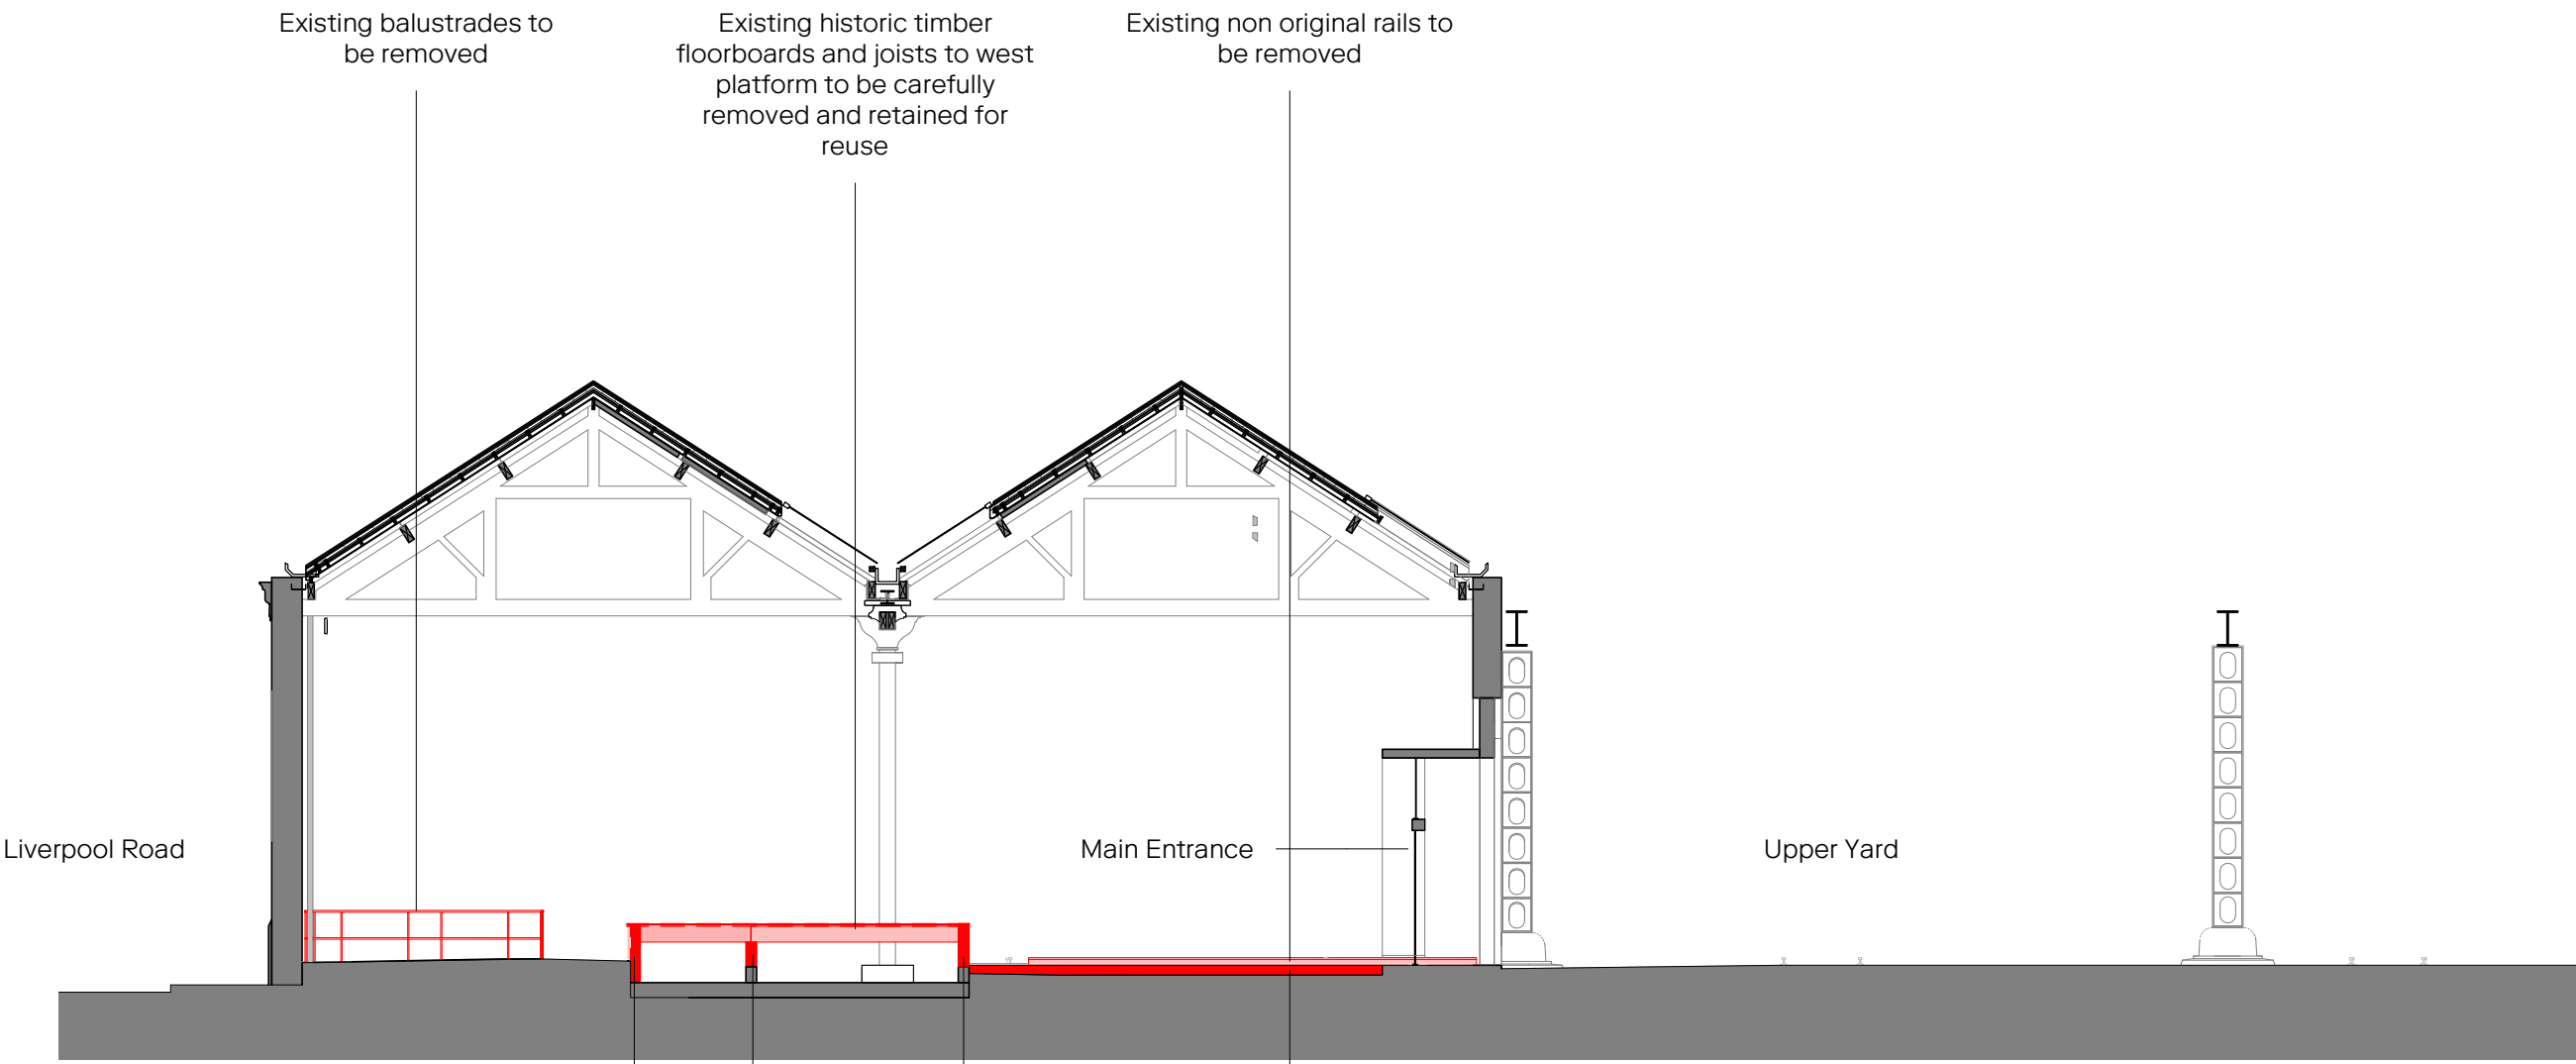

1 Demolition Section West
1 : 150

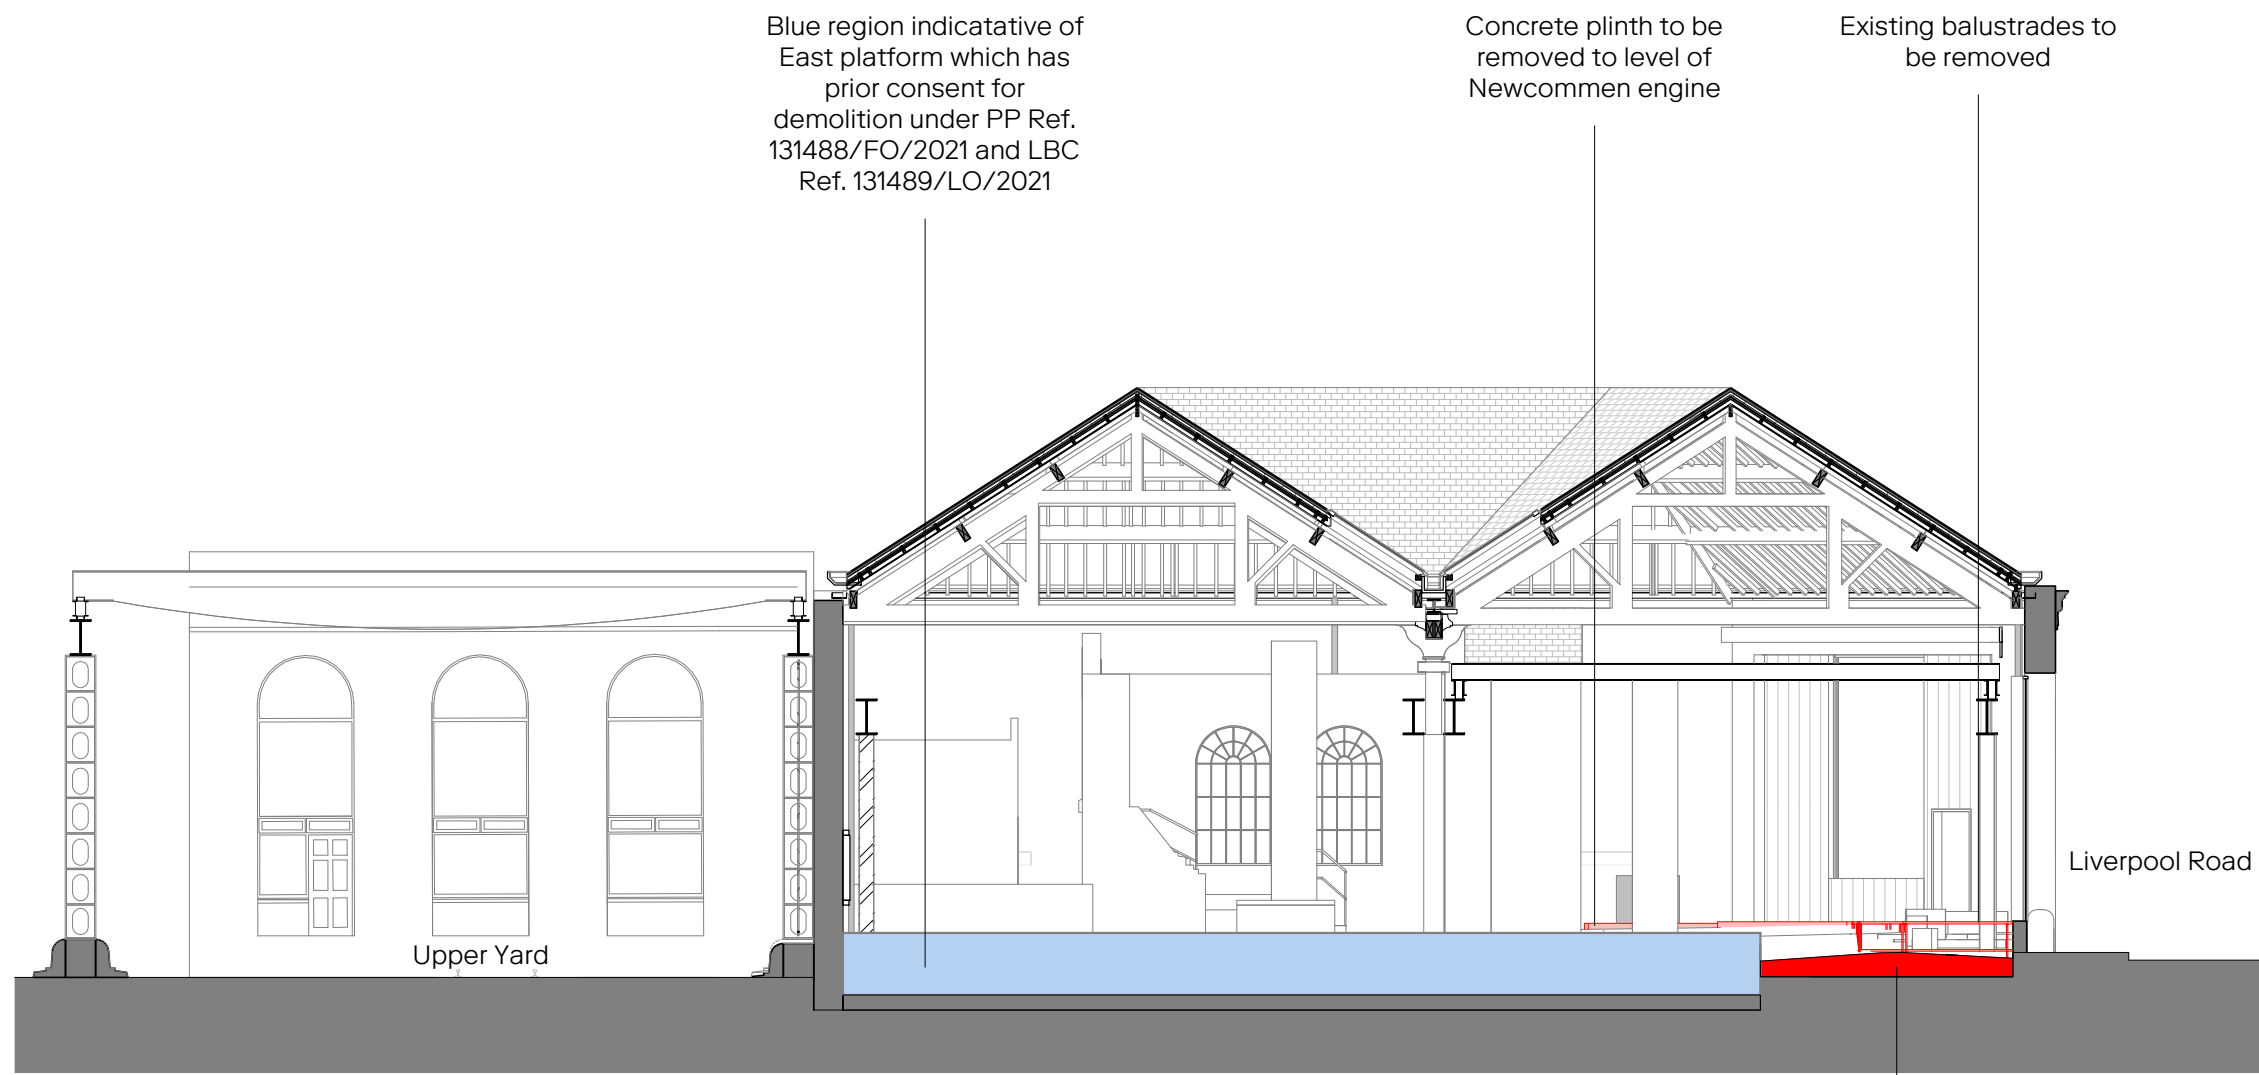


2 Demolition Section East
1 : 150

Revision	Description	Drawn/Checked	Date
PL1	Planning	CM	26.06.23

Key
Existing Structure
Demolition
Demolition of floors
Demolition of floors (to be carefully set aside and retained for reuse)
Demolition completed - consent for demolition under PP Ref. 131488/FO/2021 and LBC Ref. 131489/LO/2021
Potential areas of existing timber floor joists which can be retained (TBC)

Note:
Extent of demolition to east platform excludes plinths relating to historic collection objects.
Please refer to M&E drawings for proposed trench locations

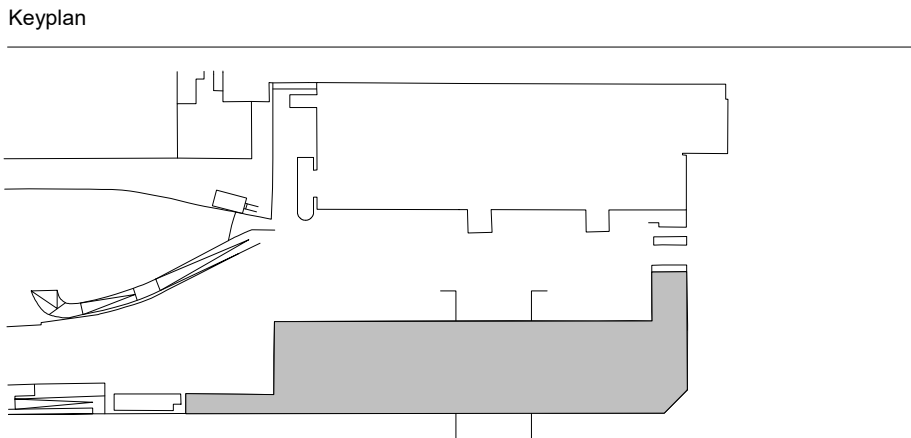

0 1.5 3 7.5m

Drawings are based on survey information provided and subject to changes to accommodate existing building structure and services installation. We have noted discrepancies in the survey information and clarification required following further site investigations by the contractor on site. Do not scale from drawing. Errors to be reported immediately to the Architect. All dimensions must be verified on site. To be read in conjunction with all relevant Architects', Services and Structural Engineers' drawings.

© Carmody Groarke Limited.

CARMODY GROARKE

Carmody Groarke Limited, 67-74 Saffron Hill, London EC1N 8QX
+44 (0)20 7636 2333 www.carmodygroarke.com

Drawing Name	Drawing Number
Existing Demolition Sections 3&4	PHL-CGA-00-XX-DR-A-4_00201
Date	Issue
26.06.23	PL1
Project Name	Power Hall & Decarbonisation
Client	SIM
Project number	PHL
Scale/Format	1 : 150 @ A1
Drawn/Checked	CM/ RS
Approved	RS
CAD Reference	