




All dimensions to be checked
on site prior to any
commencing work.

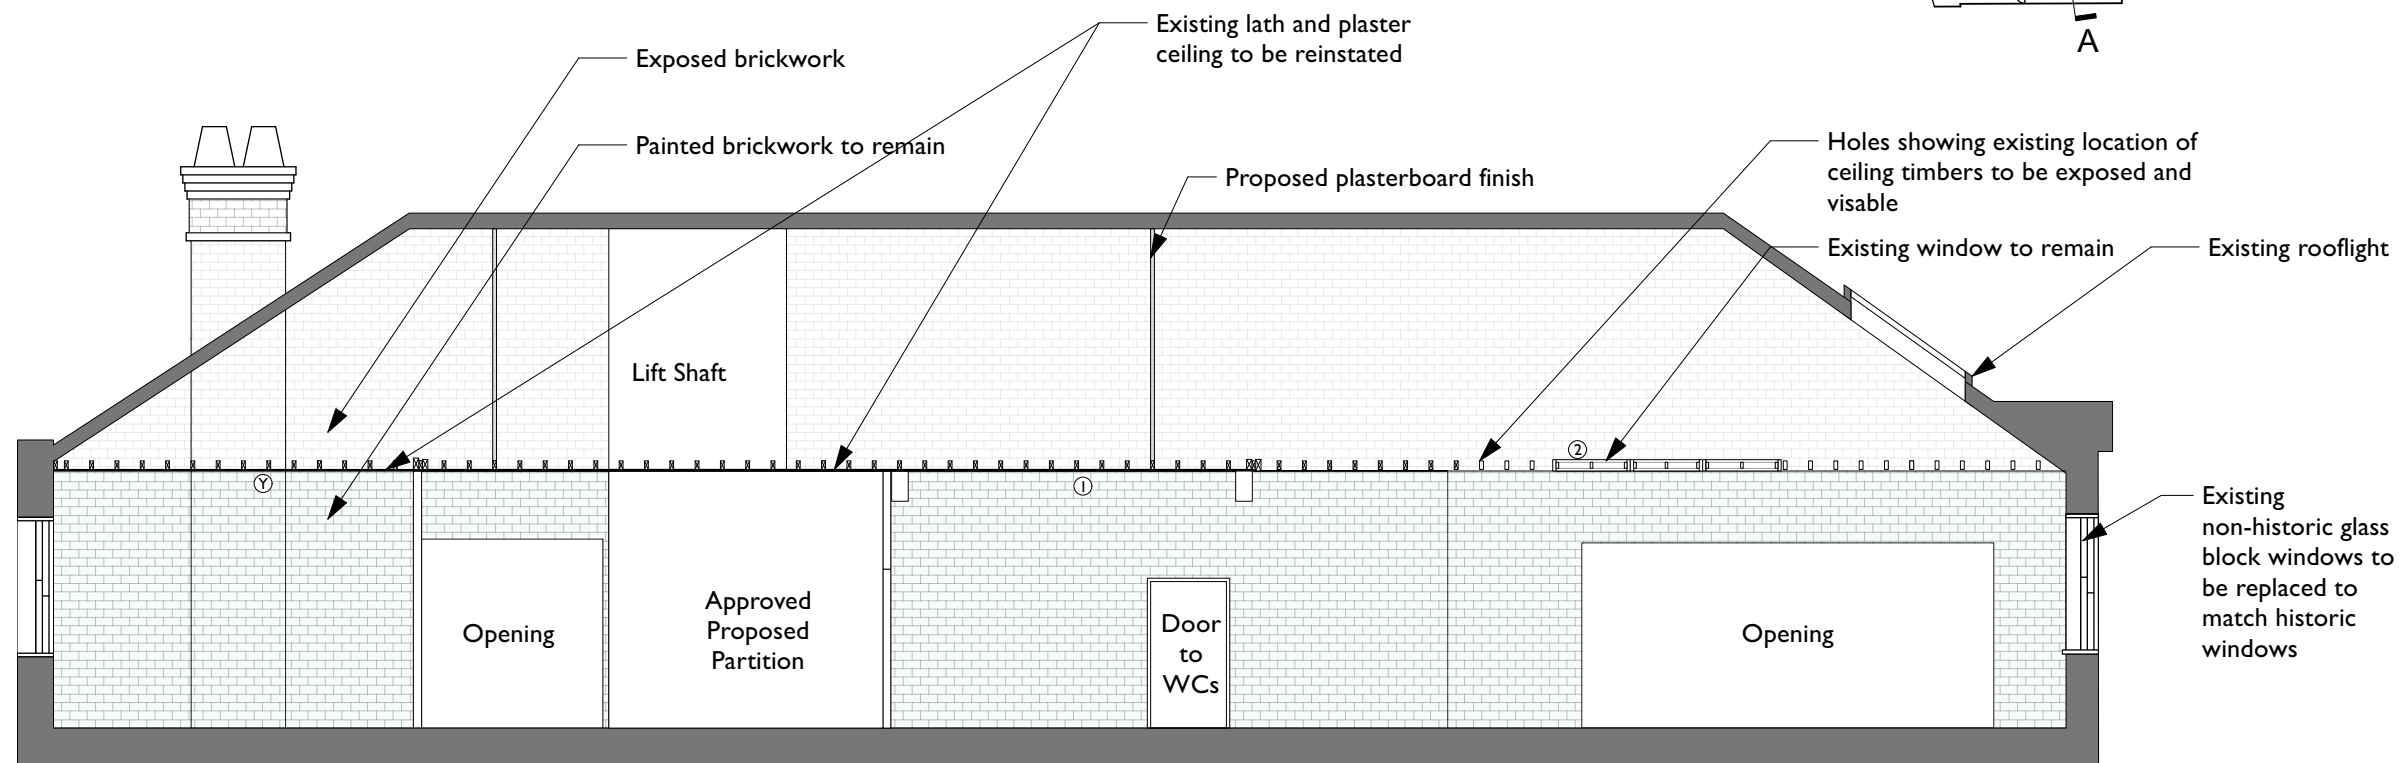


Section AA
Scale 1:100

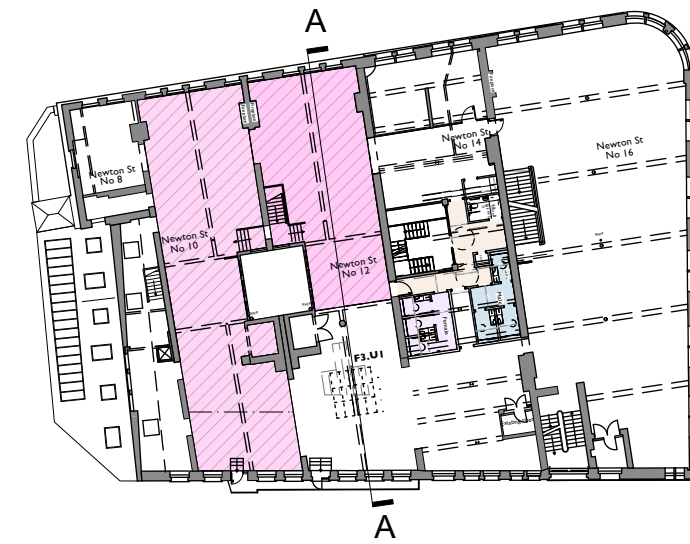

1. Existing beam below existing joists and exposed brick

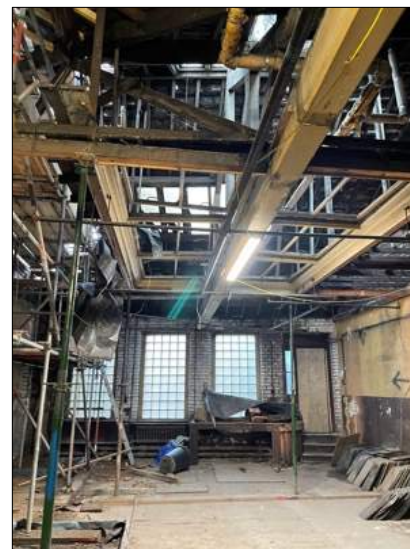

2. Existing window to remain

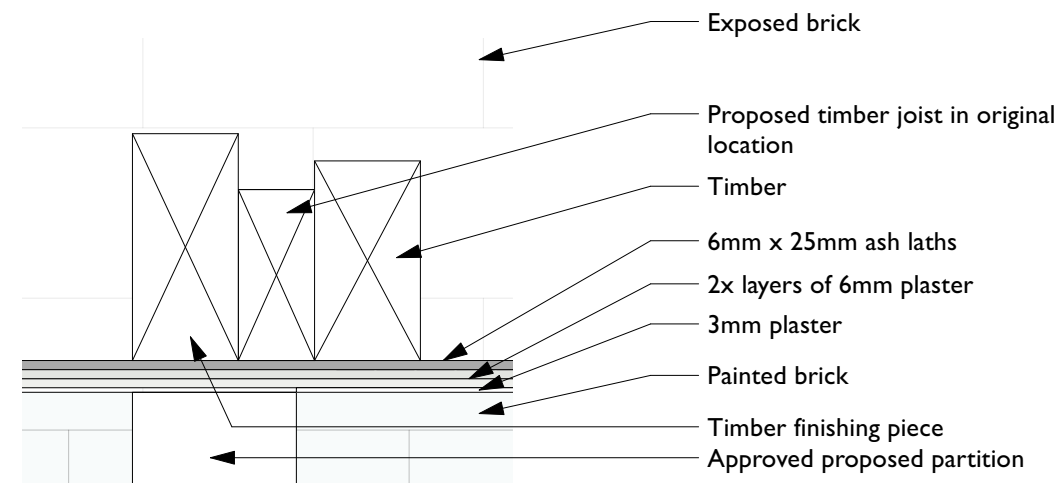

**Lath and Plaster Junction
Detail Y**
Scale 1:5

Rev	Note	DRN	CHK
-----	------	-----	-----

8-16 Newton Street


Third Floor Internal Section AA
Proposed

scheme	1988
drwg no.	P(382)
revision	


scale	Varies @ A3
date first drawn	Dec 21
drawn	RG

SK sketch E existing P proposed T tender C construction F1 final issue

www.ateliermb.co.uk
t 0161 236 0051
e architect@ateliermb.co.uk

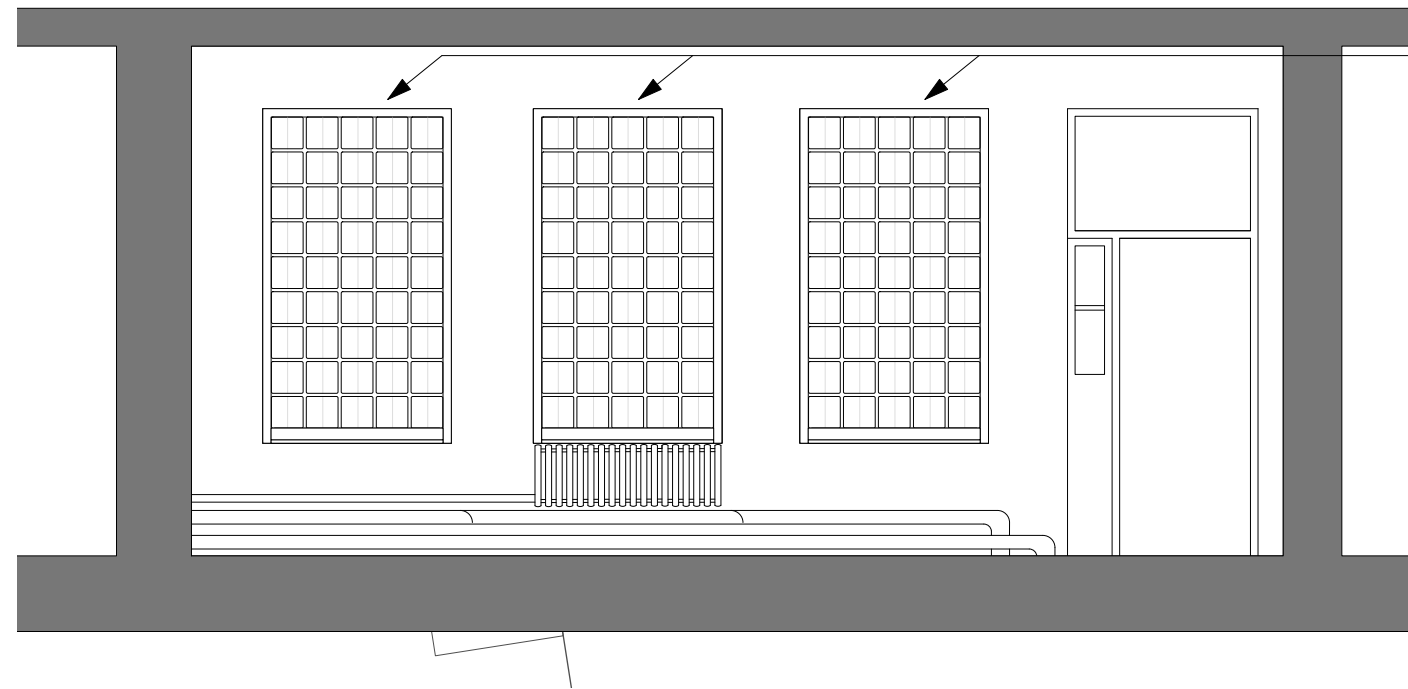

Section EE Existing Glass Block Window
Scale 1:50

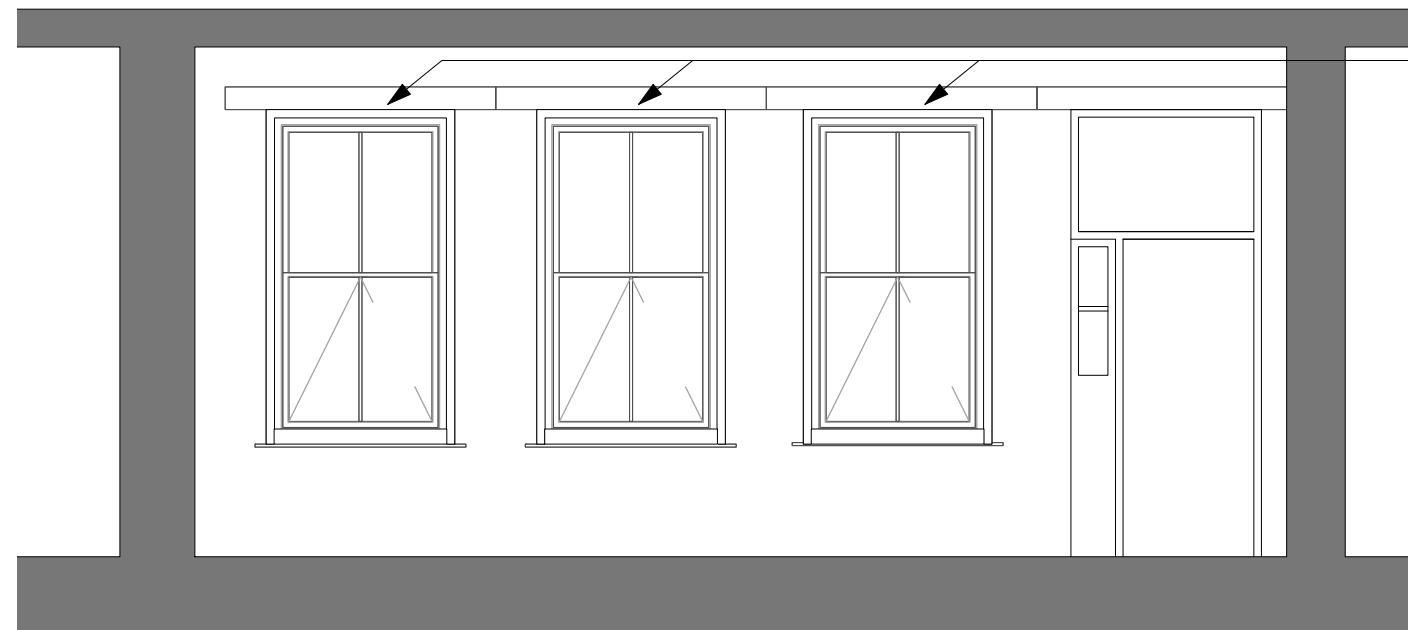

Section EE Proposed Window
Scale 1:50



Existing non-original glass block windows

Existing non-original glass block windows to be carefully removed. Proposed to match existing historic sash windows seen throughout the building.

COPYRIGHT OF ATELIER MB LTD
DO NOT SCALE FROM THIS DRAWING
DIMENSIONS TO BE CHECKED ON SITE

All dimensions to be checked on site prior to any commencing work.

Rev	Note	DRN	CHK

8-16 Newton Street


Third Floor Internal Section EE
Proposed

scheme	1988
drwg no.	P(383)
revision	


scale	1:50 @ A3
date first drawn	Dec 21
drawn	RG

SK sketch E existing P proposed T tender C construction FI final issue

www.ateliermb.co.uk
t 0161 236 0051
e architect@ateliermb.co.uk

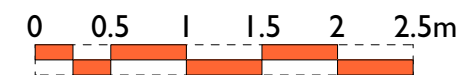


1:50 @A3

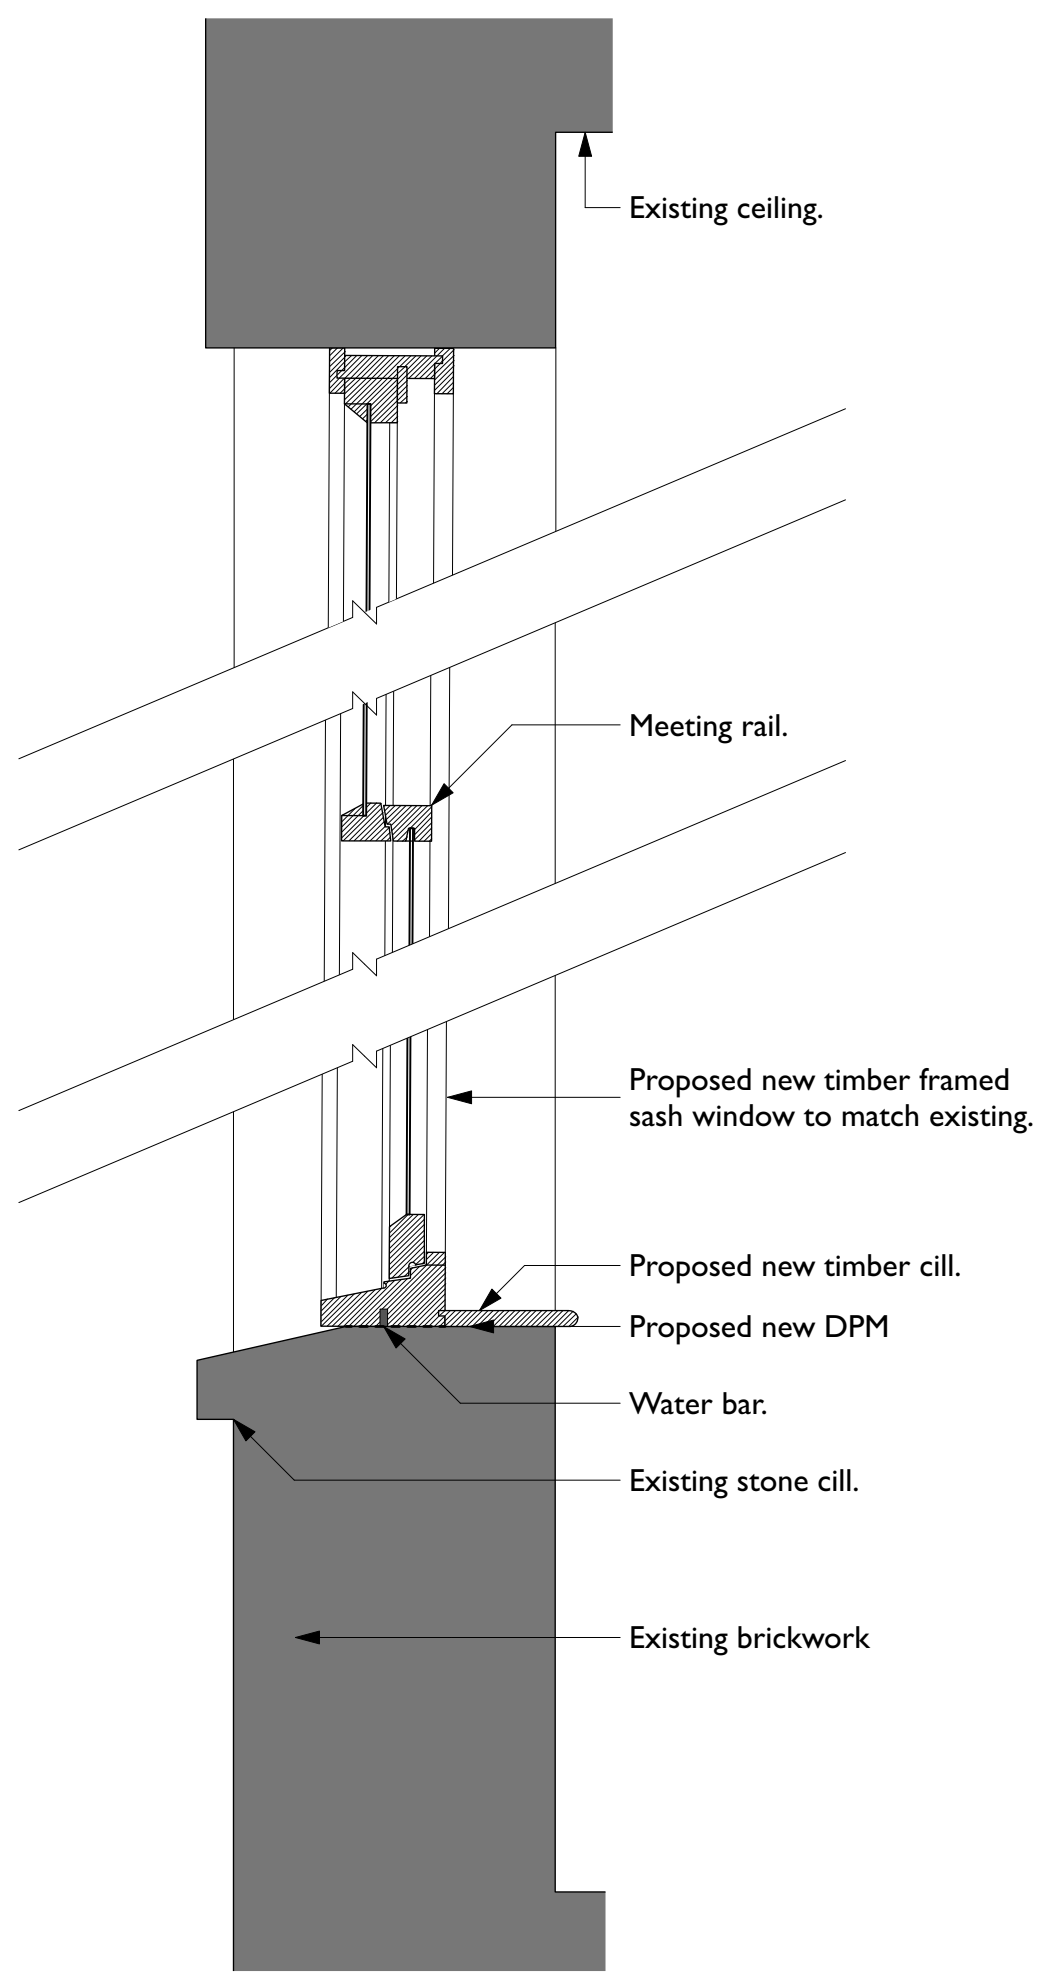


2 Section A-A - Proposed New Sash Window Detail
Scale: 1:10




Photo of existing sash window
along Mangle Street to be
replicated.

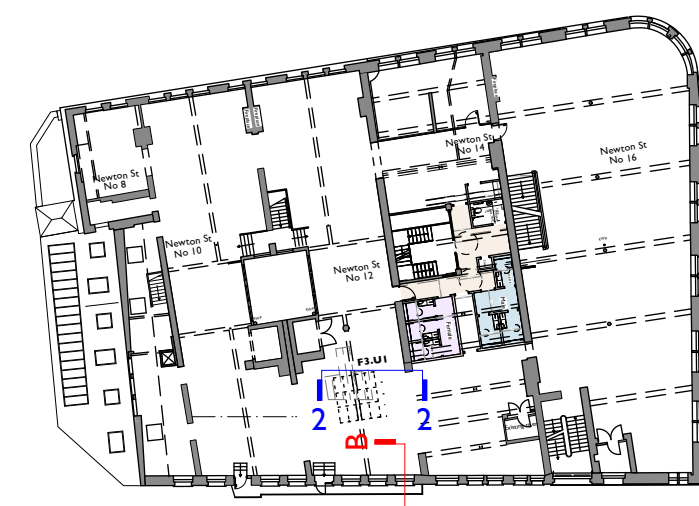

1 Key Plan
Scale: 1:500

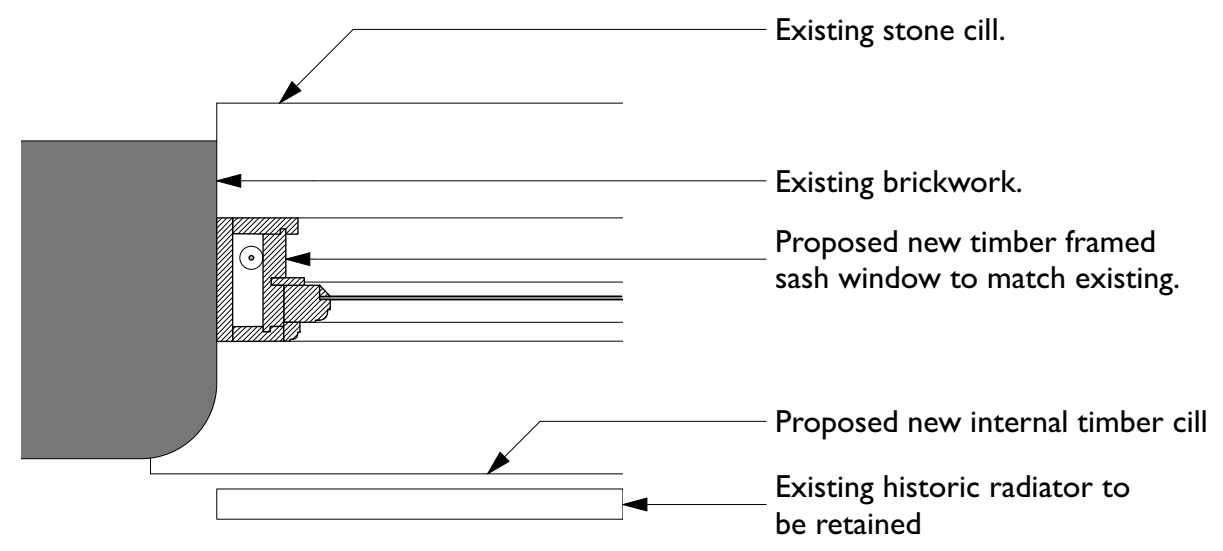

3 Plan Detail - Proposed New Windows Replacing Glass Block
Scale: 1:10

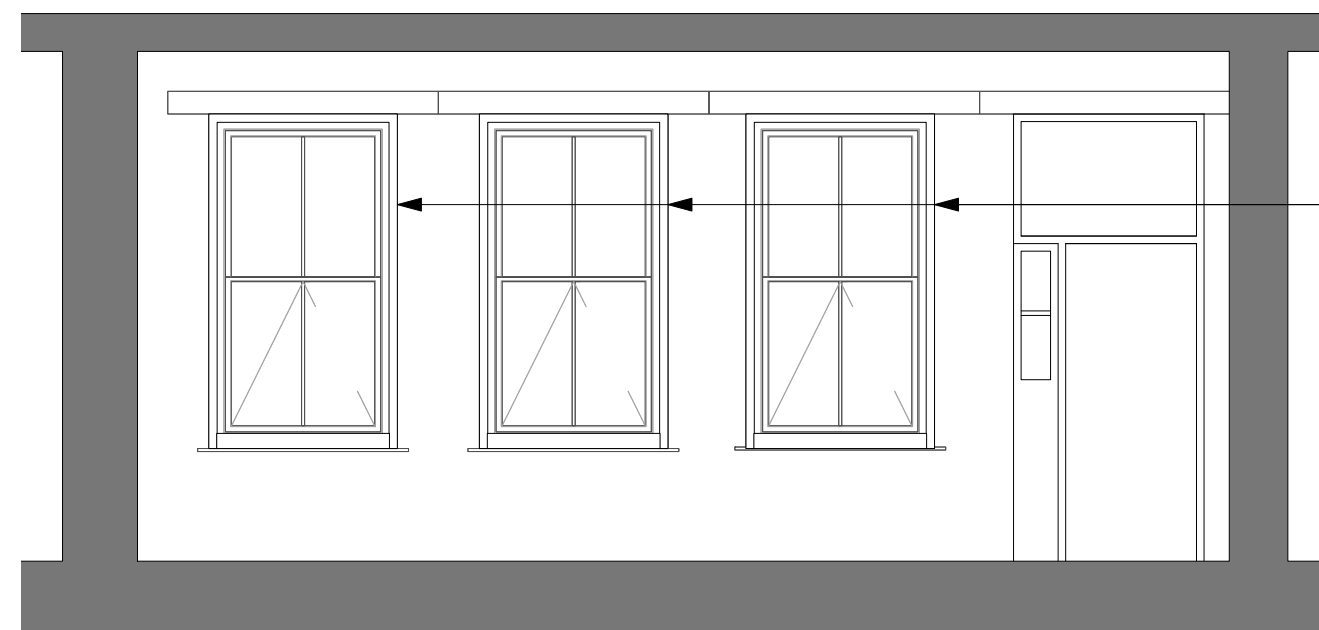

3 Internal Elevation B-B - Proposed New Windows Replacing Glass Block
Scale: 1:50

Rev	Note	DRN	CHK
-----	------	-----	-----

8-16 Newton Street


Proposed 3rd Floor Sash Window Detail

scheme	1988
drwg no.	P(386)
revision	


scale	Varies @ A3
date first drawn	Feb 23
drawn	RD

SK sketch E existing P proposed T tender C construction FI final issue


www.ateliermb.co.uk
t 0161 236 0051
e architect@ateliermb.co.uk

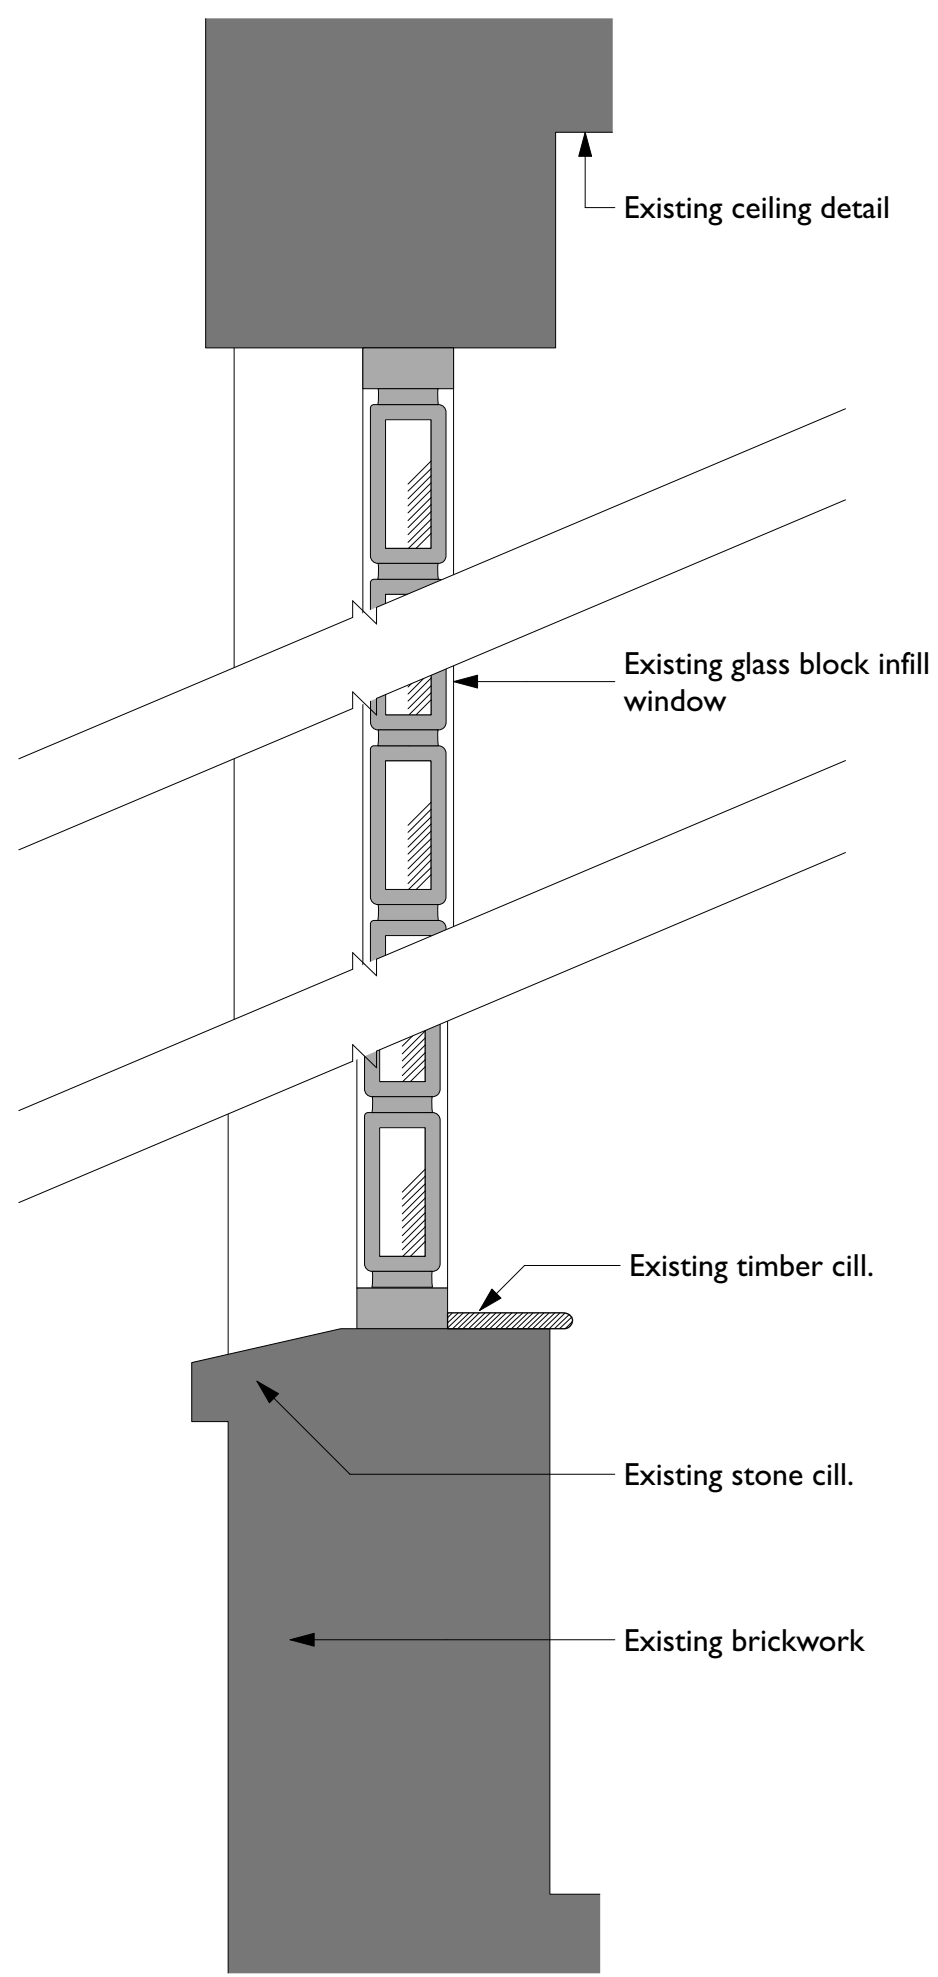


2 Section A-A - Existing Glass Block Window Detail
Scale: 1:10

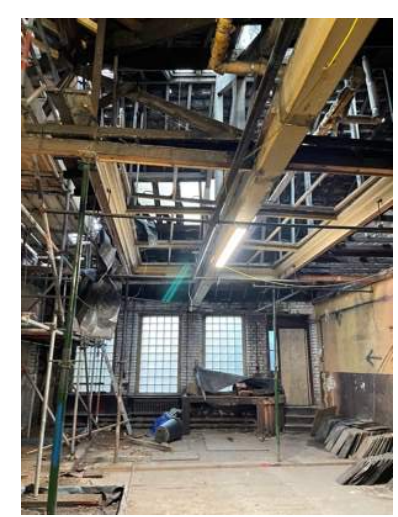


Photos of existing glass block infill window.

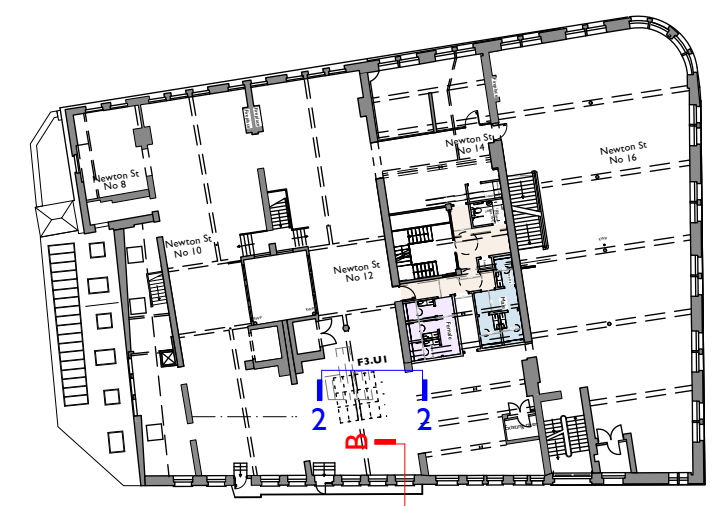

1 Key Plan
Scale: 1:500

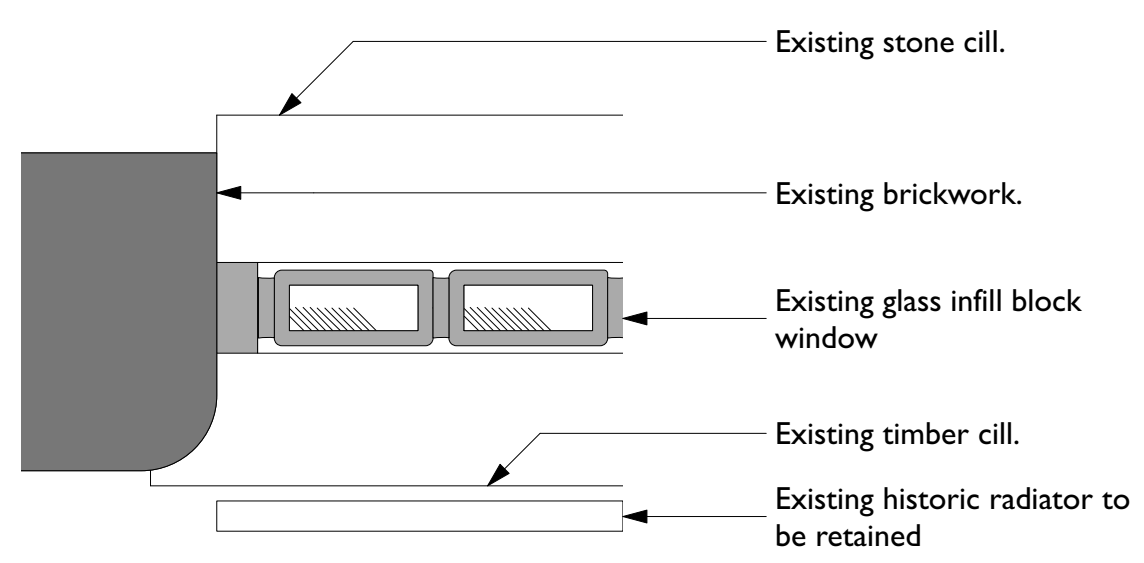

3 Plan Detail - Existing Glass Block Windows
Scale: 1:10

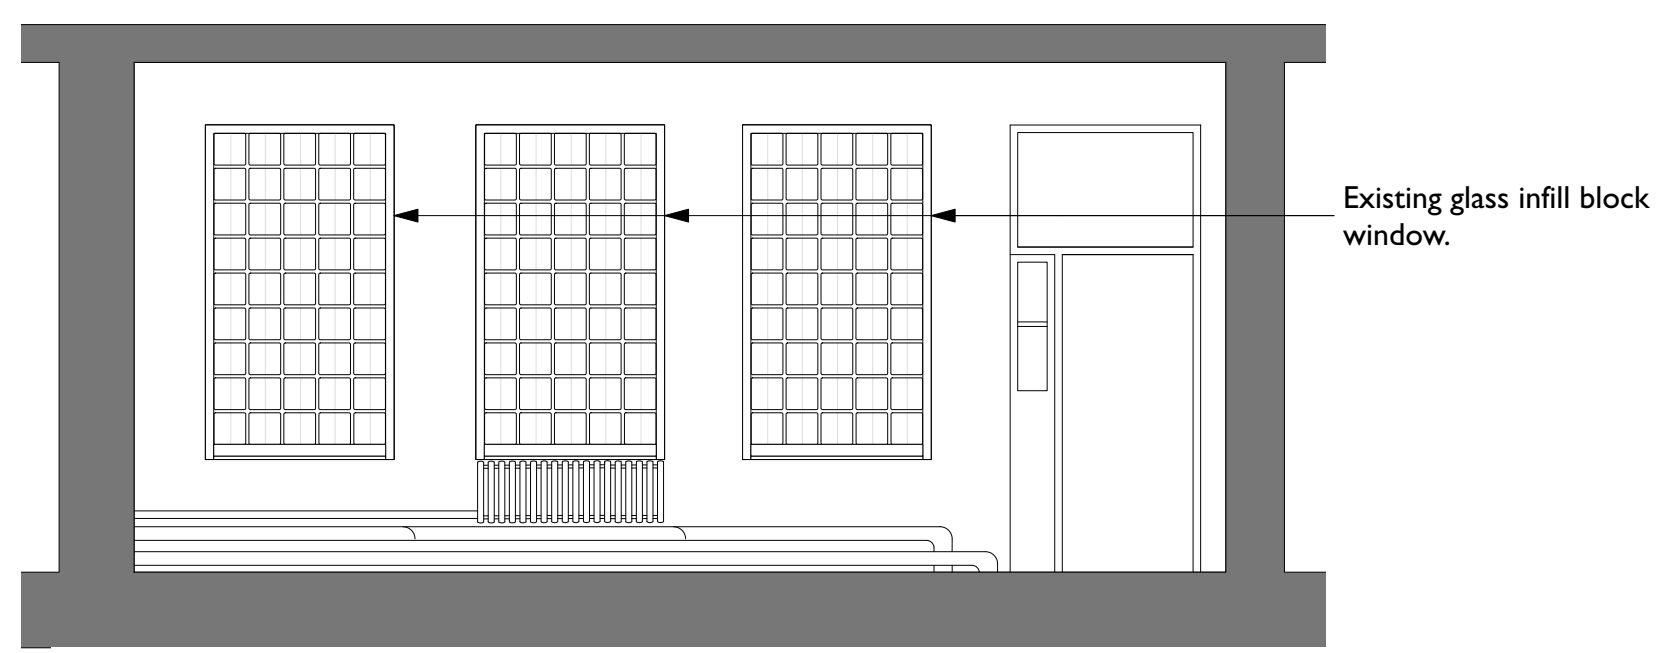

3 Internal Elevation B-B - Existing Glass Block Windows
Scale: 1:50

Rev	Note	DRN	CHK
-----	------	-----	-----

8-16 Newton Street

Existing 3rd Floor Glass Block Detail

scheme	1988
drwg no.	E(386)
revision	

scale	Varies @ A3
date first drawn	Feb 23
drawn	RD

SK sketch E existing P proposed T tender C construction FI final issue

www.ateliermb.co.uk
t 0161 236 0051
e architect@ateliermb.co.uk