




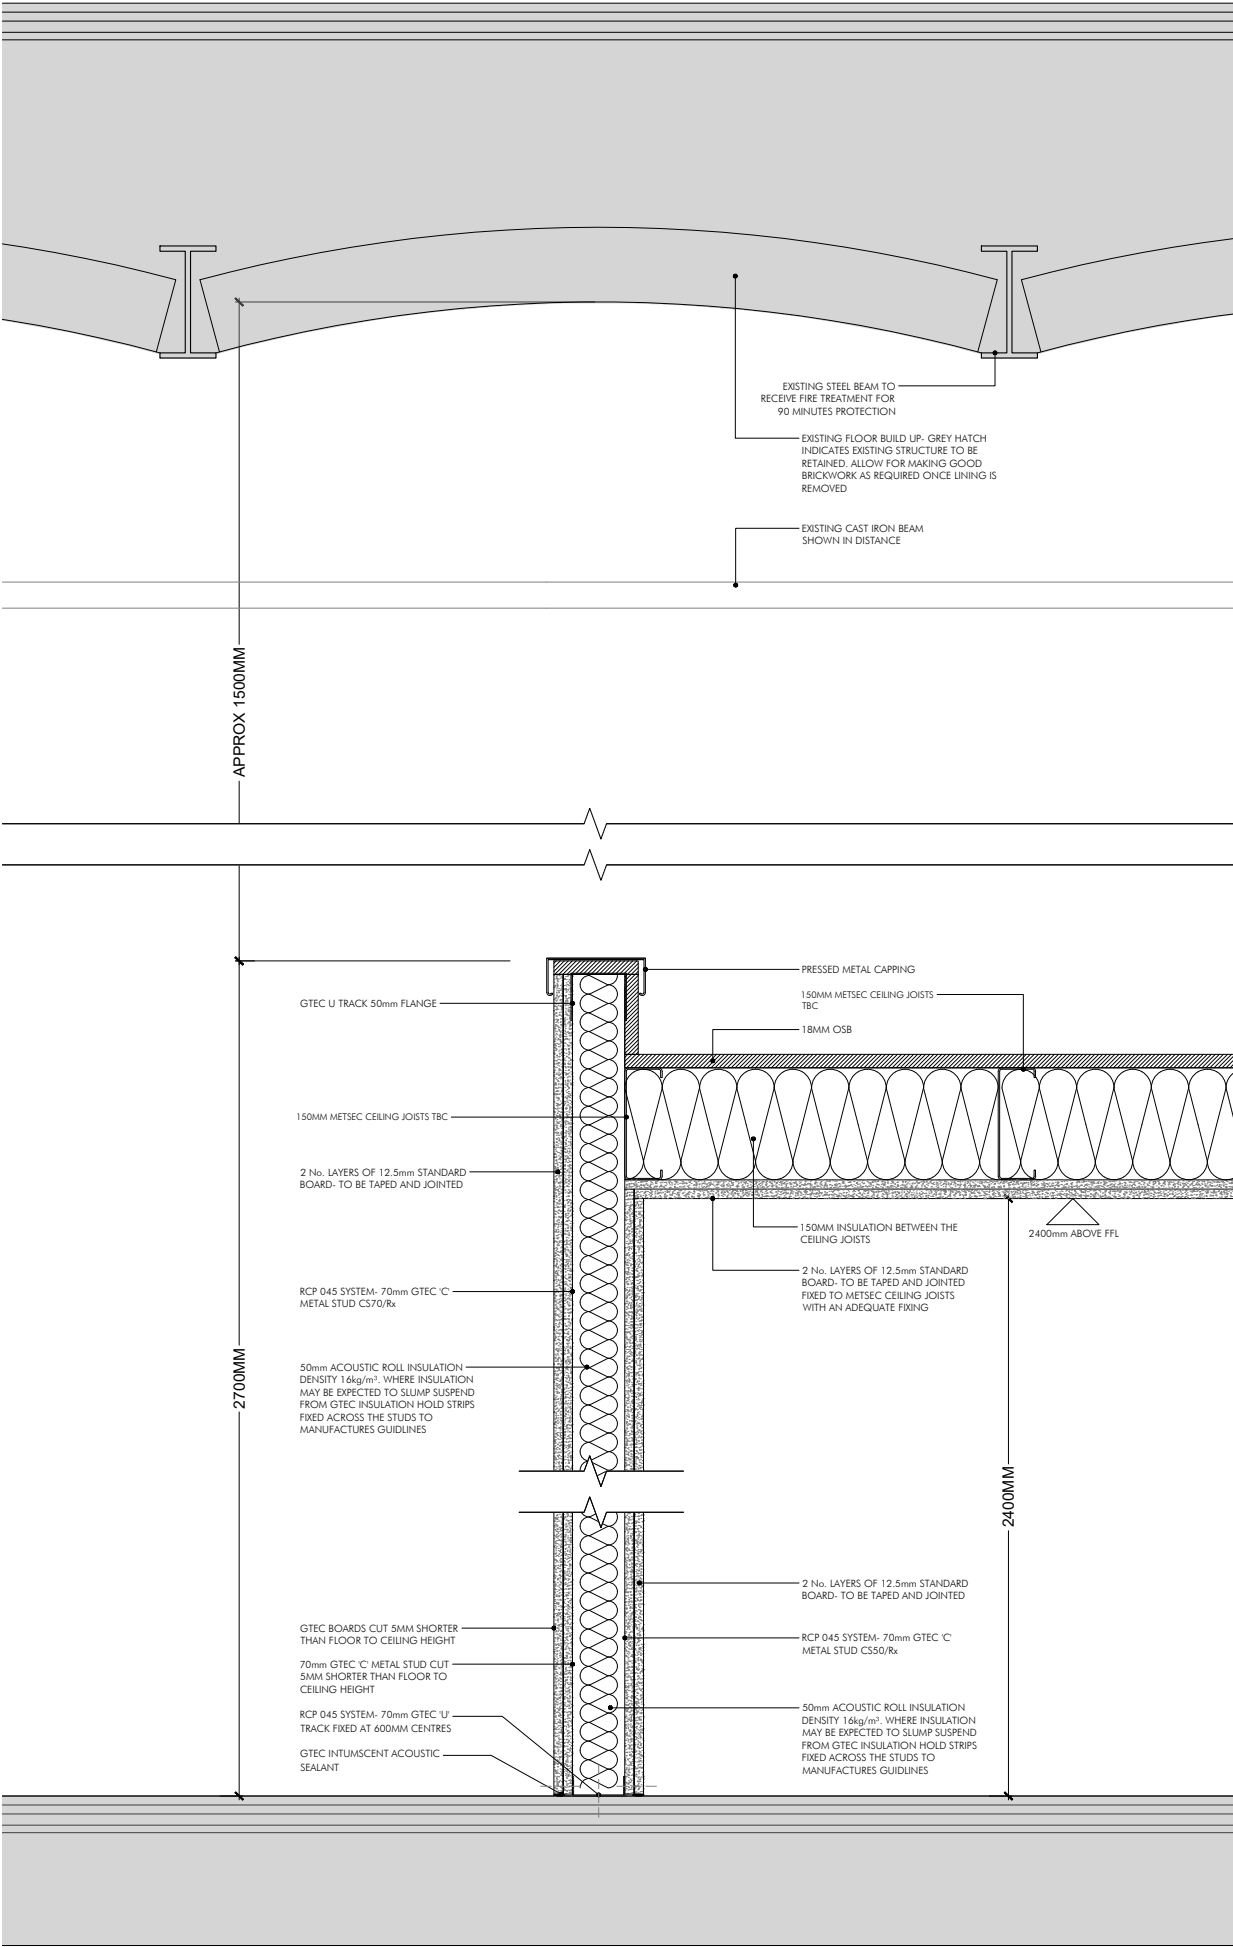


TYPICAL PARTITION 'TYPE C' SECTION
SCALE 1:5

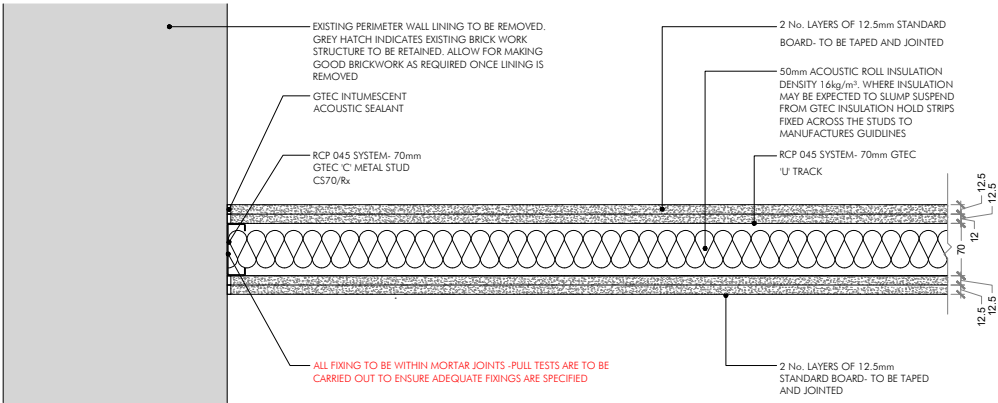


PLAN DETAIL DT01
TYPICAL PARTITION 'TYPE C' ABUTMENT WITH EXISTING WALL
SCALE 1:5

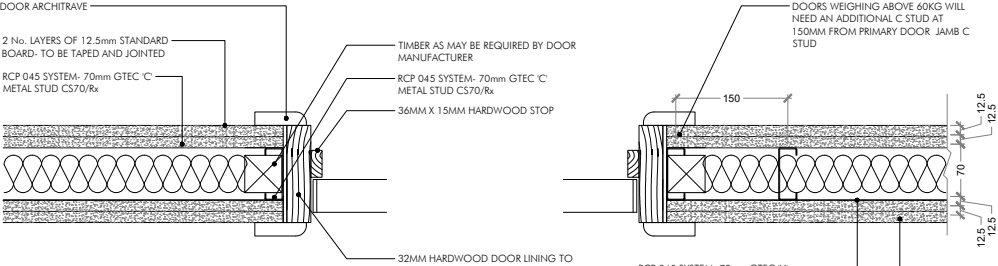

PLAN DETAIL DT02
TYPICAL PARTITION 'TYPE C' DOOR JAMB DETAIL
SCALE 1:5

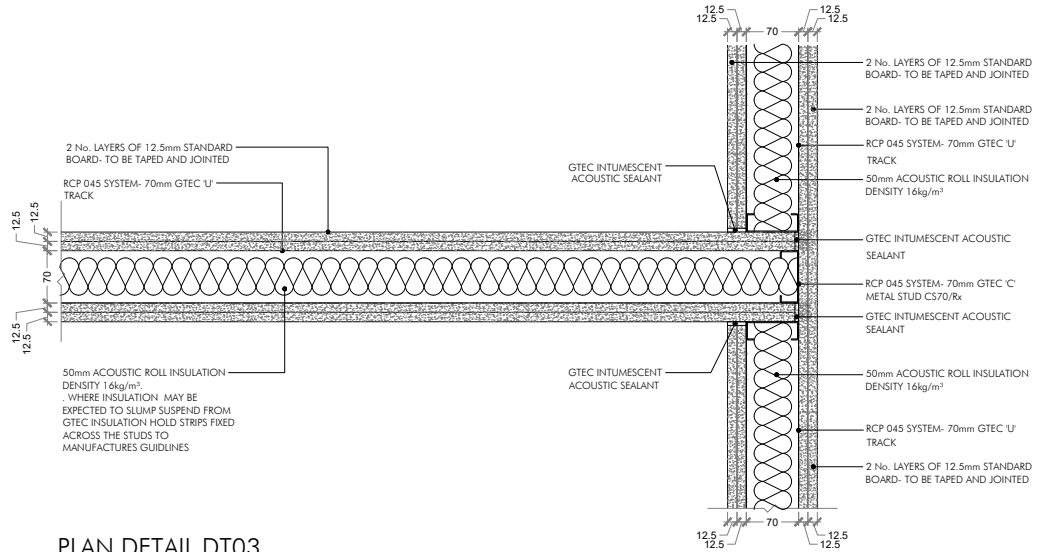

PLAN DETAIL DT03
TYPICAL PARTITION 'TYPE C' T JUNCTION
SCALE 1:5

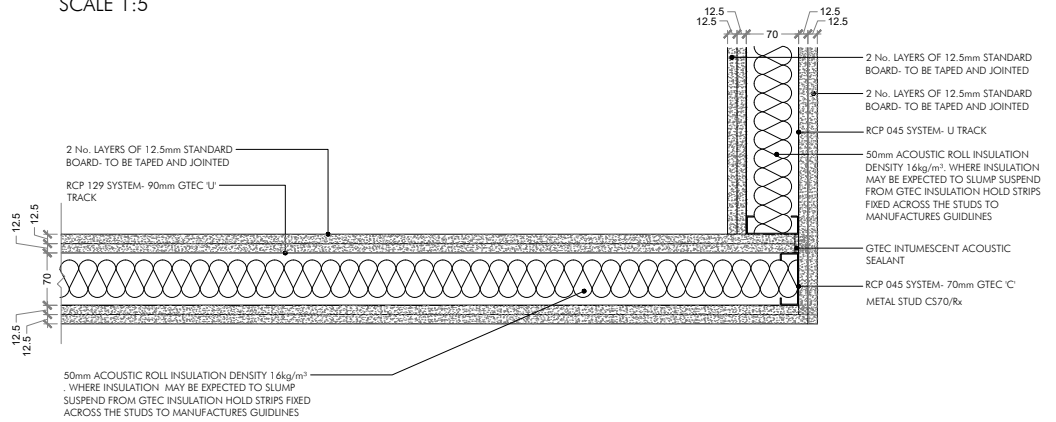

PLAN DETAIL DT04
TYPICAL PARTITION 'TYPE C' 90 DEGREE CORNER
SCALE 1:5

- NOTE:
- ALL DETAILS ARE INDICATIVE, DUE TO ACCESS RESTRICTIONS A COMPREHENSIVE SURVEY HAS NOT BEEN UNDERTAKEN. THEREFORE DETAILS ONLY SHOW PRINCIPLES WHICH ARE TO BE DEVELOPED BY THE CONTRACTOR.
 - THE CONTRACTOR WILL BE RESPONSIBLE FOR DETAILING ALL SITUATIONS
 - THE CONTRACTOR WILL REMOVE ANY REDUNDANT FIXING BRACKETS, ETC.
 - THE CONTRACTOR WILL BE RESPONSIBLE INSTALLING THE PARTITIONS IN LINE WITH THE MANUFACTURERS DETAILS AND RECOMMENDATIONS.

PLANNING ISSUE	PHD	REV A: NOTE WITH REGARDS TO EXISTING EXTERNAL WALL LINING TO BE REMOVED. ADDITIONAL MAKE GOOD TO BRICKWORK NOTE ADDED	11/5/23	
	AM	DRAWN	21.12.22	
	DRAWN	REVISION	DATE	VER
AP	ALLISON PIKE			
	ARCHITECTS & DESIGNERS			
	7 Buxton Road West, Disley, Stockport, Cheshire, SK12 2AE. Telephone: 01663 763000 Facsimile: 01663 766772 Website: www.allisonpike.com Email: studio@allisonpike.com			
	© Allison Pike Partnership Limited.			
PROJECT	MEDLOCK VICTORIA MILL MILES PLATTING			
	TITLE			
	PROPOSED GROUND FLOOR PARTITION DETAILS TYPICAL PARTITION C (NONE FIRE RATED) PLANNING & LISTED BUILDING CONSENT APPLICATION			
	SCALE			
JOB No	1:5 @ A3			
MED02	AP324			
DRAWING No	REV			
	A			