


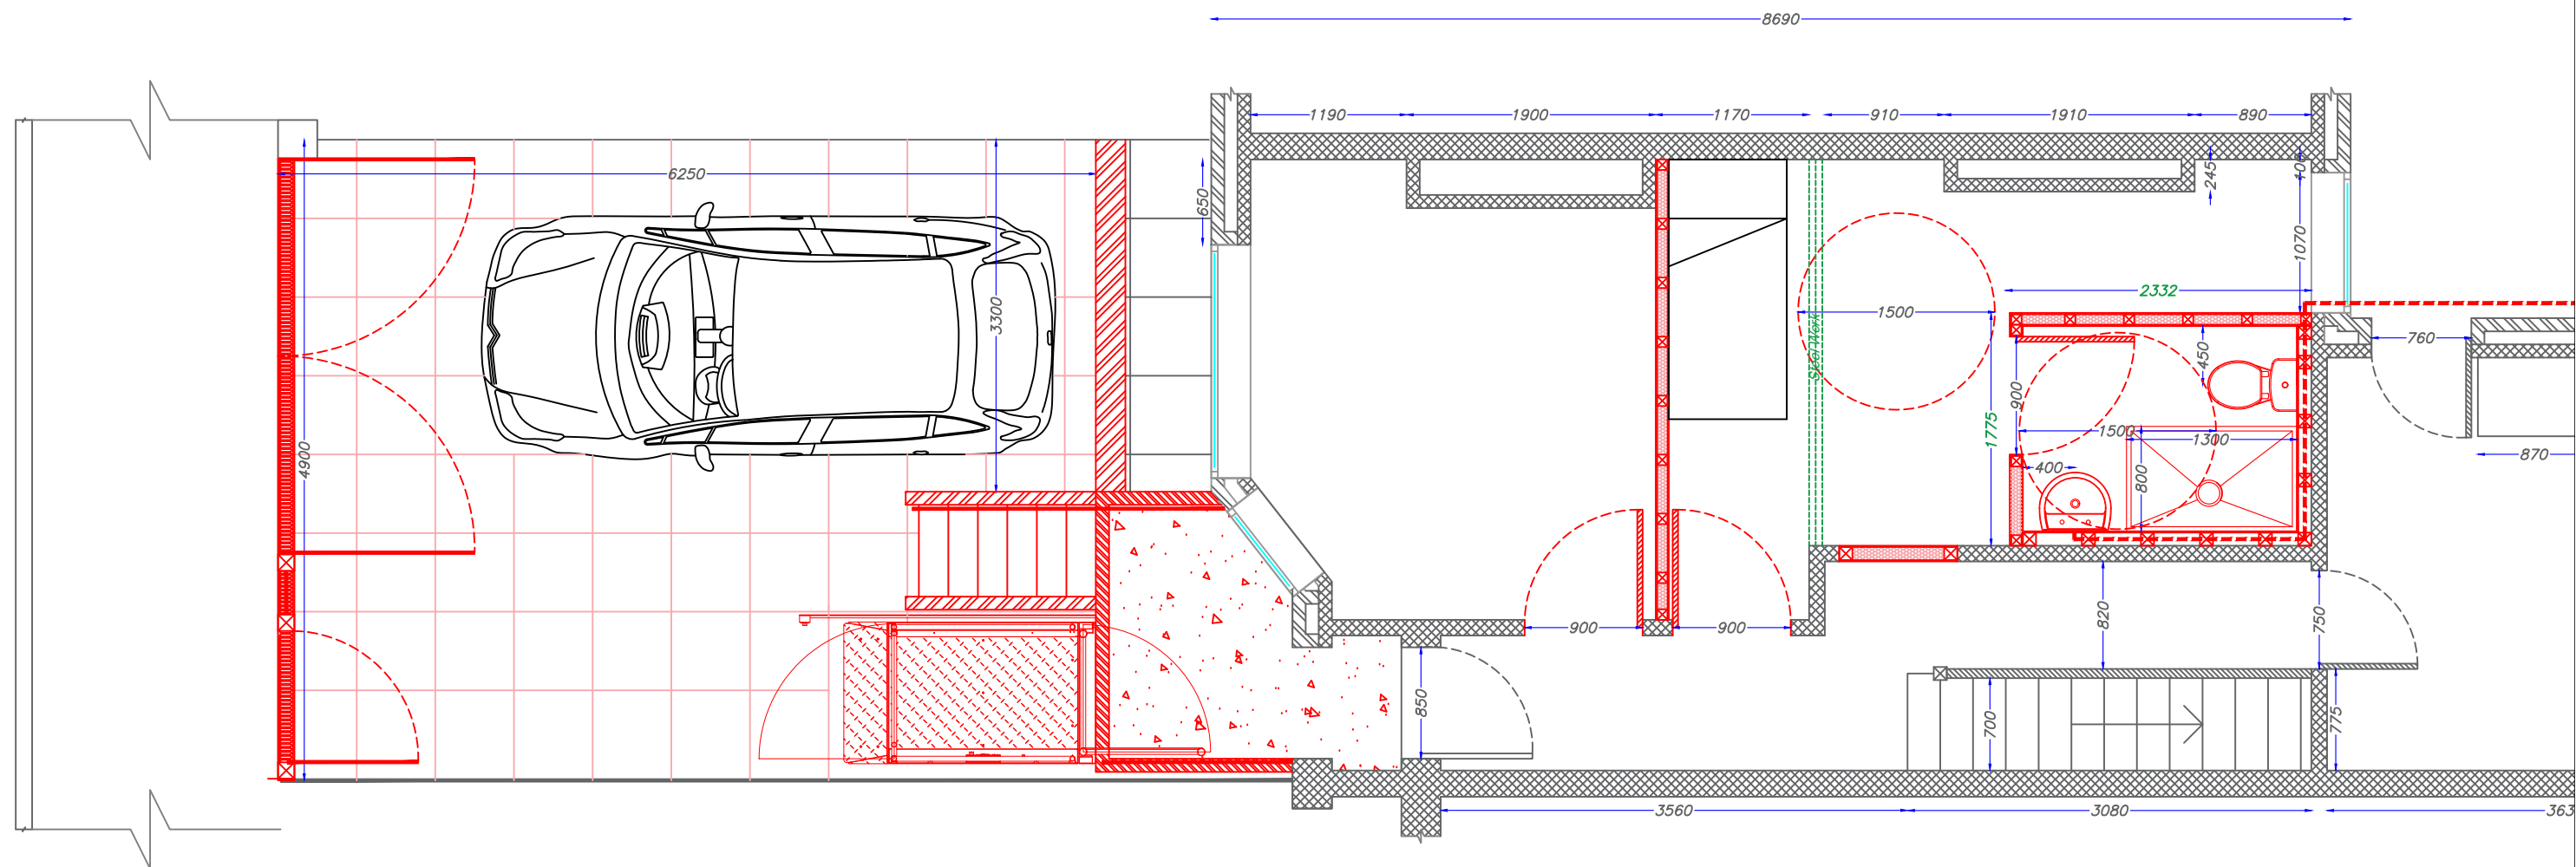

Amended Ground Floor Layout

Manchester's Local Care Organisation

Technical Officer Service

29 Poland St, Unit 1
Ancoats,
Manchester,
M4 6AZ

Applicants Name:
Mr Abraham Hope

Property Address:
85 Albert Road
Levenshulme
Manchester
M19 2FU

REVISIONS -

Rev 1- 09/08/2022 Plan amended to show Ground Floor Living
with Steplift for access to the property as per CRL

Date: **31/05/2022**

Paper Size: **A3**

Scale: **1:50**

Drawn By:
Brian Taylor



Manchester
Equipment &
Adaptations
Partnership