



RAL 9005 Spandrel panel to top head concealing roller shutter mechanism

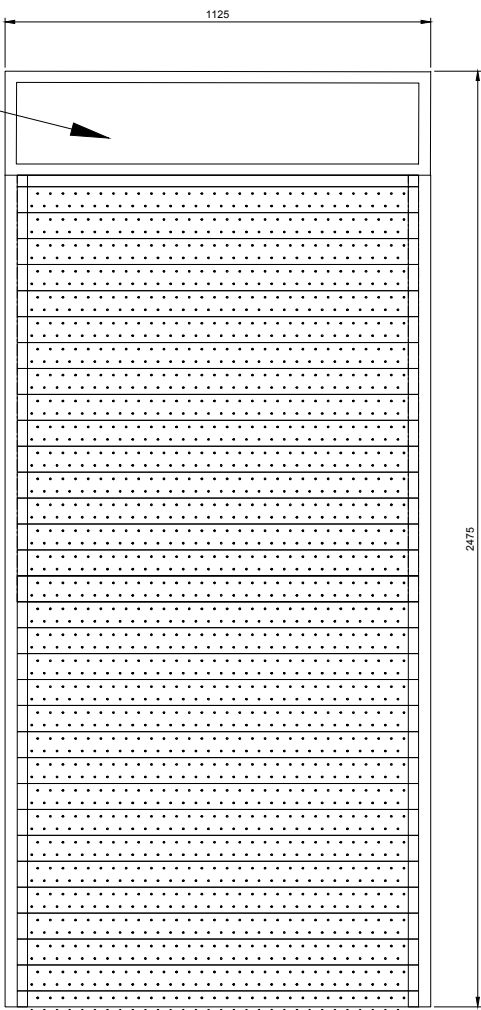


Door Frame and Roller Shutter Elevation
1:20 @ A2


Mechanism concealed behind spandrel panel

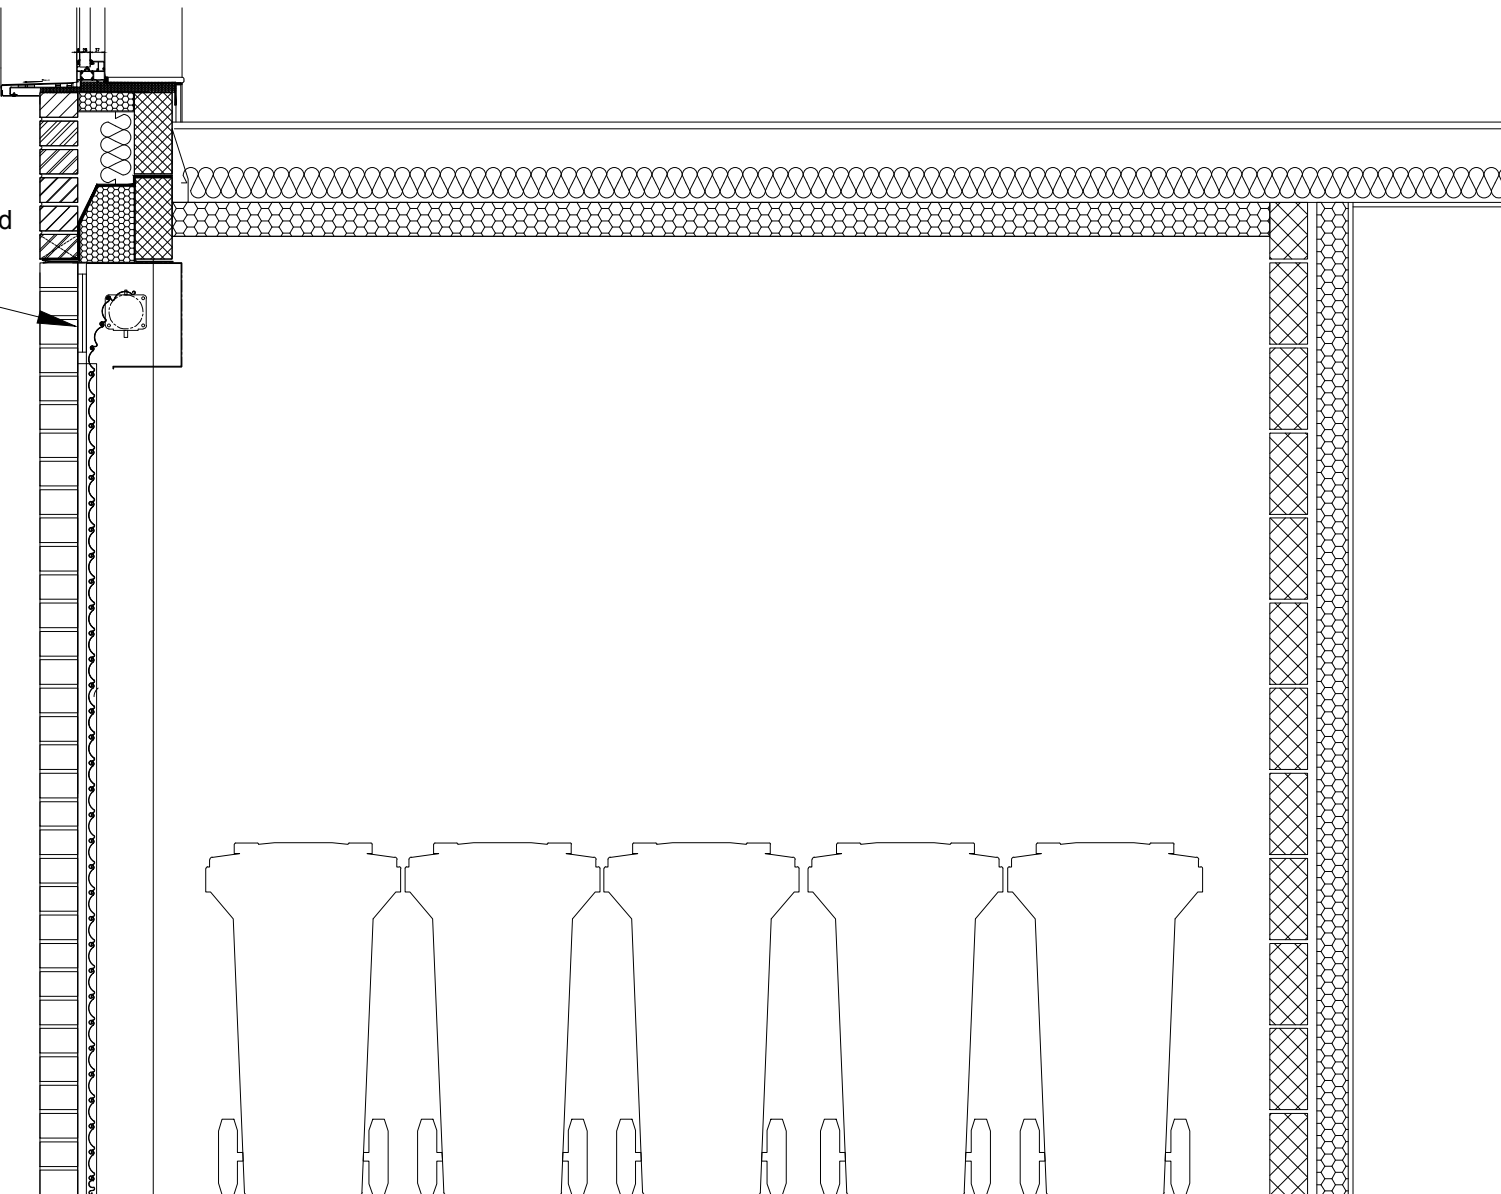


Sectional View
1:20 @ A2

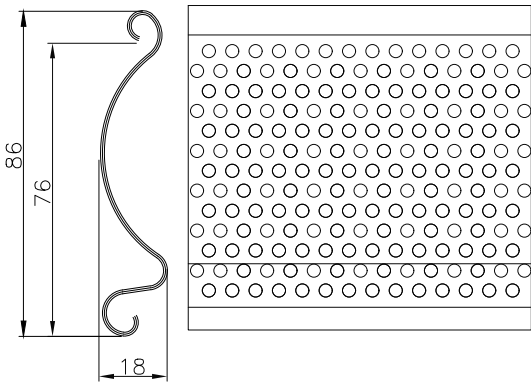

Panel and perforated section details
1:2 @ A2

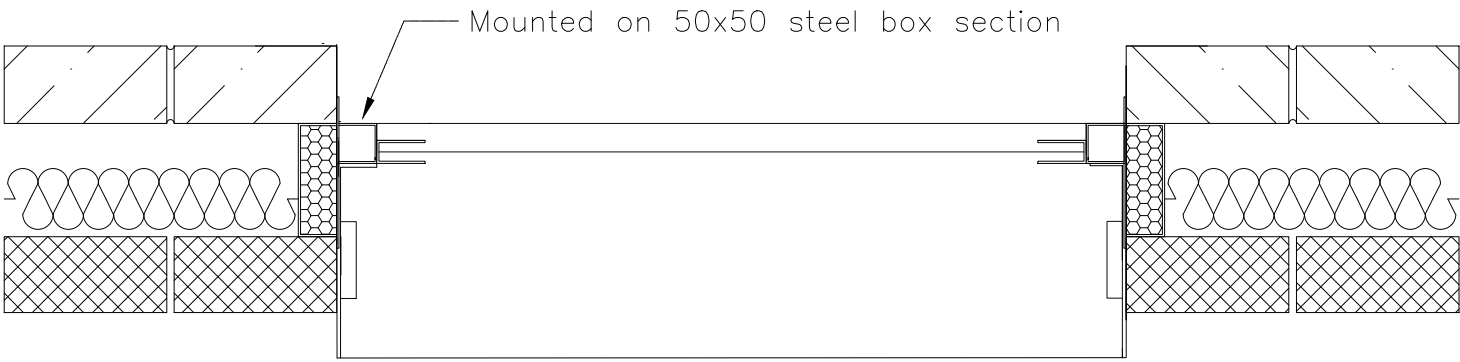

Reveal Detail
1:10 @ A2

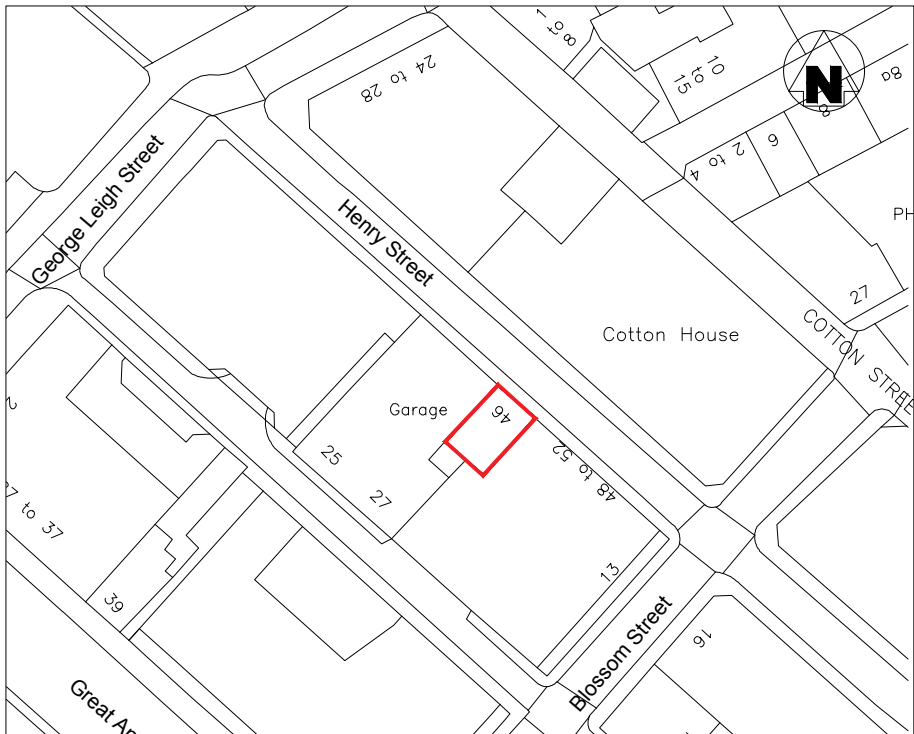

Key Plan 1:1000 @ A2

Bespoke Perforated Aluminum
Rollershutter to be powder coated
in RAL 9005 to BS EN
12206-1:2004.

Notes: This drawing is for planning
submission purposes only do not
construct from this drawing.

REVISIONS

This design is copyright ©



FRESH
FUEL

46 HENRY STREET, ANCOATS

REFUSE STORE
ROLLER SHUTTER
DETAILS

Drawn: JE Scale: VARIES @ A2
Date: APRIL23 Checked:



E3Architecture

www.e3architecture.co.uk
0113 8730252
enquiries@e3architecture.co.uk
212 - 214 High Street, Boston Spa, LS23 6AD

Dwg No: 037/01(02)021 #