

New external cavity wall



New internal partition wall



Site boundary line




Walls to be demolished



Existing wall

REV 2

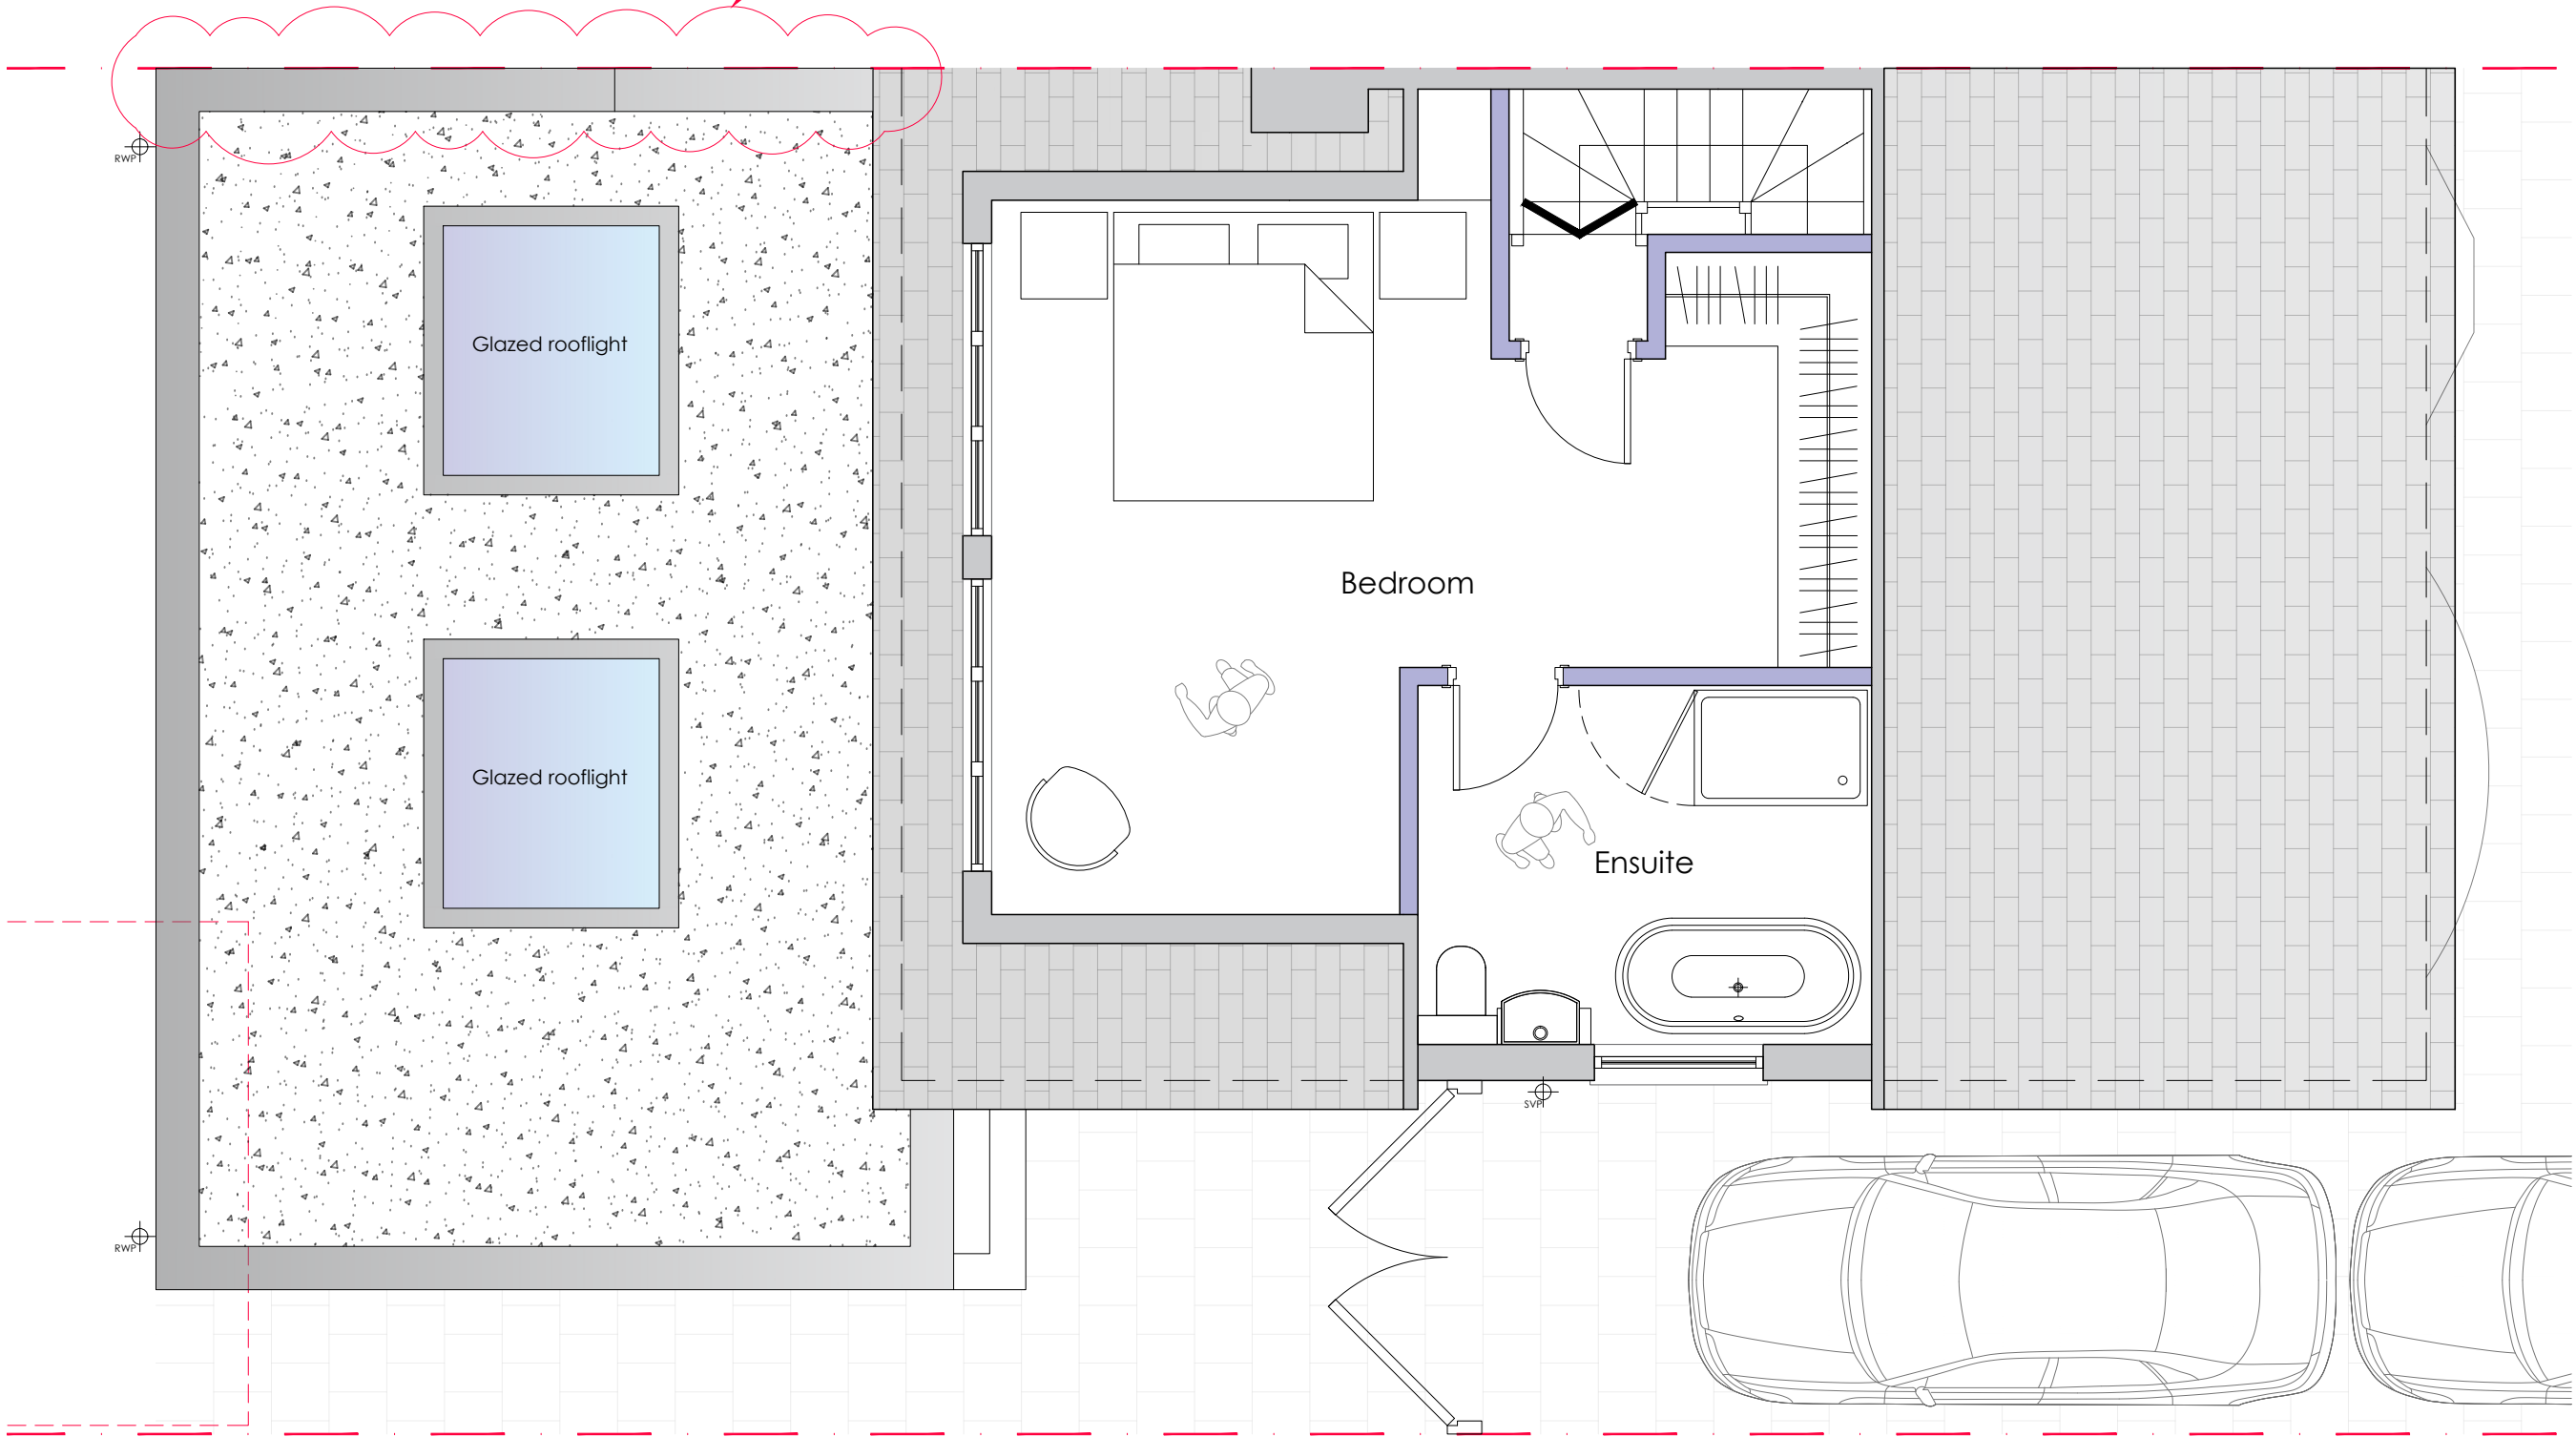

1:50 Scale Bar