



0m 1m 2m 3m 4m 5m

VISUAL SCALE 1:100 @ A3

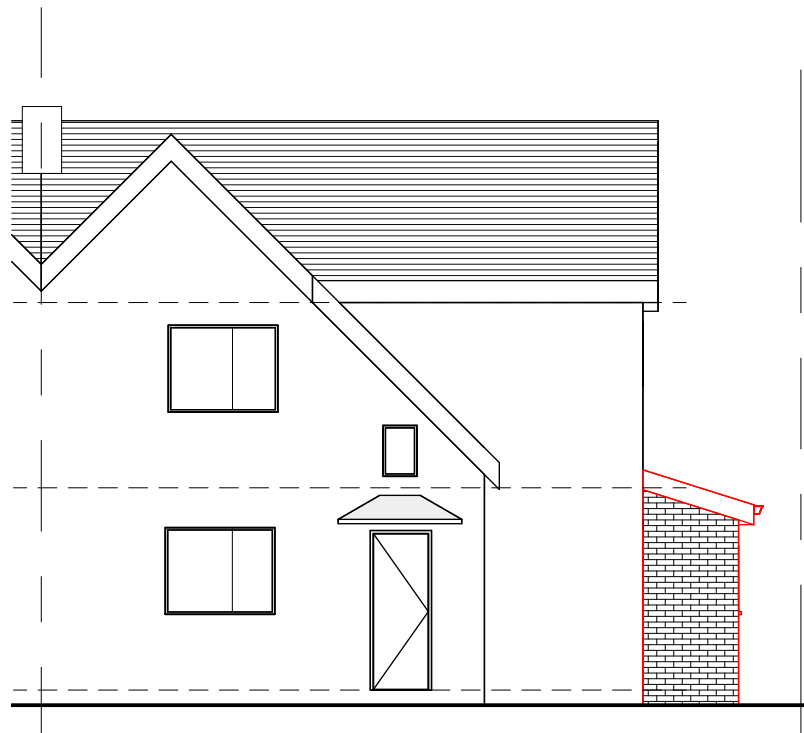


01_P-Elevation

1 : 100

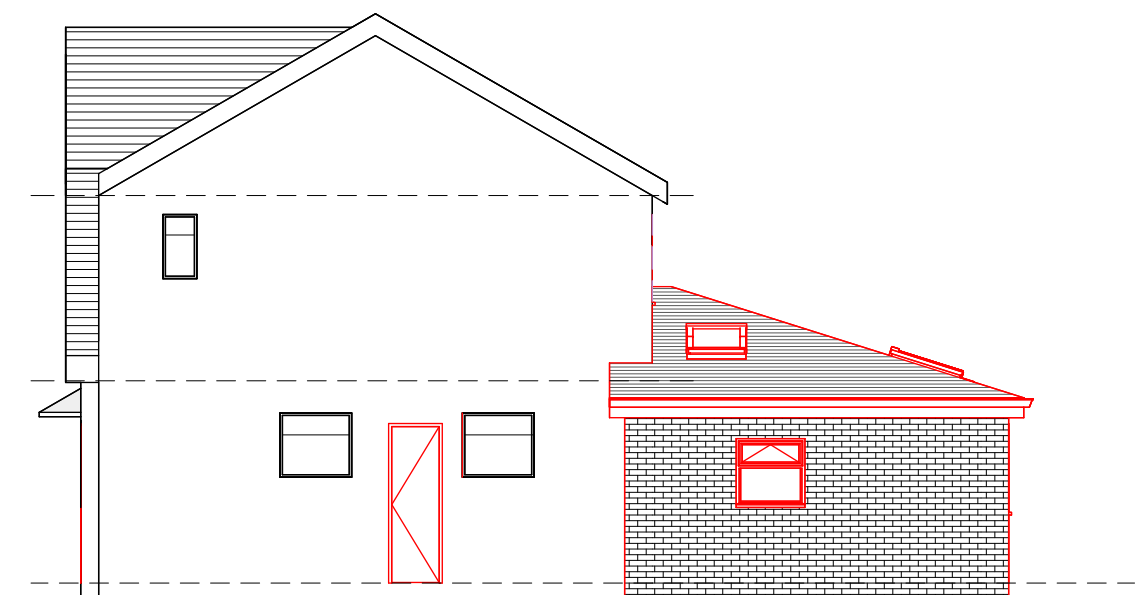

02_P-Elevation


1 : 100

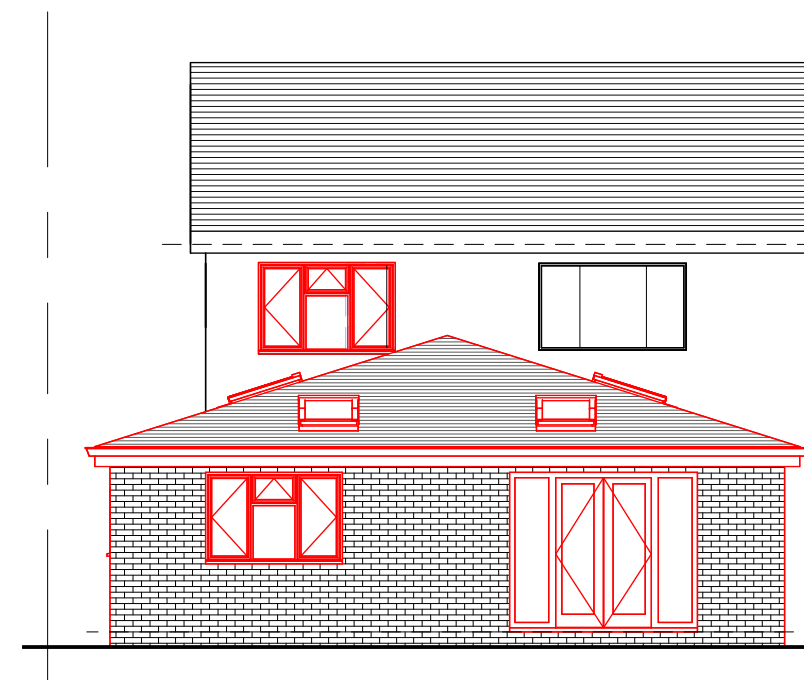

03_P-Elevation

1 : 100

New materials to
match existing

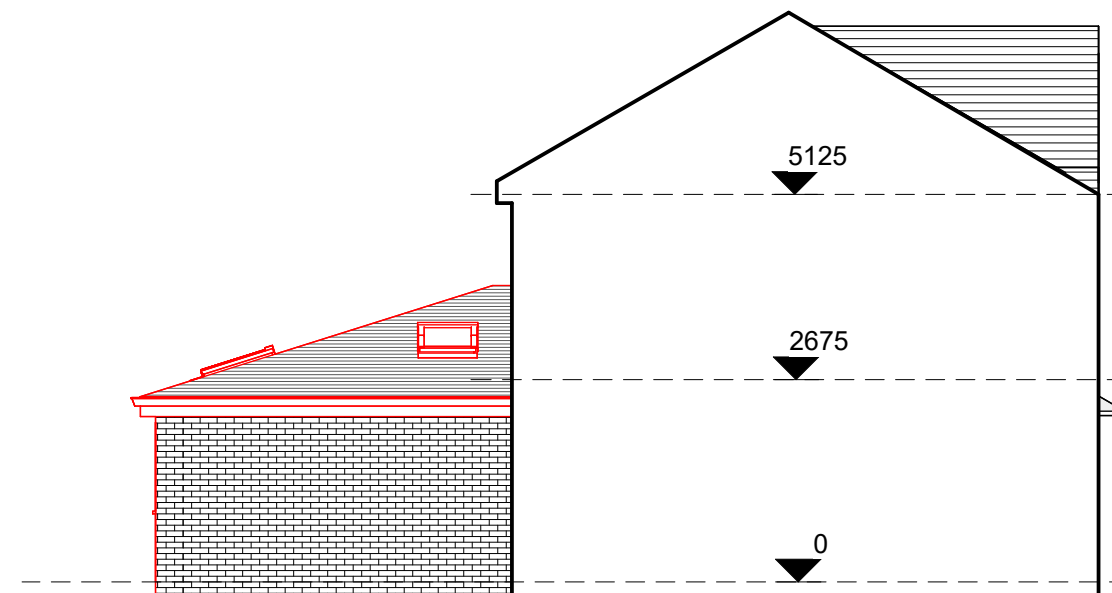

04_P-Elevation

1 : 100

COPYRIGHT © ALL RIGHTS RESERVED BY VIKAS ALYAS LTD. DO NOT SCALE FROM DRAWING. DRAWING INDICATES DESIGN INTENT ONLY. REPORT ANY DISCREPANCIES TO CLIENT / VA LTD. NOT TO BE USED FOR CONSTRUCTION UNLESS STATED SO. TO BE READ IN CONJUNCTION WITH OTHER DRAWINGS OR SPECIFICATION WHERE PROVIDED.

ARCHITEK
BUILDING DESIGN CONSULTANCY

0161 511 8479

vikas@architek.uk
916 Stockport Road, Levenshulme, Manchester, M19 3AB

No.	Description	Date
P1	Issue to Planning	05.05.2023

PROJECT		ADDRESS		CLIENT			
Single storey rear/side extension		1180_99 Birchfields Road, Manchester, M13 0UE		Mr Saju Miah			
		SHEET		Date 21.09.2022	Project number 1180	Scale (@ A3) 1 : 100	
Manchester City Council	PURPOSE OF ISSUE Planning	Proposed Elevations		Drawn by VA	DRAWING NUMBER		REV
				Checked by VA	A104	P1	