
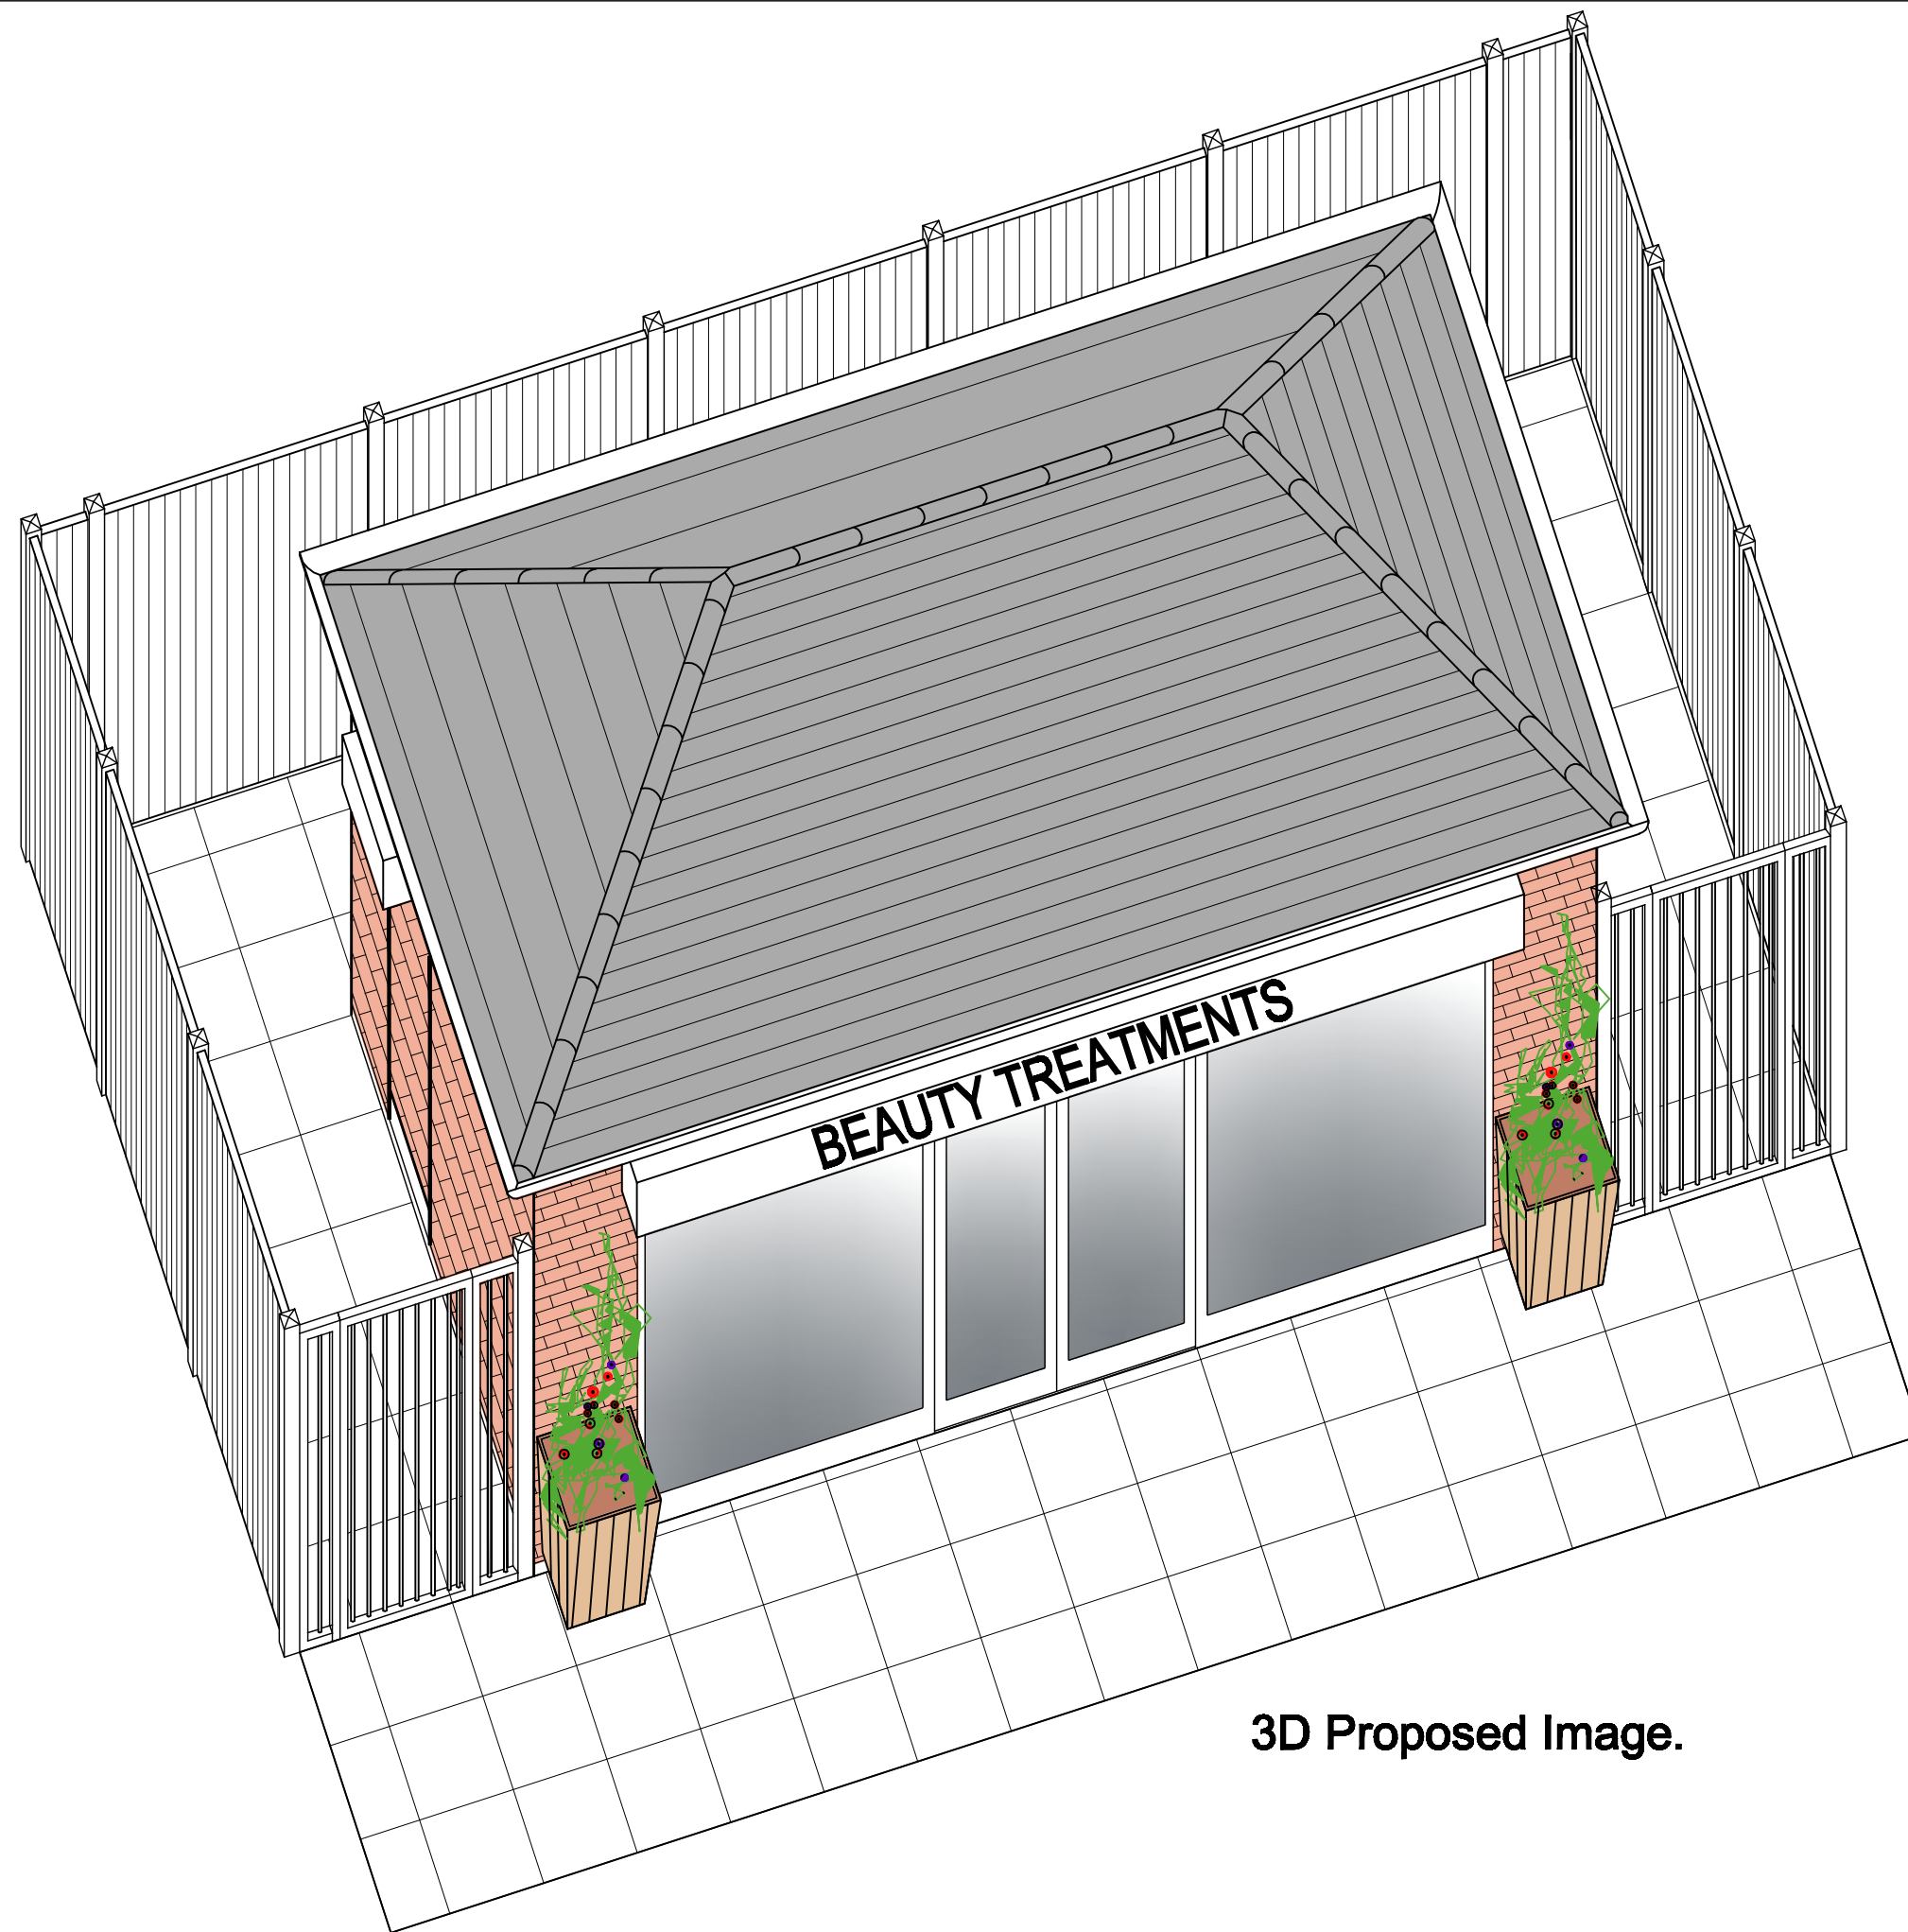


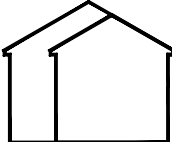

3D Proposed Image.

Rev.	Description.	Date.
CLIENT		
Mr. A. Hasan		
PROJECT		
Proposed Works at: Former public Convenience Hollyhedge Road, Wythenshawe M22 9UE		
DRAWING		
3D PROPOSED IMAGE		
SCALE		DATE
nts @ A3		July 2023
DRAWING No.	SHEET	REV.
CVRF/07/23/05	5 of 5	
PLANNING ESSELLE		