



GOODCHILD DESIGN
PARTNERSHIP

0161 850 8586
07764 772 622

goodchild.design@icloud.com

132-134 Great Ancoats St
Manchester M4 6DE



The Contractor is responsible for checking and confirming dimensions at the job site. Goodchild Design Partnership will not be responsible for construction means, methods, techniques, sequences, or procedures, or for safety precautions and programs in connection with the project.
DO NOT SCALE FROM THIS DRAWING

NOT FOR CONSTRUCTION - FOR ASSESSMENT BY THE PLANNING AUTHORITY ONLY

Manchester South Seventh Day Adventist Church
13 Wilbraham Rd
Fallowfield Manchester
M14 6JS

First Floor Extension

Rev:									
Rev									
ChID									
Change Name									
Date									

Project Status:	
Feasibility	Detailed Design
Design	Construction
Planning	As Built

Scale: As indicated @ A3

Sheet: 0.02
Existing Site Plan

N1343(P)
Printed: 29/03/2023

This drawing and the design shown remain the COPYRIGHT of Goodchild Design Partnership © no copy or alteration to the drawing may be made without our prior written authorisation.



GOODCHILD DESIGN
PARTNERSHIP

0161 850 8586
07764 772 622

goodchild.design@icloud.com

132-134 Great Ancoats St
Manchester M4 6DE

The Contractor is responsible for checking and confirming dimensions at the job site. Goodchild Design Partnership will not be responsible for construction means, methods, techniques, sequences, or procedures, or for safety precautions and programs in connection with the project.
DO NOT SCALE FROM THIS DRAWING

NOT FOR CONSTRUCTION - FOR
ASSESSMENT BY THE PLANNING
AUTHORITY ONLY

Manchester South Seventh
Day Adventist Church

13 Wilbraham Rd
Fallowfield Manchester
M14 6JS

First Floor Extension

Rev:																			
Rev																			
ChID																			
Change Name																			
Date																			

Project Status:

Feasibility	Detailed Design
Design	Construction
Planning	As Built

Scale:

As indicated @ A3

Sheet: 0.03

Proposed Site Plan

N1343(P)

Printed: 29/03/2023

This drawing and the design shown remain the COPYRIGHT of Goodchild Design Partnership © no copy or alteration to the drawing may be made without our prior written authorisation.



Existitng Ground Floor

1:100

GOODCHILD DESIGN
PARTNERSHIP

0161 850 8586
07764 772 622

goodchild.design@icloud.com

132-134 Great Ancoats St
Manchester M4 6DE



The Contractor is responsible for checking and confirming dimensions at the job site. Goodchild Design Partnership will not be responsible for construction means, methods, techniques, sequences, or procedures, or for safety precautions and programs in connection with the project.
DO NOT SCALE FROM THIS DRAWING

**NOT FOR CONSTRUCTION - FOR
ASSESSMENT BY THE PLANNING
AUTHORITY ONLY**

Manchester South Seventh
Day Adventist Church
13 Wilbraham Rd
Fallowfield Manchester
M14 6JS

First Floor Extension

Rev:									
Rev									
ChID									
Change Name									
Date									


Project Status:	
Feasibility	Detailed Design
Design	Construction
Planning	As Built

Scale:
As indicated @ A3

Sheet: 1.01
Existing Floor Plans

N1343(P)
Printed: 29/03/2023

This drawing and the design shown remain the COPYRIGHT of Goodchild Design Partnership © no copy or alteration to the drawing may be made without our prior written authorisation.

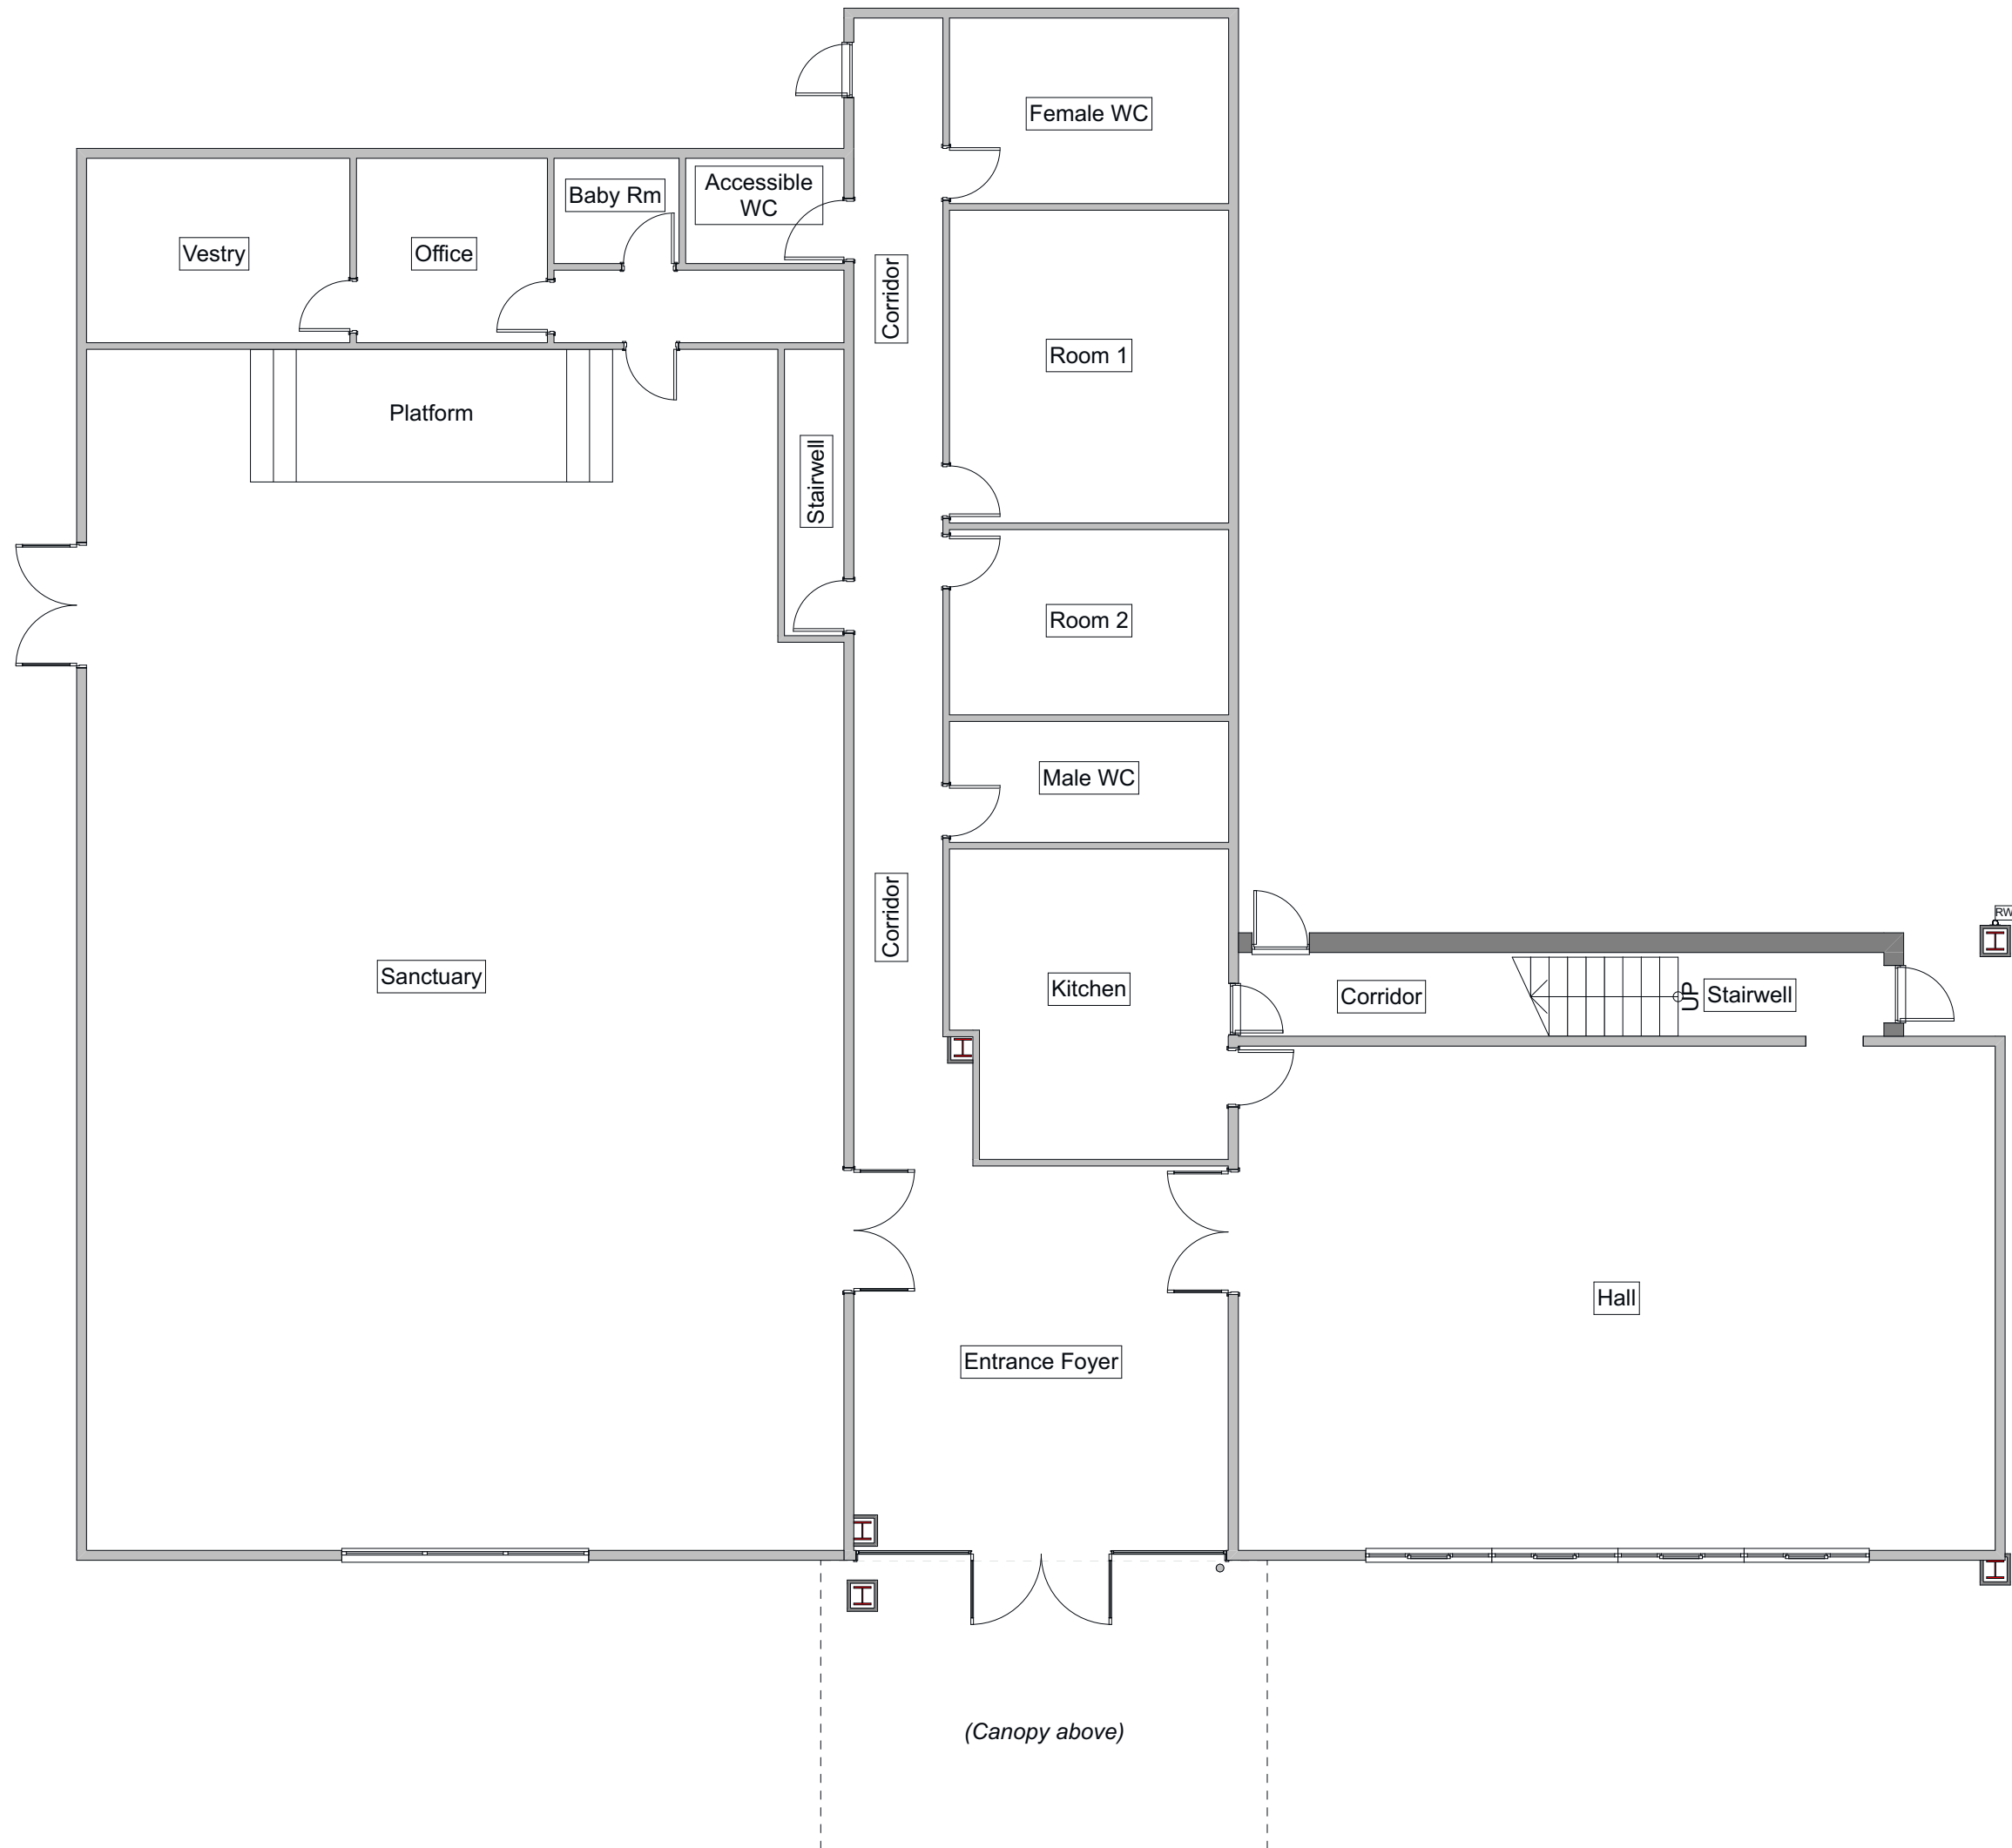

GOODCHILD DESIGN
PARTNERSHIP

0161 850 8586
07764 772 622

goodchild.design@icloud.com

132-134 Great Ancoats St
Manchester M4 6DE

The Contractor is responsible for checking and confirming dimensions at the job site. Goodchild Design Partnership will not be responsible for construction means, methods, techniques, sequences, or procedures, or for safety precautions and programs in connection with the project.
DO NOT SCALE FROM THIS DRAWING
NOT FOR CONSTRUCTION - FOR ASSESSMENT BY THE PLANNING AUTHORITY ONLY

Manchester South Seventh Day Adventist Church
13 Wilbraham Rd
Fallowfield Manchester M14 6JS

First Floor Extension

Rev:									
Rev									
ChID									
Change Name									
Date									

Project Status:	
Feasibility	Detailed Design
Design	Construction
Planning	As Built

Scale: As indicated @ A3
Sheet: 2.01
Proposed Floor Plans

N1343(P)
Printed: 29/03/2023

This drawing and the design shown remain the COPYRIGHT of Goodchild Design Partnership © no copy or alteration to the drawing may be made without our prior written authorisation.



Proposed First Floor

1:100

GOODCHILD DESIGN
PARTNERSHIP

0161 850 8586
07764 772 622

goodchild.design@icloud.com

132-134 Great Ancoats St
Manchester M4 6DE



The Contractor is responsible for checking and confirming dimensions at the job site. Goodchild Design Partnership will not be responsible for construction means, methods, techniques, sequences, or procedures, or for safety precautions and programs in connection with the project.

DO NOT SCALE FROM THIS DRAWING

NOT FOR CONSTRUCTION - FOR ASSESSMENT BY THE PLANNING AUTHORITY ONLY

Manchester South Seventh Day Adventist Church

13 Wilbraham Rd
Fallowfield Manchester M14 6JS

First Floor Extension

Rev:	Rev	ChID	Change Name	Date

Project Status:

Feasibility	Detailed Design
Design	Construction
Planning	As Built

Scale:

As indicated @ A3



Sheet: 2.02

Proposed Floor Plans

N1343(P)

Printed: 29/03/2023

This drawing and the design shown remain the COPYRIGHT of Goodchild Design Partnership © no copy or alteration to the drawing may be made without our prior written authorisation.

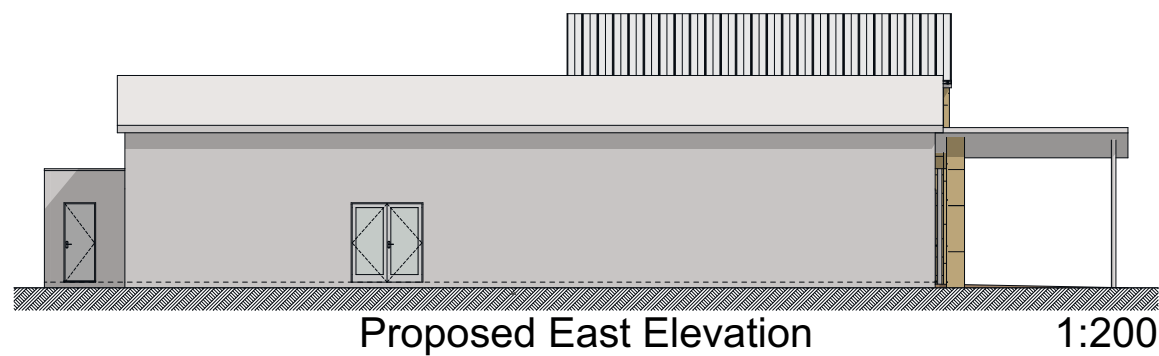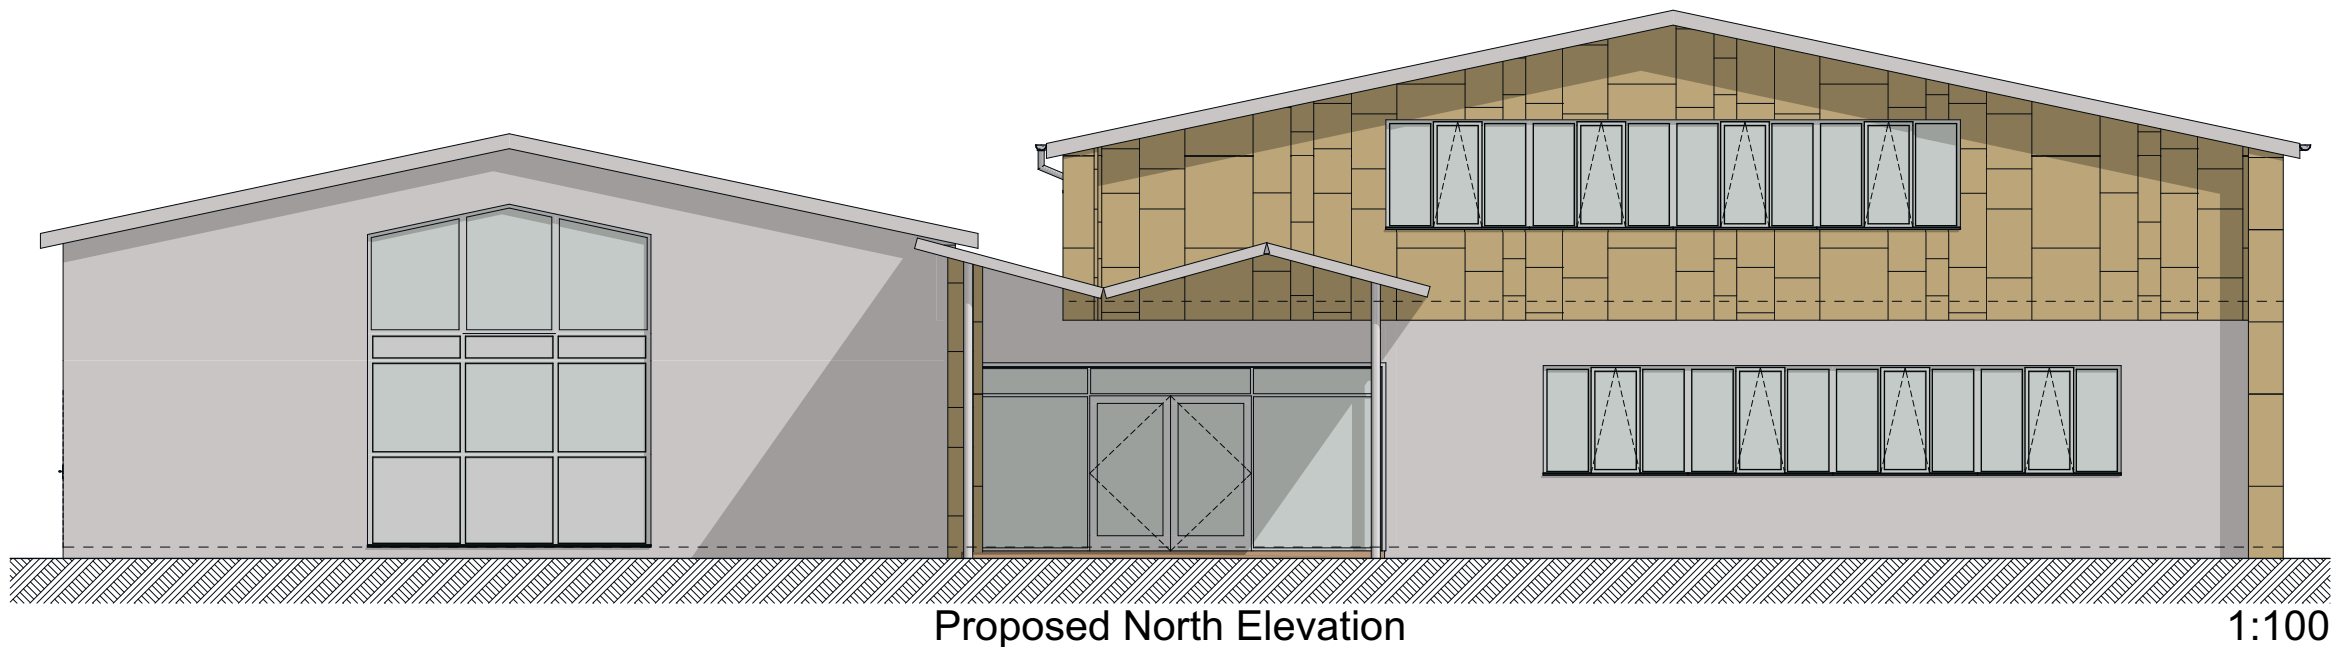

GOODCHILD DESIGN PARTNERSHIP

0161 850 8586

07764 772 622

goodchild.design@icloud.com

132-134 Great Ancoats St
Manchester M4 6DE



The Contractor is responsible for checking and confirming dimensions at the job site. Goodchild Design Partnership will not be responsible for construction means, methods, techniques, sequences, or procedures, or for safety precautions and programs in connection with the project.
DO NOT SCALE FROM THIS DRAWING

**NOT FOR CONSTRUCTION - FOR
ASSESSMENT BY THE PLANNING
AUTHORITY ONLY**

Manchester South Seventh
Day Adventist Church

13 Wilbraham Rd
Fallowfield Manchester
M14 6JS

First Floor Extension

Rev:

Rev	ChID	Change Name	Date

Project Status:

Feasibility	Detailed Design
Design	Construction
Planning	As Built

Scale:

As indicated @ A3

Sheet: 2.03

Proposed Elevations

N1343(P)

Printed: 29/03/2023

This drawing and the design shown remain the COPYRIGHT of Goodchild Design Partnership © no copy or alteration to the drawing may be made without our prior written authorisation.