

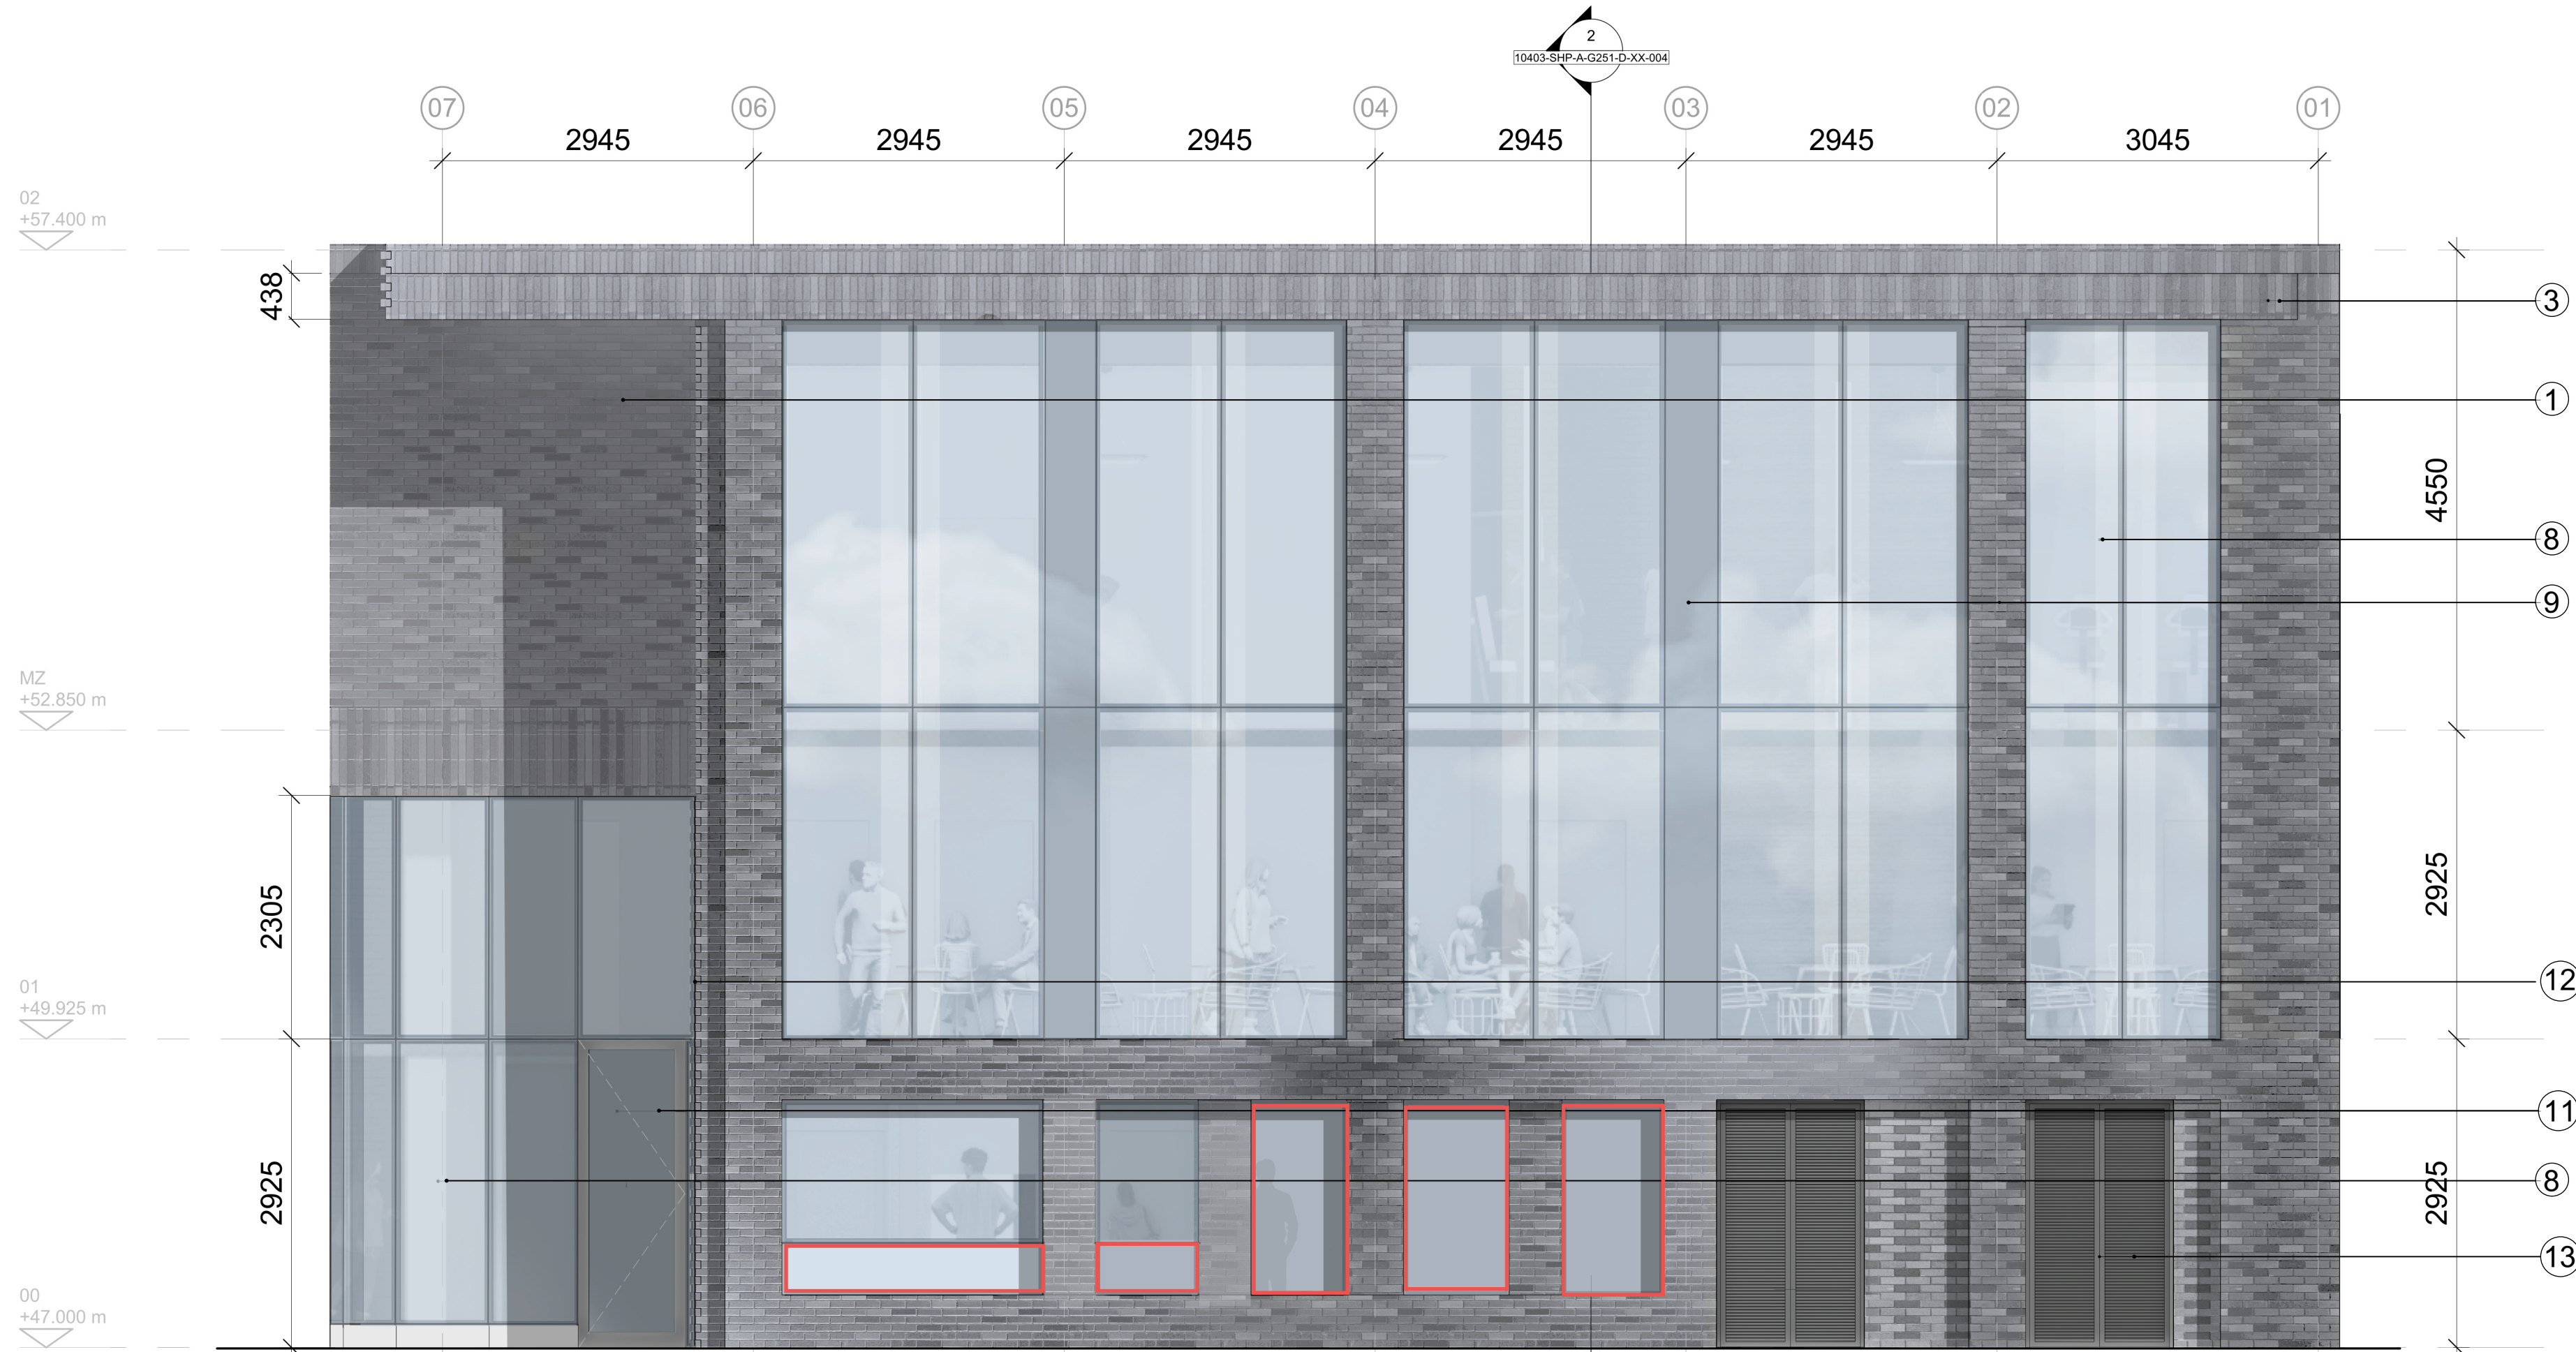


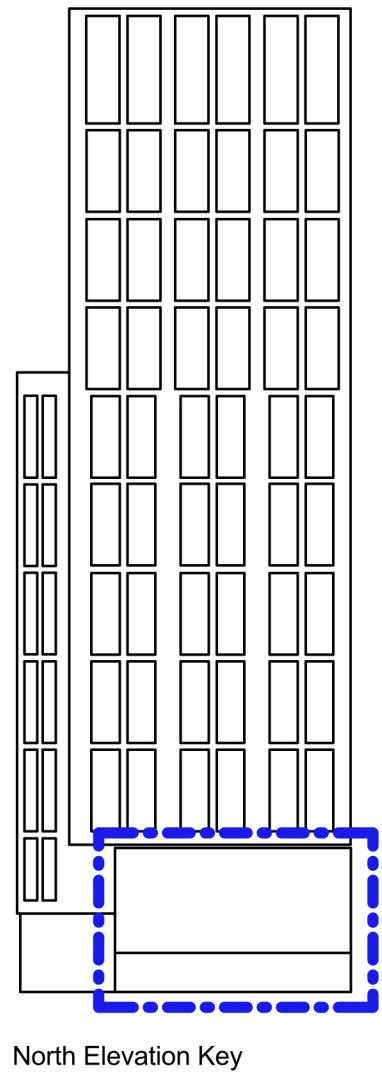


2 Section 1:50

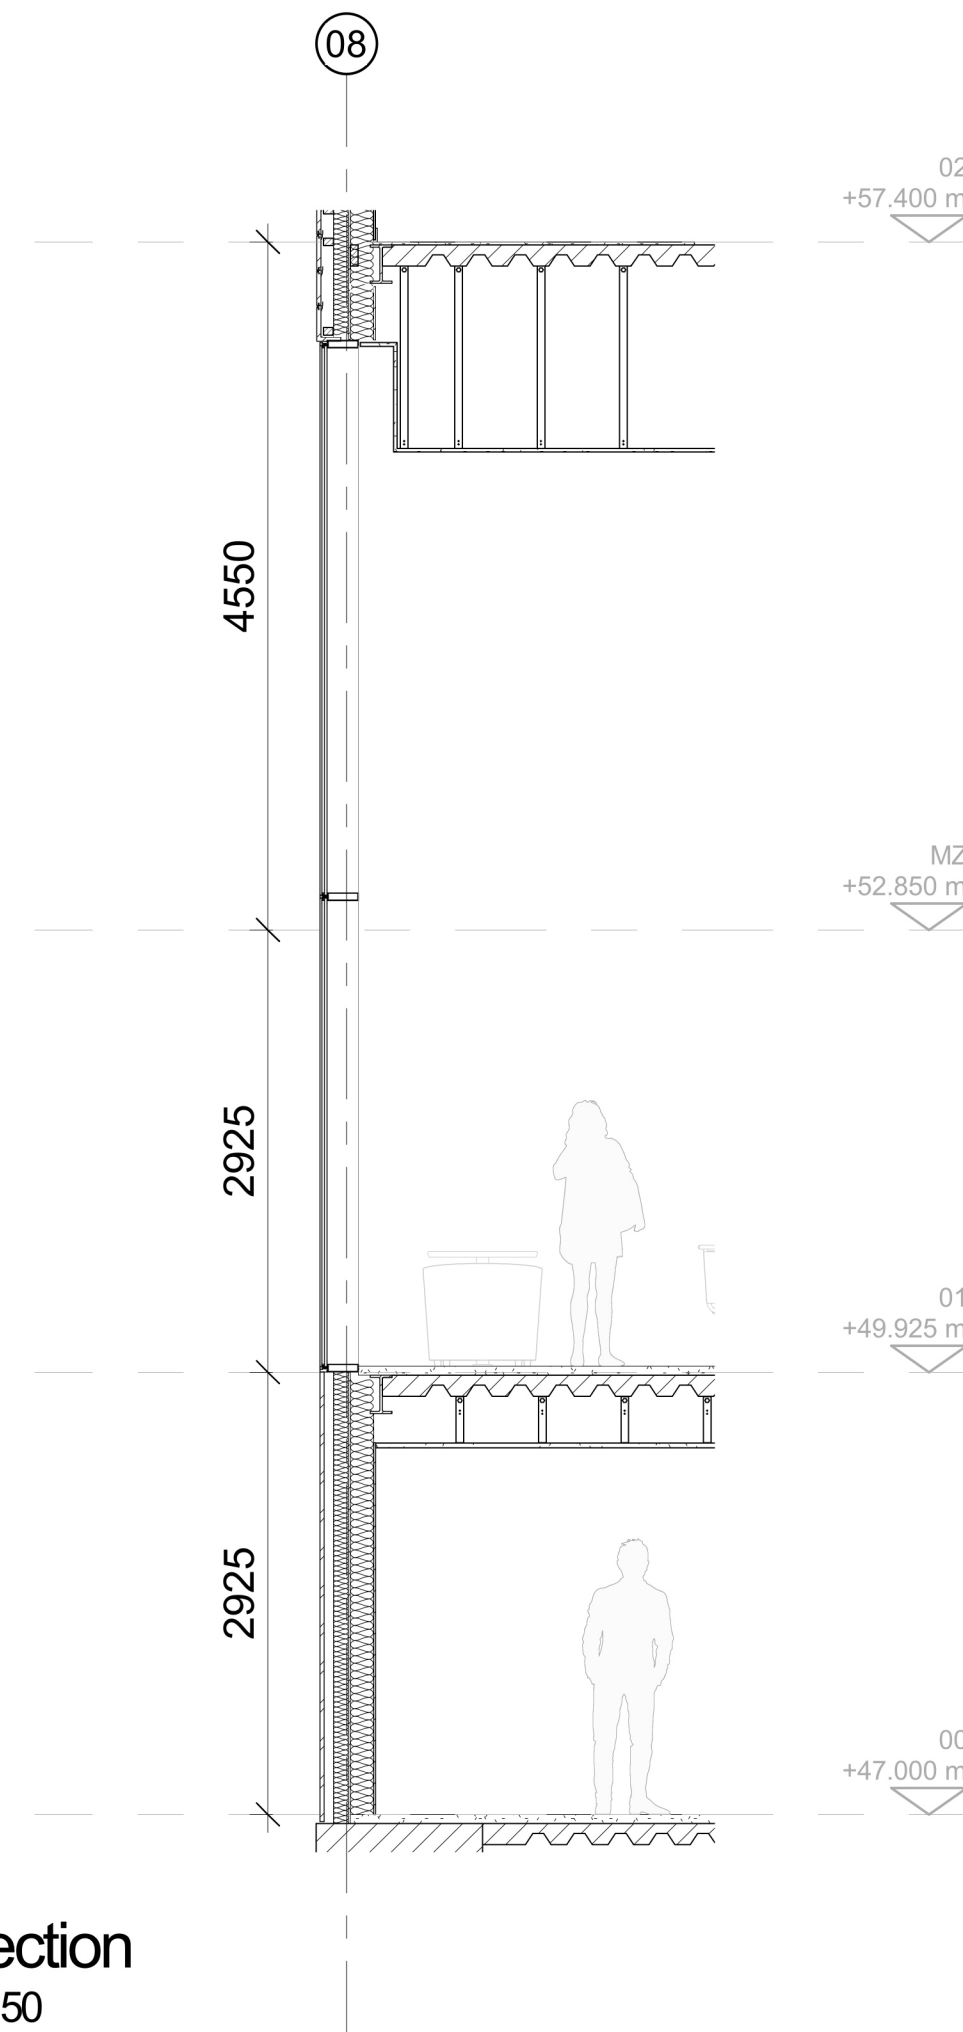

1 Elevation 1:50

3 Level 01 Plan 1:50

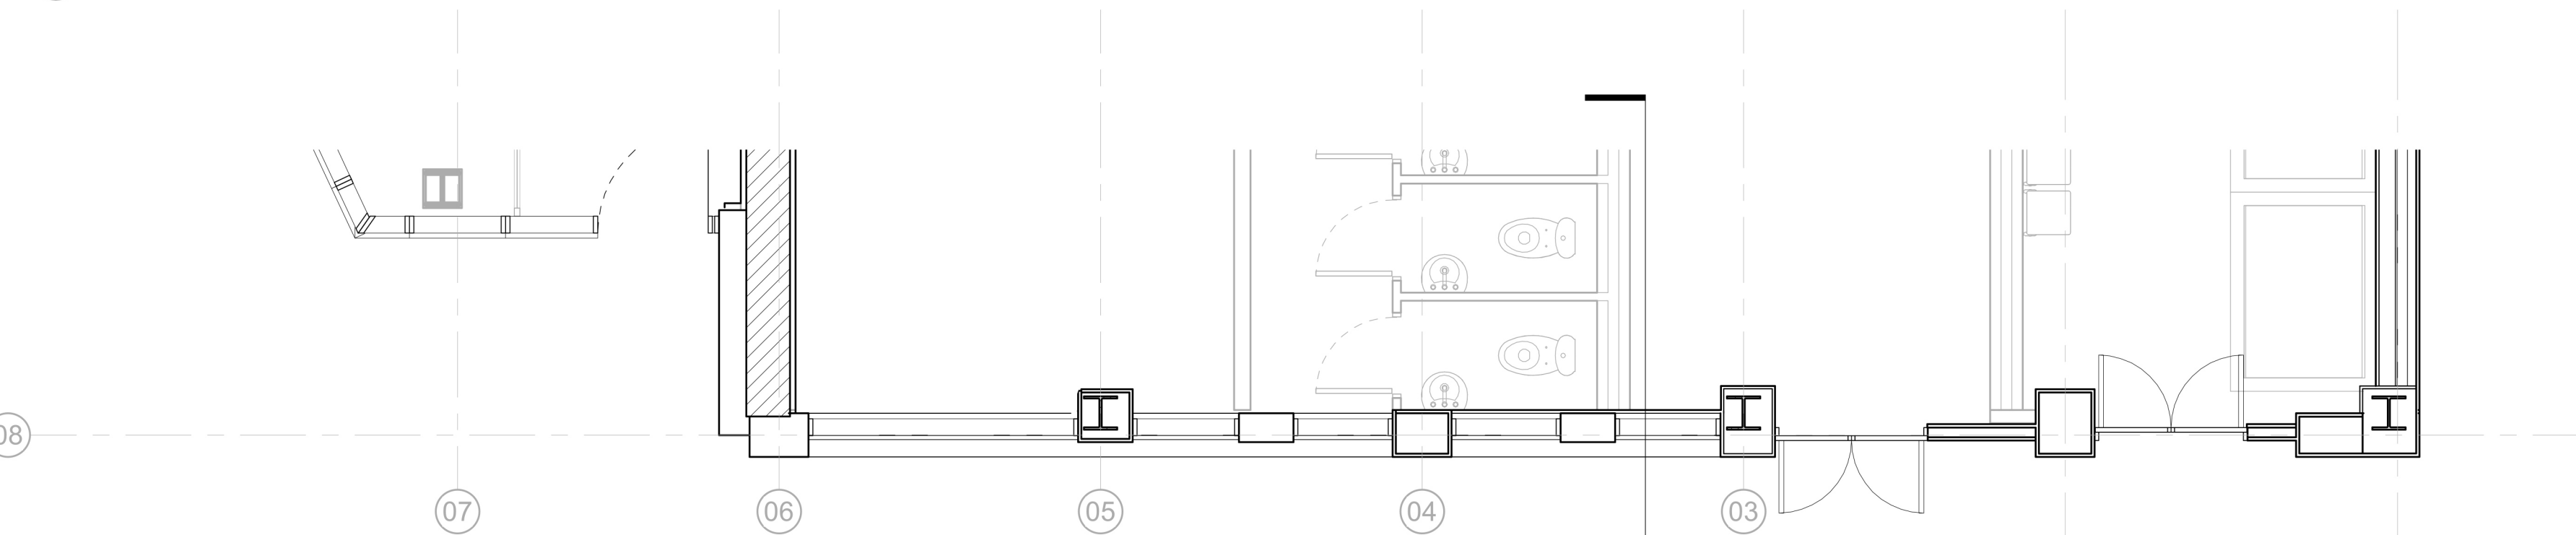

4 Level 00 Plan 1:50



Red outlined areas indicate proposed fritted glass (opaque or semi translucent) i.e. no view through for privacy