


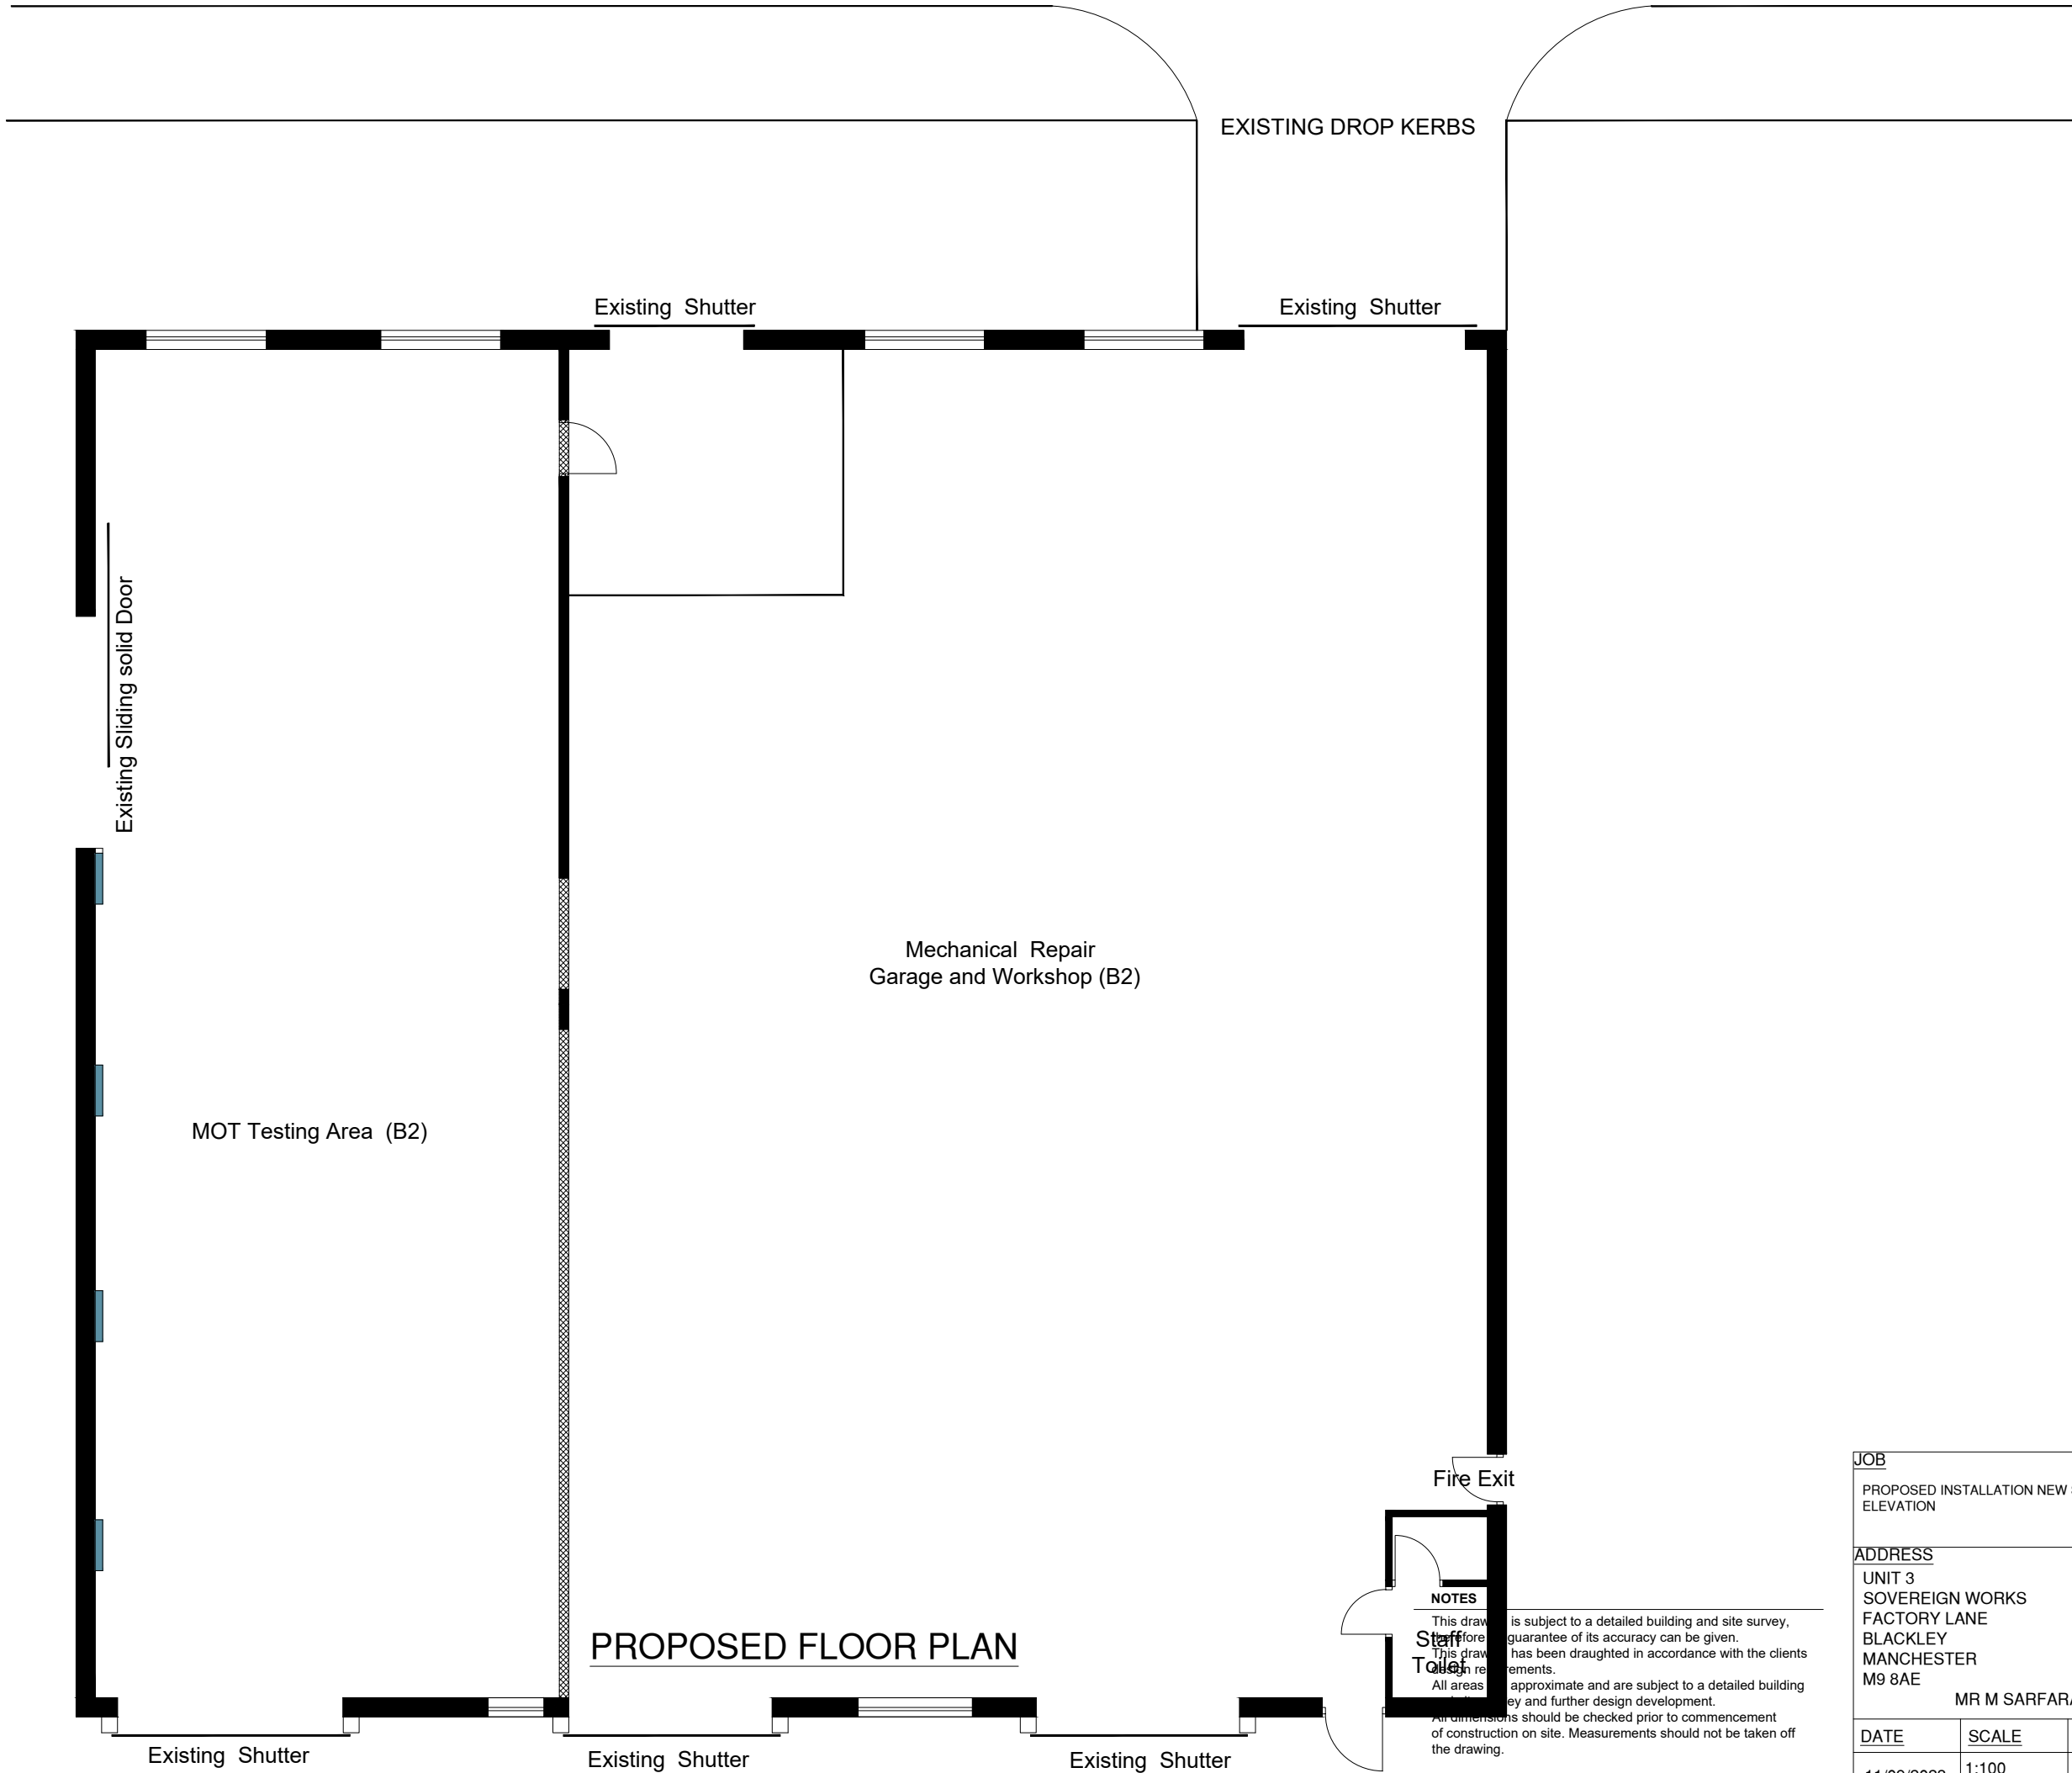

JOB			
PROPOSED INSTALLATION NEW SHUTTERS AT FRONT ELEVATION			
ADDRESS			
UNIT 3 SOVEREIGN WORKS FACTORY LANE BLACKLEY MANCHESTER M9 8AE			
MR M SARFARAZ			
DATE	SCALE	SHEET	JOB NO
11/09/2023	1:100	2@A3	22-5010