




1. Front - Existing
1 : 100

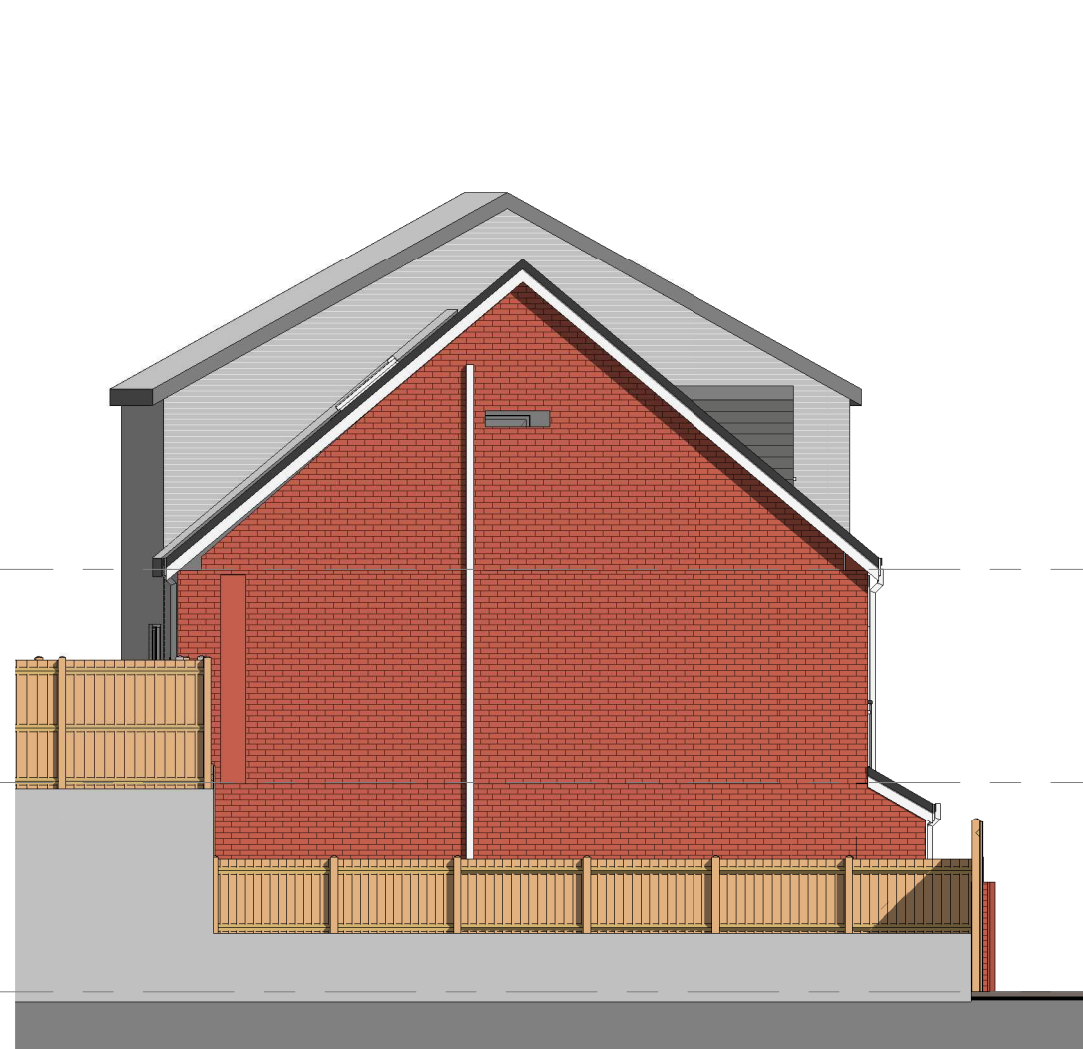


2. Left Side - Existing
1 : 100




3. Rear - Existing
1 : 100




4. Right Side - Existing
1 : 100

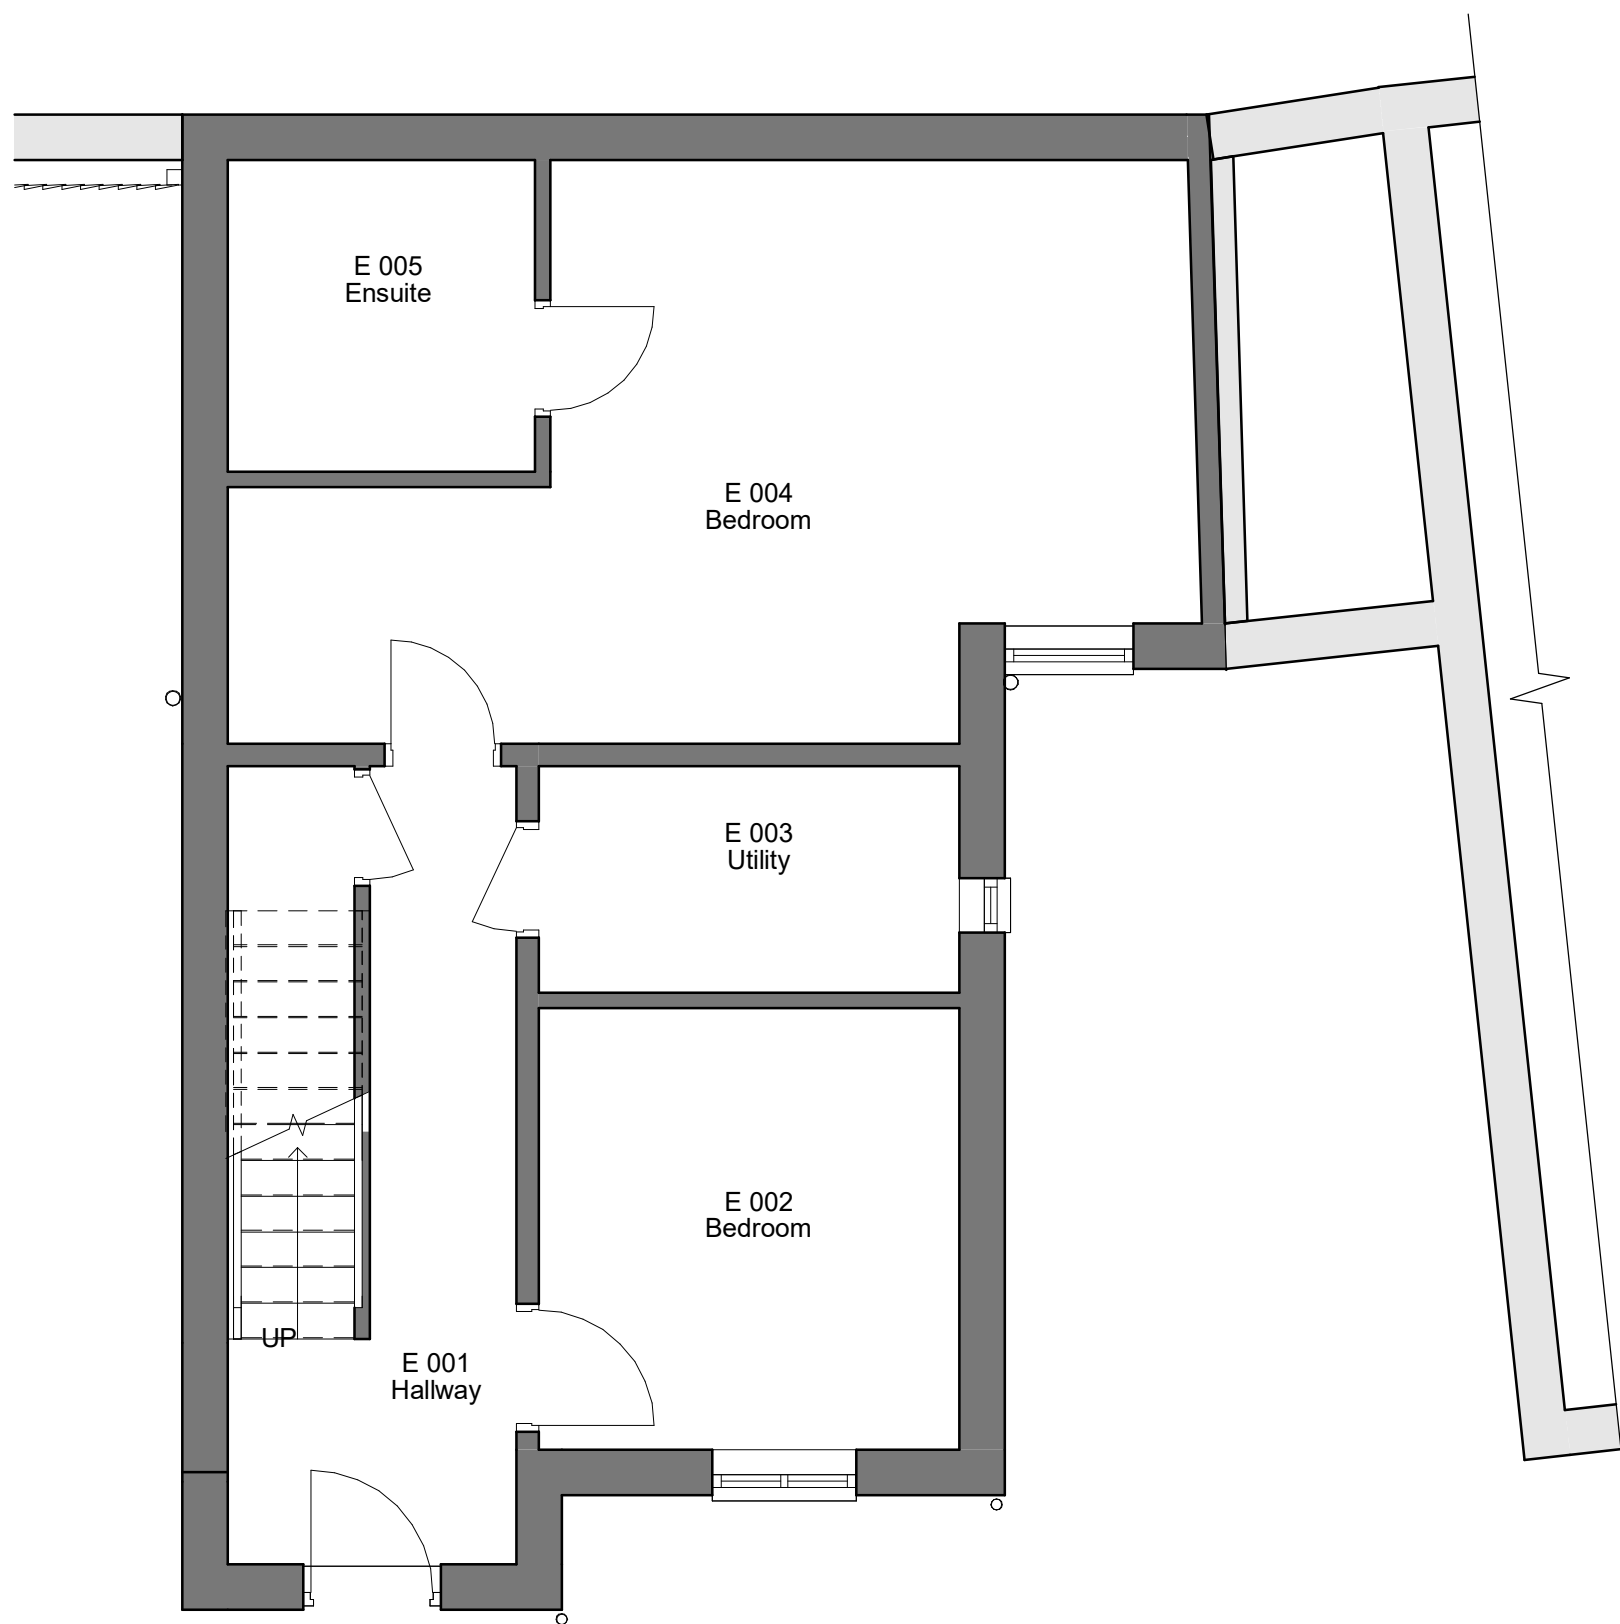



5. Level 0 - GA Existing
1 : 50

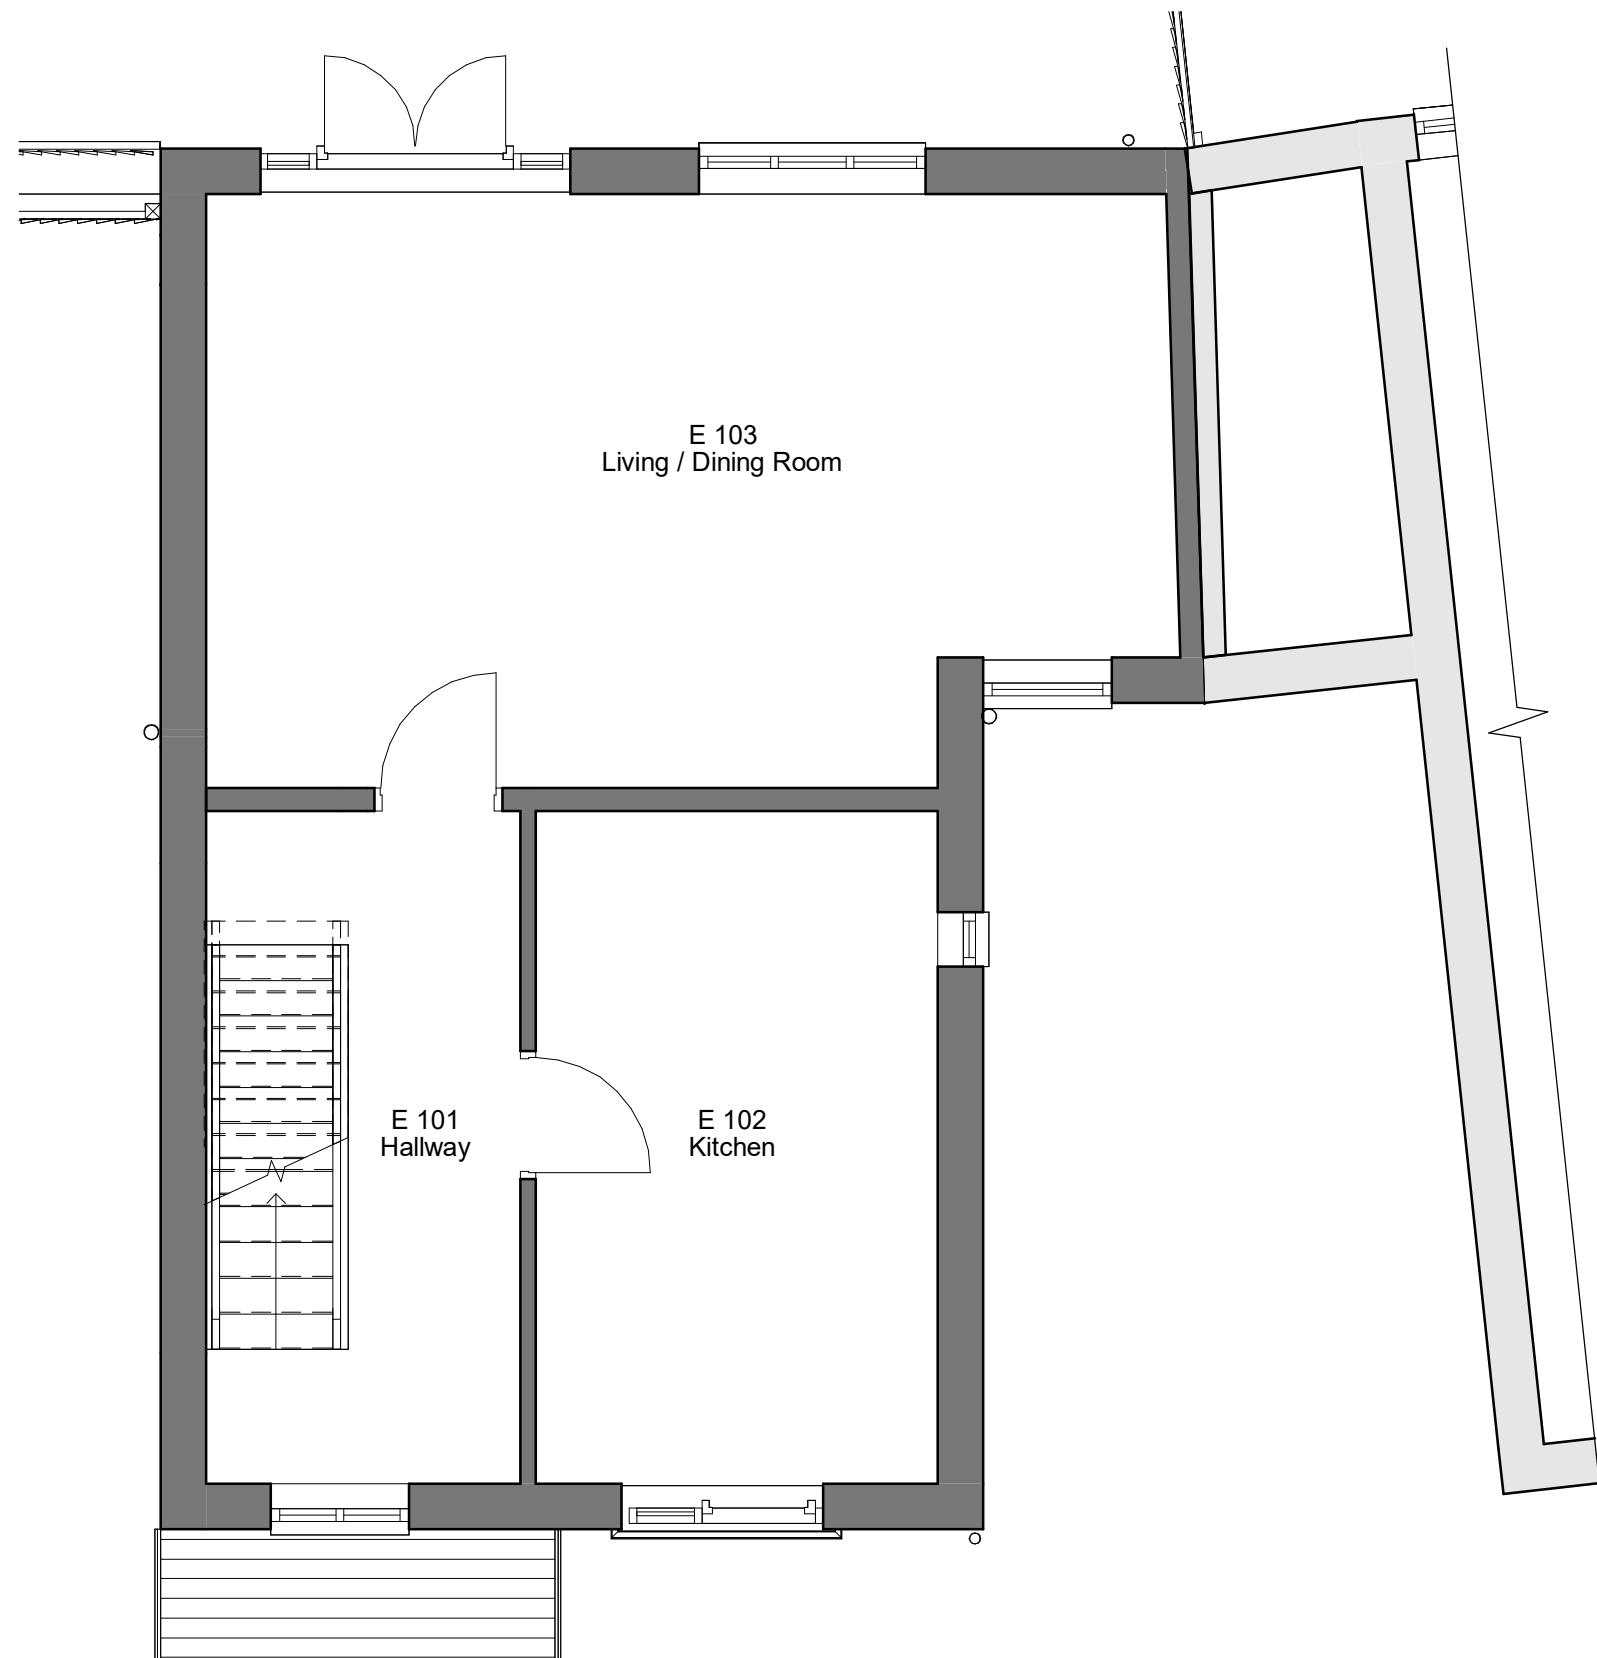

6. Level 1 - GA Existing
1 : 50

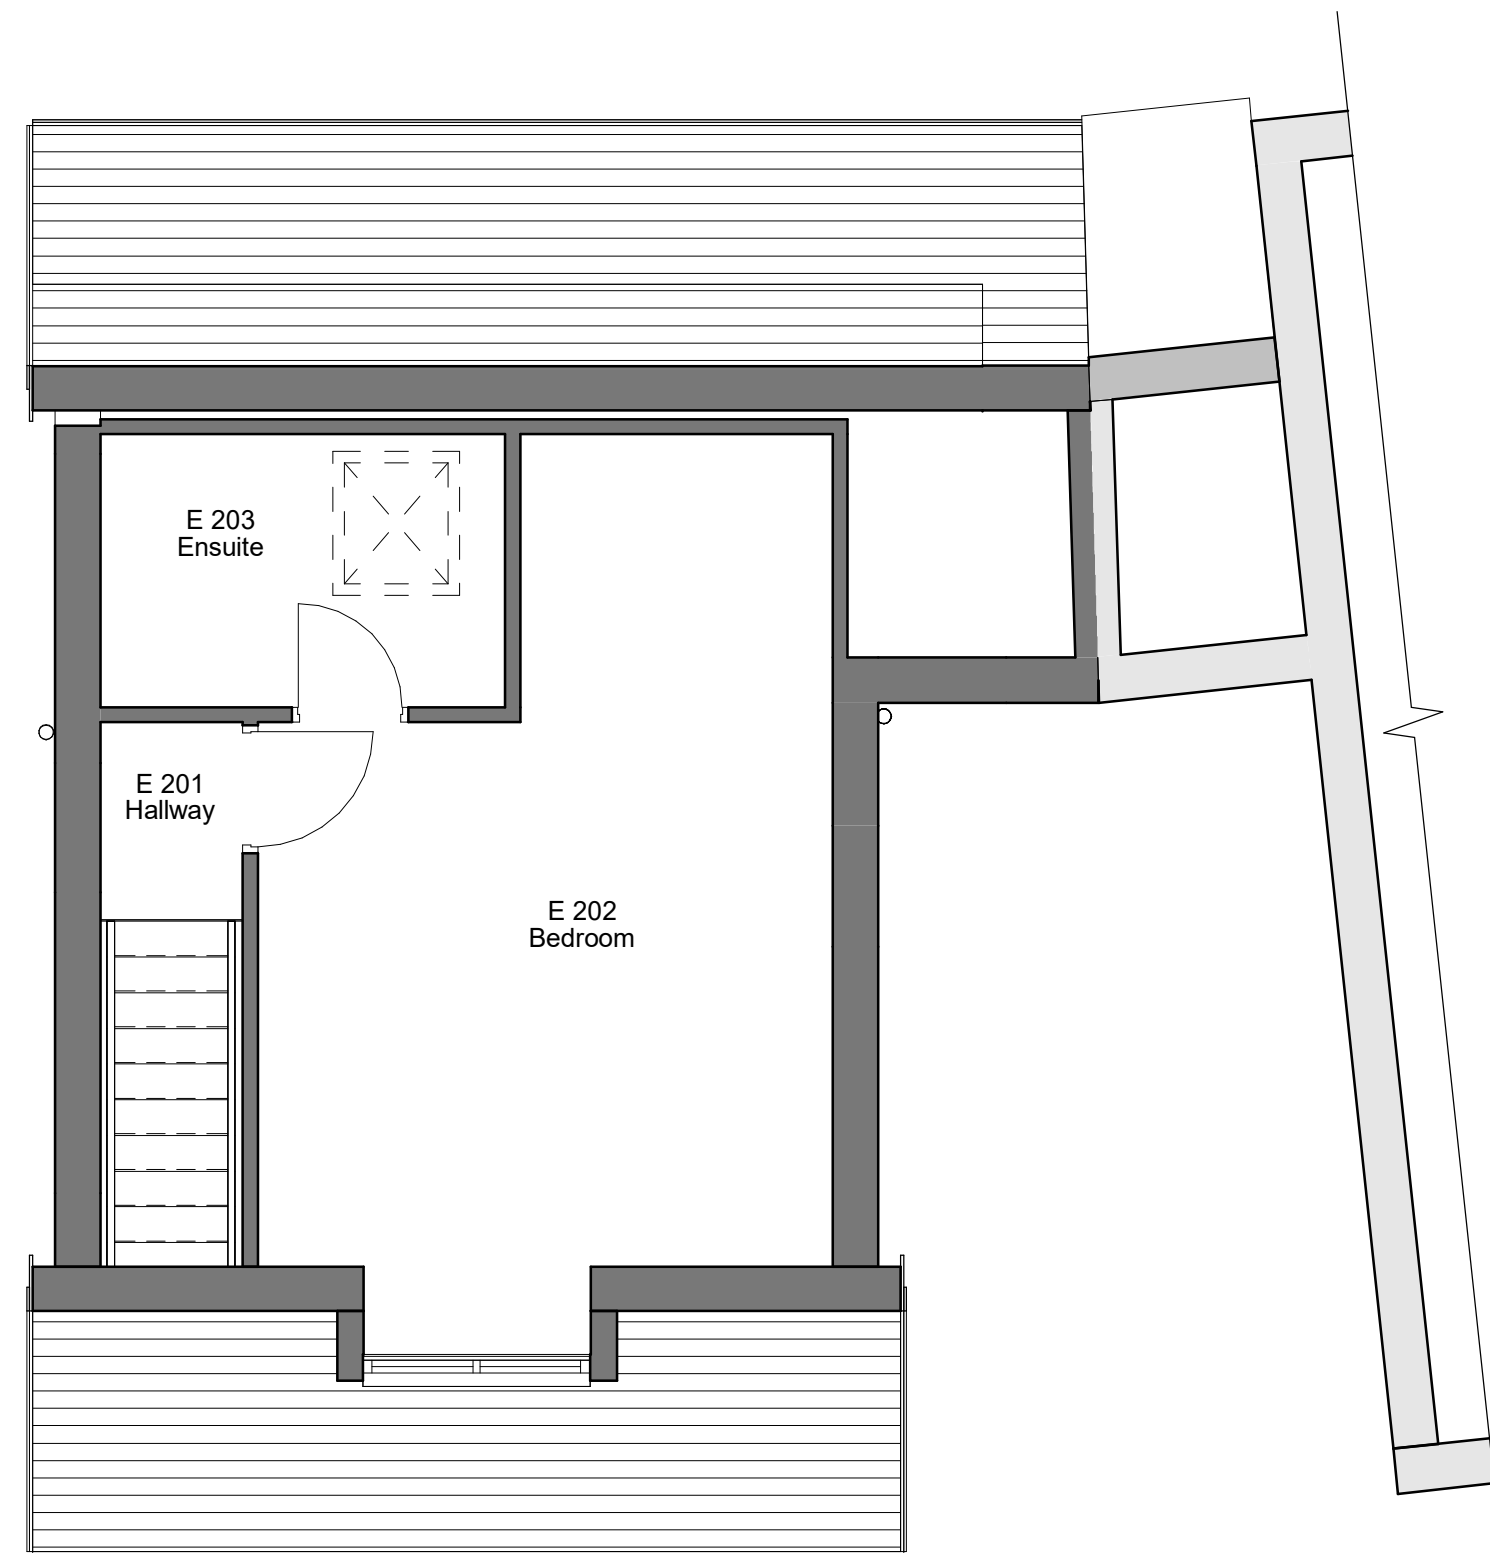

7. Level 2 - GA Existing
1 : 50

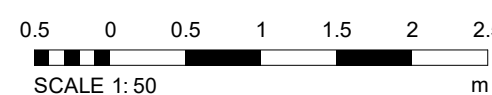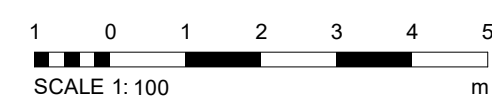

REV	DESCRIPTION	BY	DATE
MELIA ARCHITECTS meliarchitects.com office@meliarchitects.com 0161 729 0930			
PROJECT 17 St Marks Lane			
PROJECT NO.		MA23003	
CLIENT		Mansoor	
DATE		08 JUN 2023	
DRAWN BY		ER	
TITLE		Existing Plans and Elevations	
SHEET NO.		REV.	
002.			
SCALE @ A3		As indicated	
NOTES © COPYRIGHT. ALL RIGHTS RESERVED. NO PART OF THIS PUBLICATION MAY BE REPRODUCED, EITHER WHOLLY OR IN PART, WITHOUT THE WRITTEN PERMISSION OF THE DESIGNER. ALL DIMENSIONS AND DETAILS SHOWN ARE TO BE TAKEN FROM THE DRAWING. THE CLIENT'S RESPONSIBILITY IS TO ENSURE THAT THE DRAWING IS USED IN ACCORDANCE WITH THE RELEVANT LEGISLATION, BUILDING CODES OF PRACTICE AND ANY OTHER APPLICABLE STANDARDS. ALL DIMENSIONS AND DETAILS SHOWN ARE UNLESS OTHERWISE SPECIFIED.			