
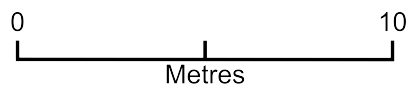


65 Princess Street

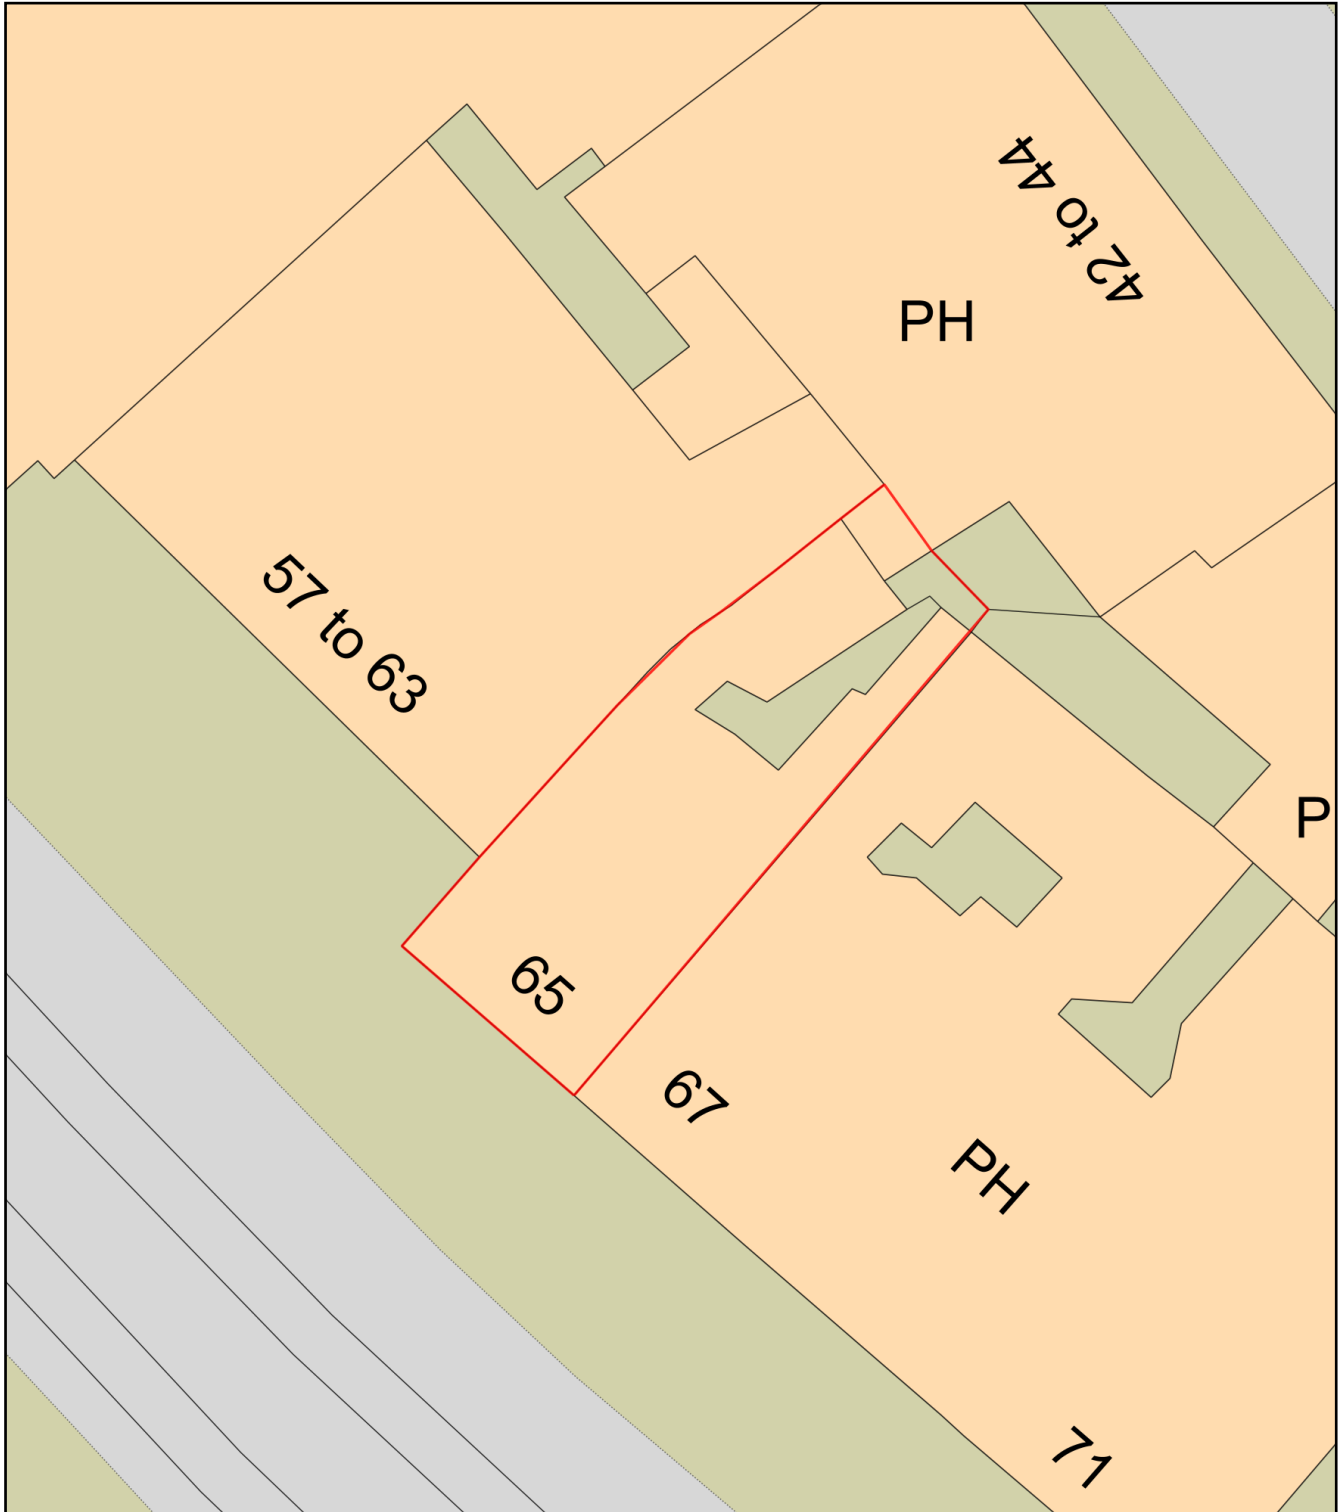

Plan Produced for: Axis Property Consultancy

Date Produced: 15 Mar 2023

Plan Reference Number: TQRQM23074153136838

Scale: 1:200 @ A4