



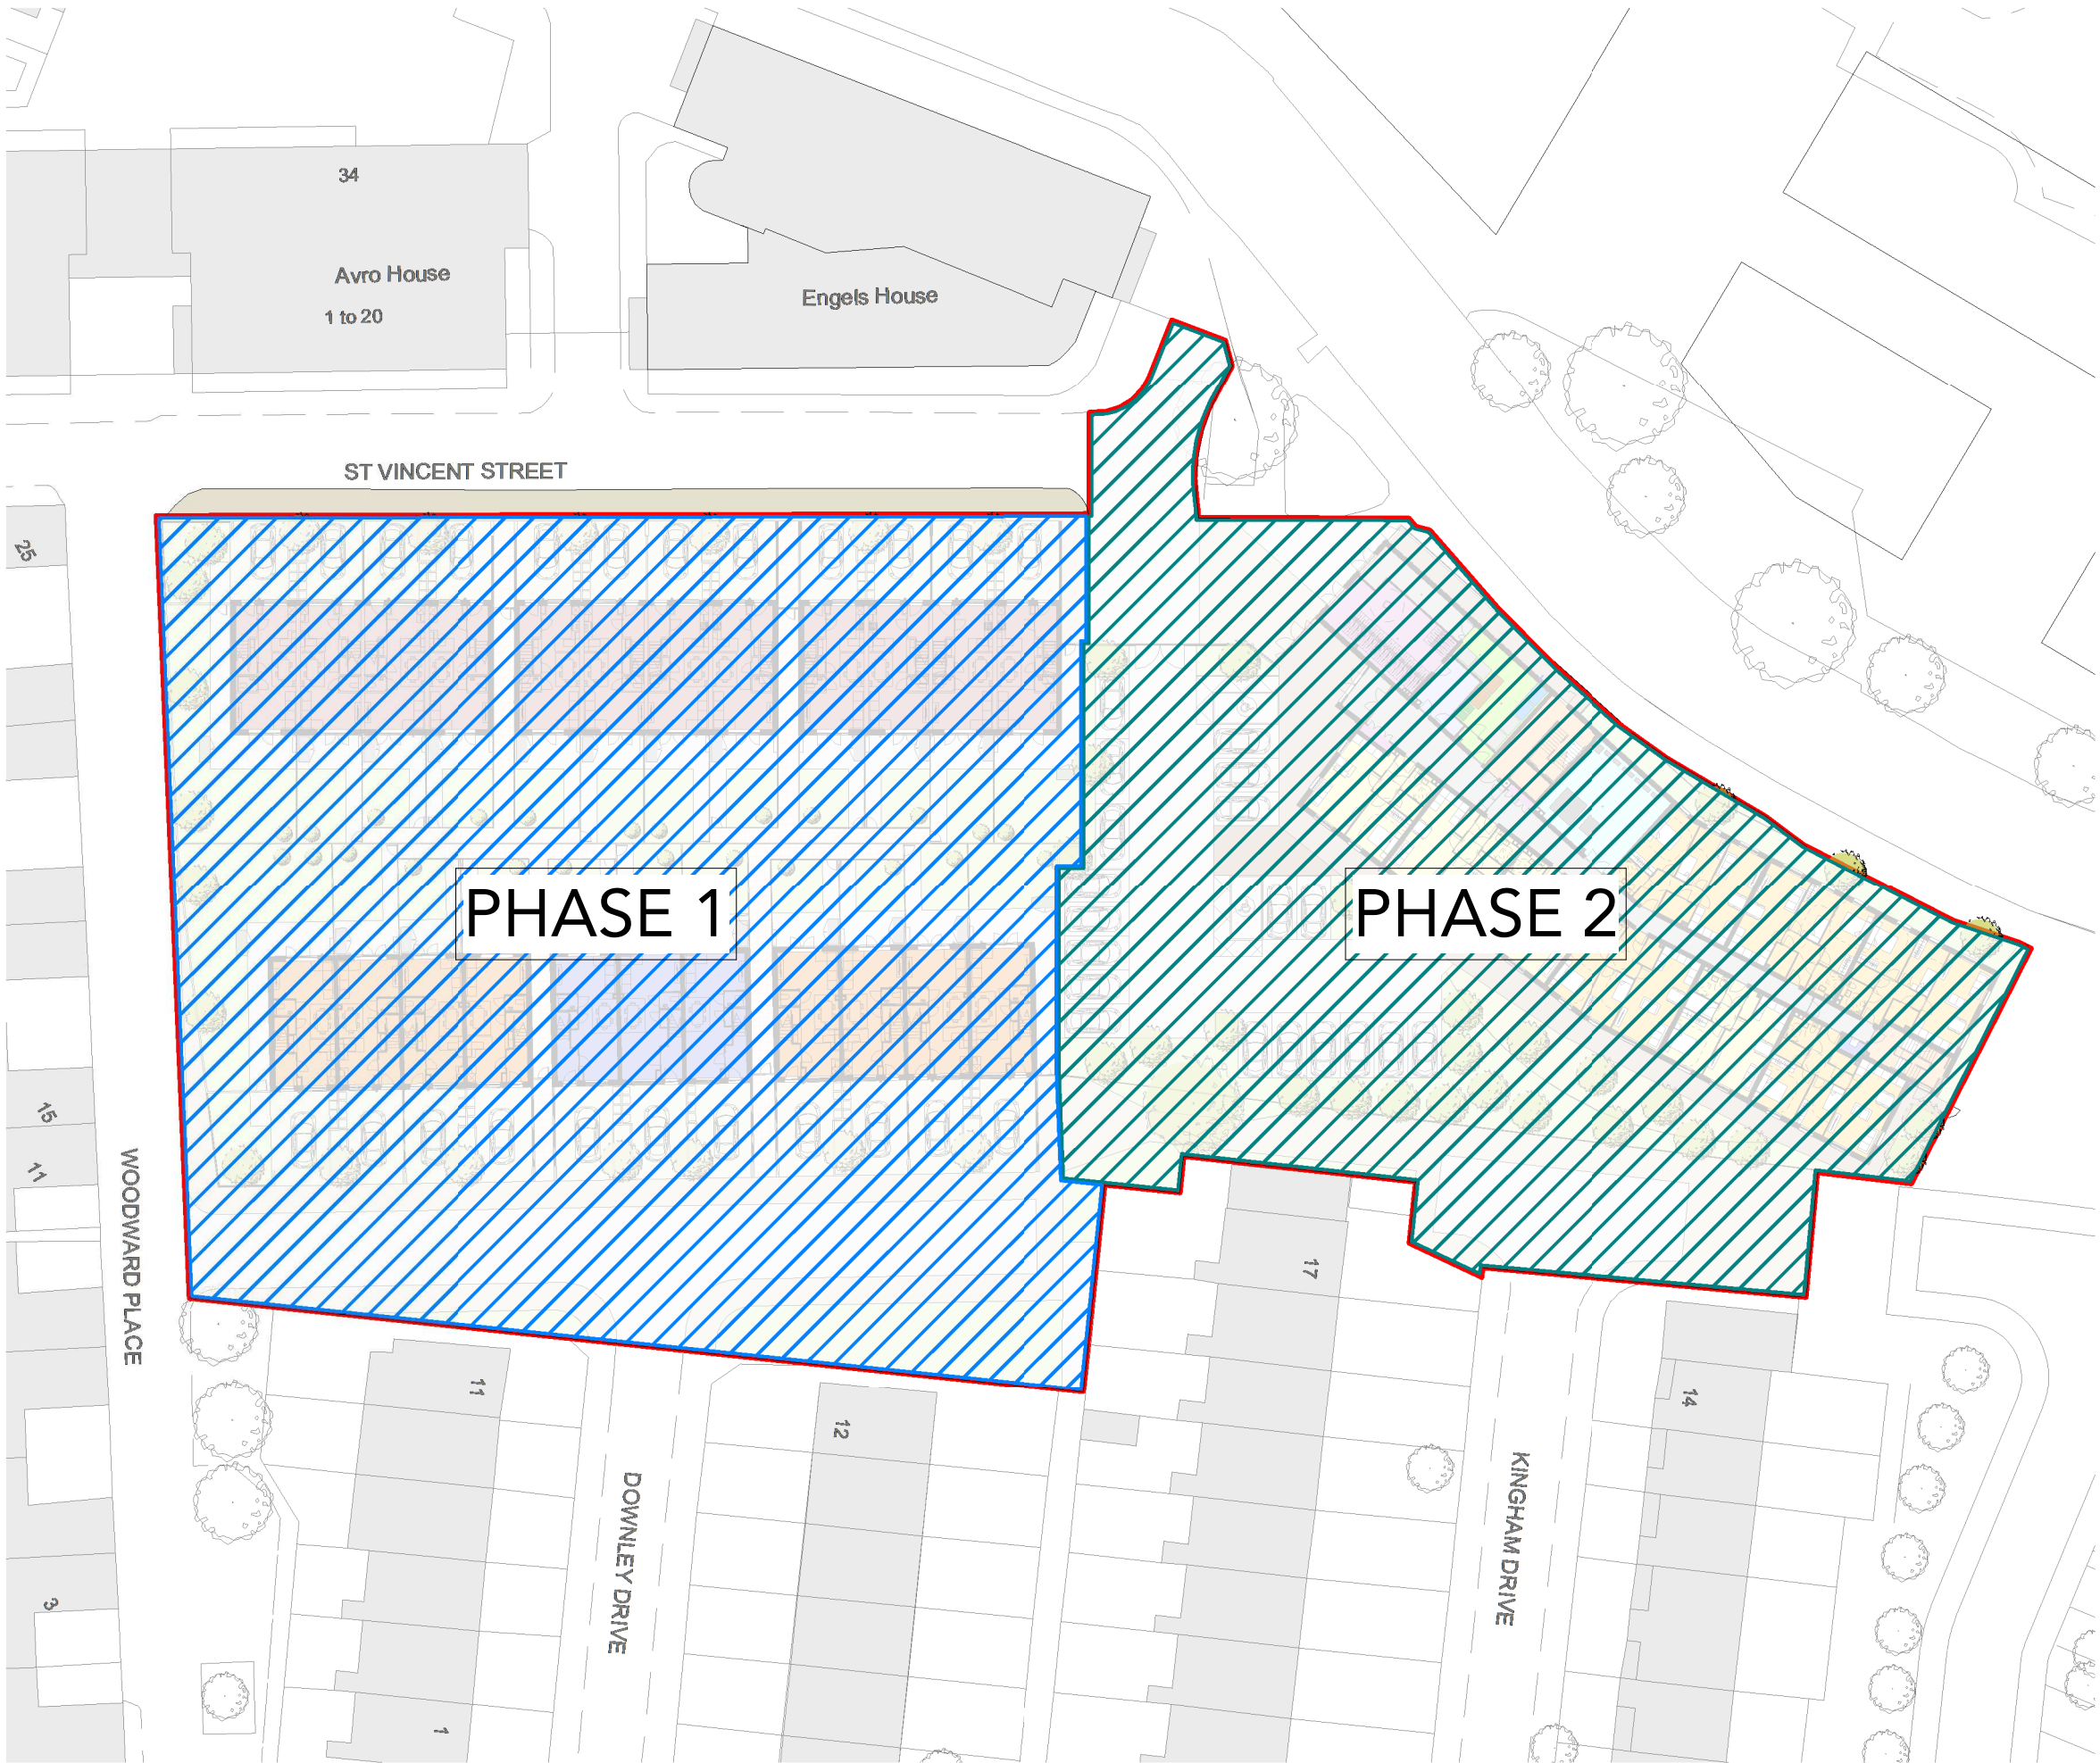

Note:  
Do not scale from this drawing.  
Dimensions are to be checked on site.  
If in doubt please ask.

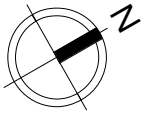

C1 13/07/23 First issue

| Rev | Date | Intls | Details |
|-----|------|-------|---------|
|-----|------|-------|---------|

© The moral rights of the author are hereby asserted.  
This drawing and design is the sole property of Buttress Ltd and must not be reproduced without permission.  
Buttress Ltd is Registered in England and Wales: 5363573



**Buttress**

41 Bengal St  
Manchester  
M4 6AF

T 0161 236 3303  
E [contact@buttress.net](mailto:contact@buttress.net)  
W [www.buttress.net](http://www.buttress.net)

|               |                      |
|---------------|----------------------|
| Project Title | Downley Drive        |
| Client        | Great Places         |
| Location      | Ancoats - Manchester |

|               |              |
|---------------|--------------|
| Drawing Title | Phasing Plan |
|---------------|--------------|

|         |                     |                 |         |
|---------|---------------------|-----------------|---------|
| Date    | 13/07/2023 15:43:13 | Scale           | 1 : 500 |
| Checked | BT                  | Orig Paper Size | A3      |

|         |      |        |             |
|---------|------|--------|-------------|
| Job No: | 8801 | Status | Information |
|---------|------|--------|-------------|

|          |         |       |        |       |       |         |      |
|----------|---------|-------|--------|-------|-------|---------|------|
| Project: | Origin: | Zone: | Level: | Type: | Disc: | Number: | Rev: |
|----------|---------|-------|--------|-------|-------|---------|------|

8801-BA-00-00-DR-A-(04) 007-C1