




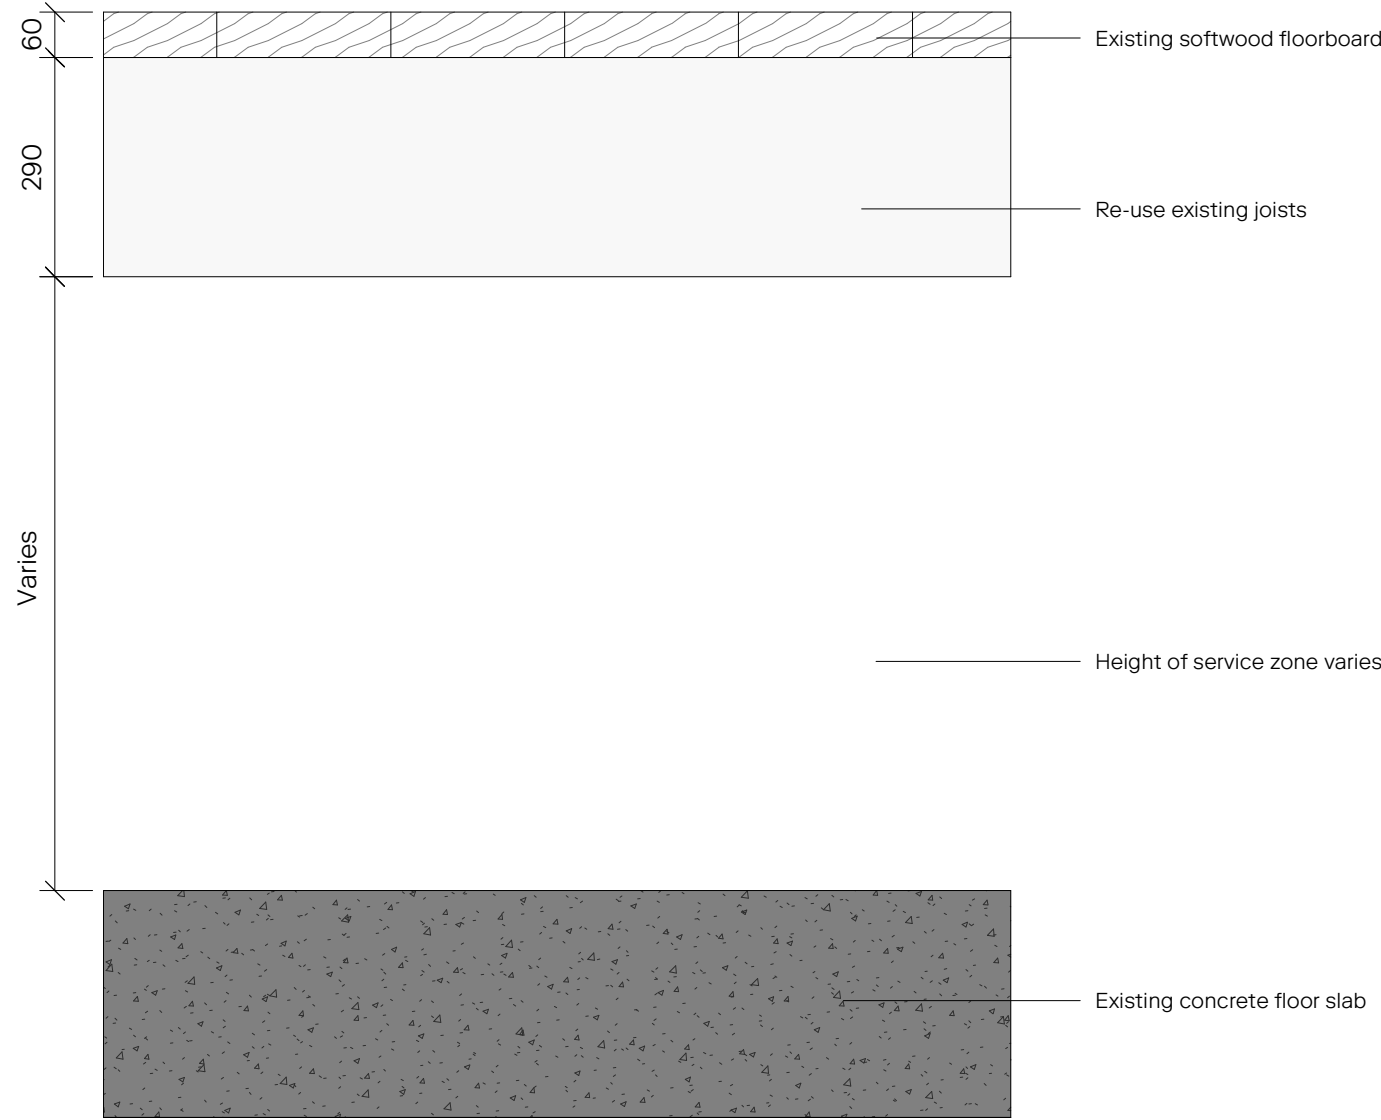


1 FF.01_Timber Floor Build (Existing joists and boards)
1 : 10

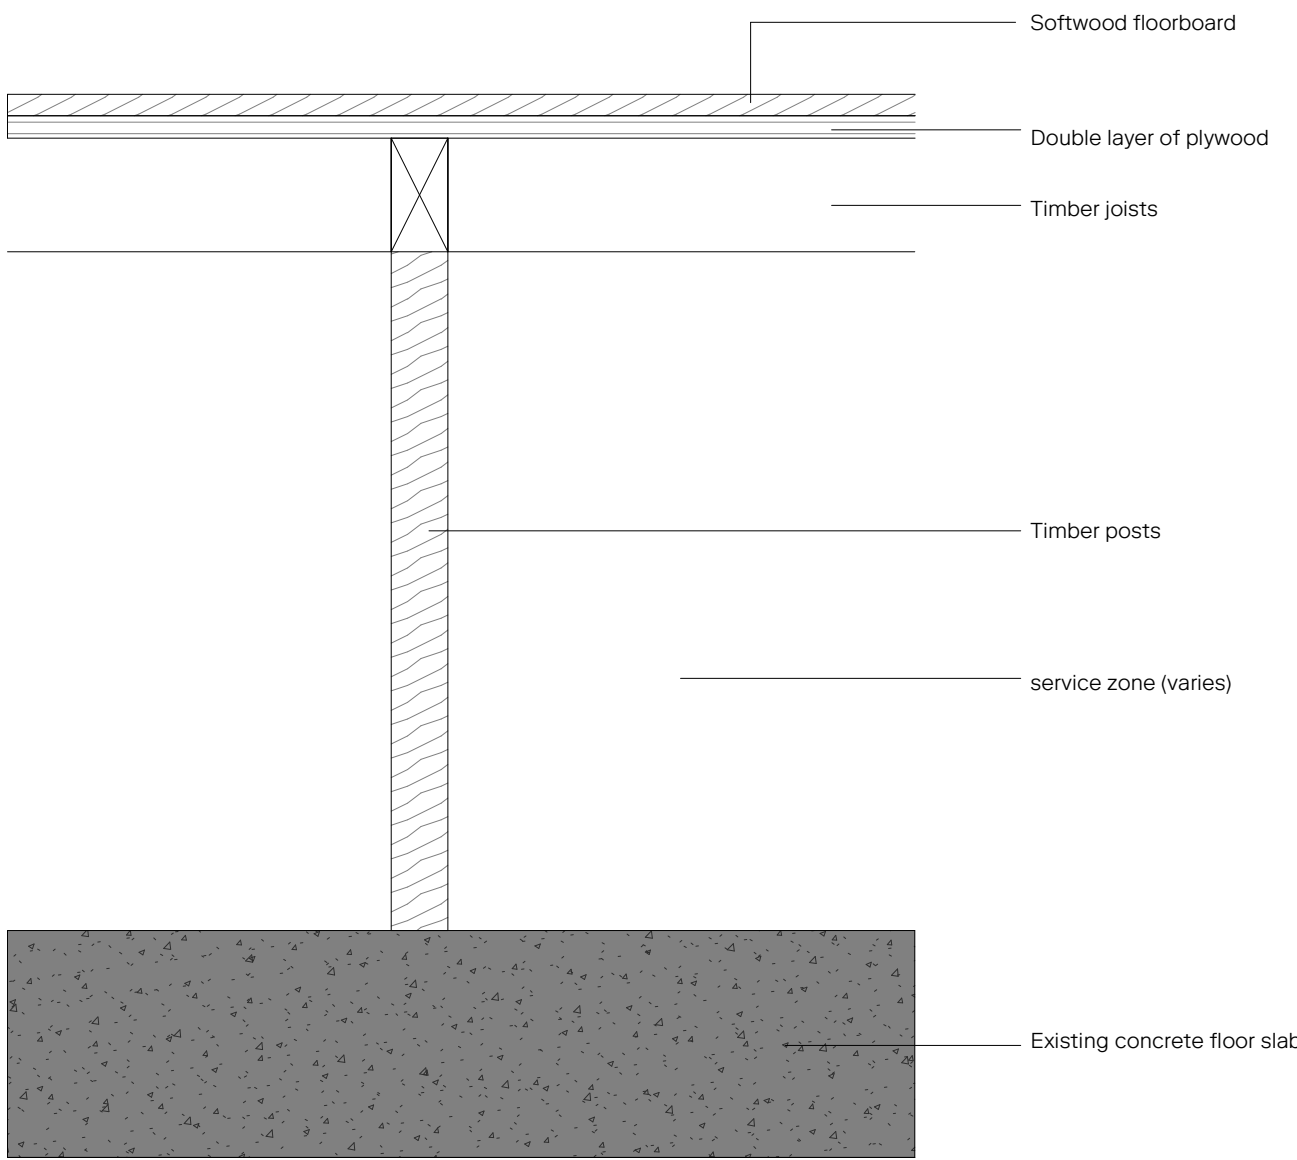


2 FF.02_Timber Floor Build-Up with Ply
1 : 10

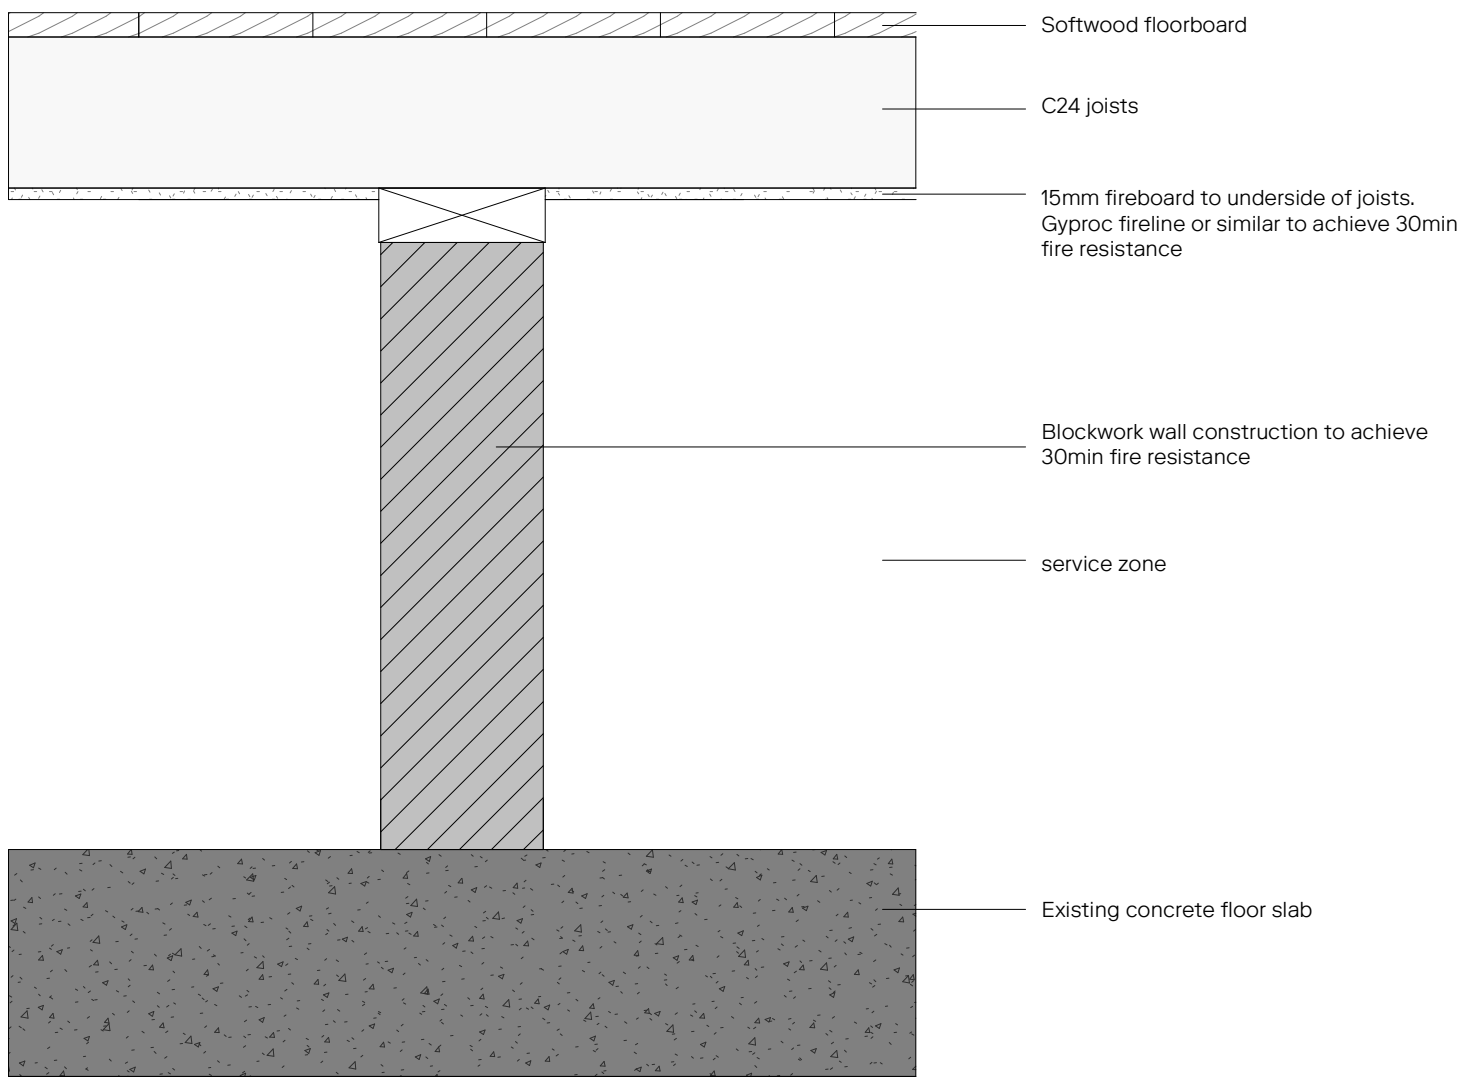


3 FF.03_Timber Floor Build-Up with Fire Protection
1 : 10

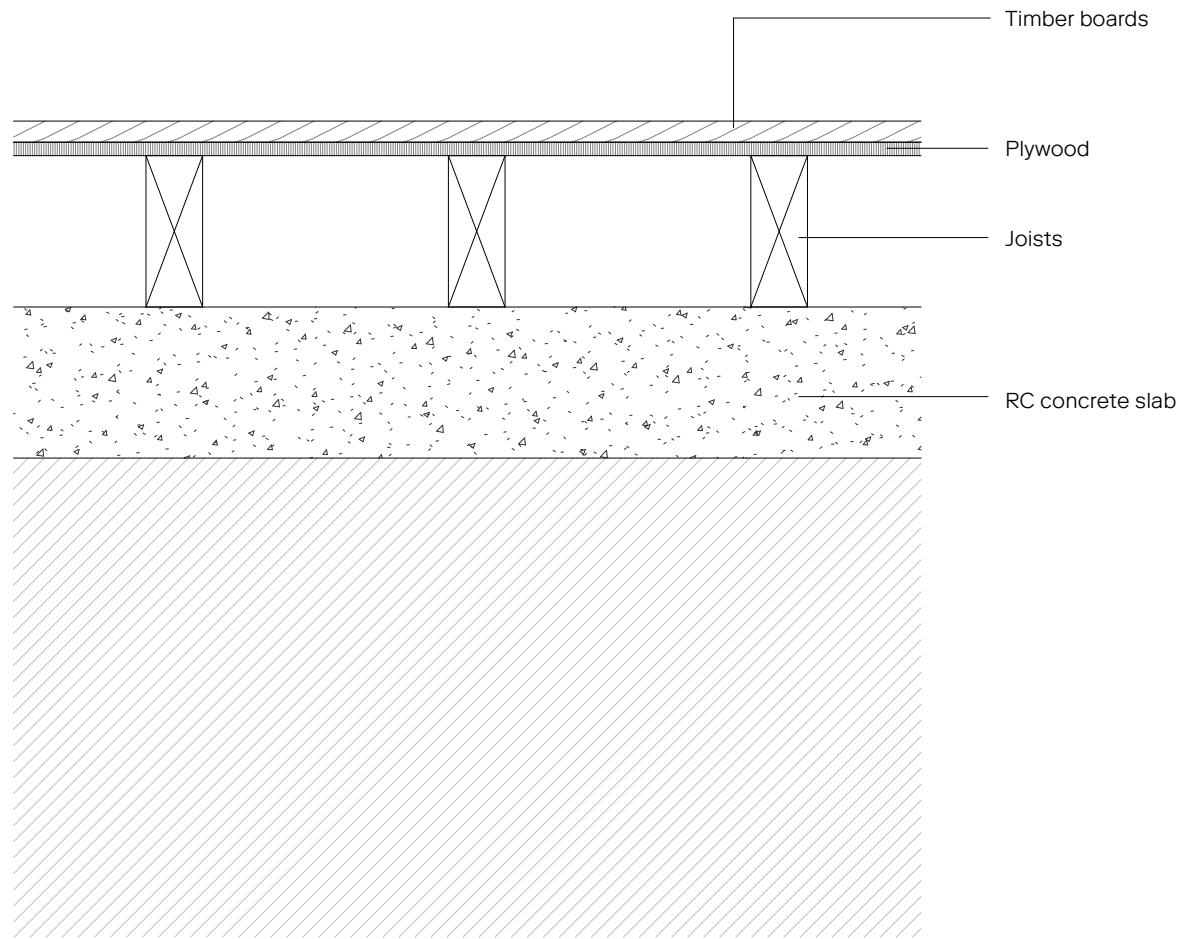

4 FF.04_Timber Platform Build Up (Ply)
1 : 10

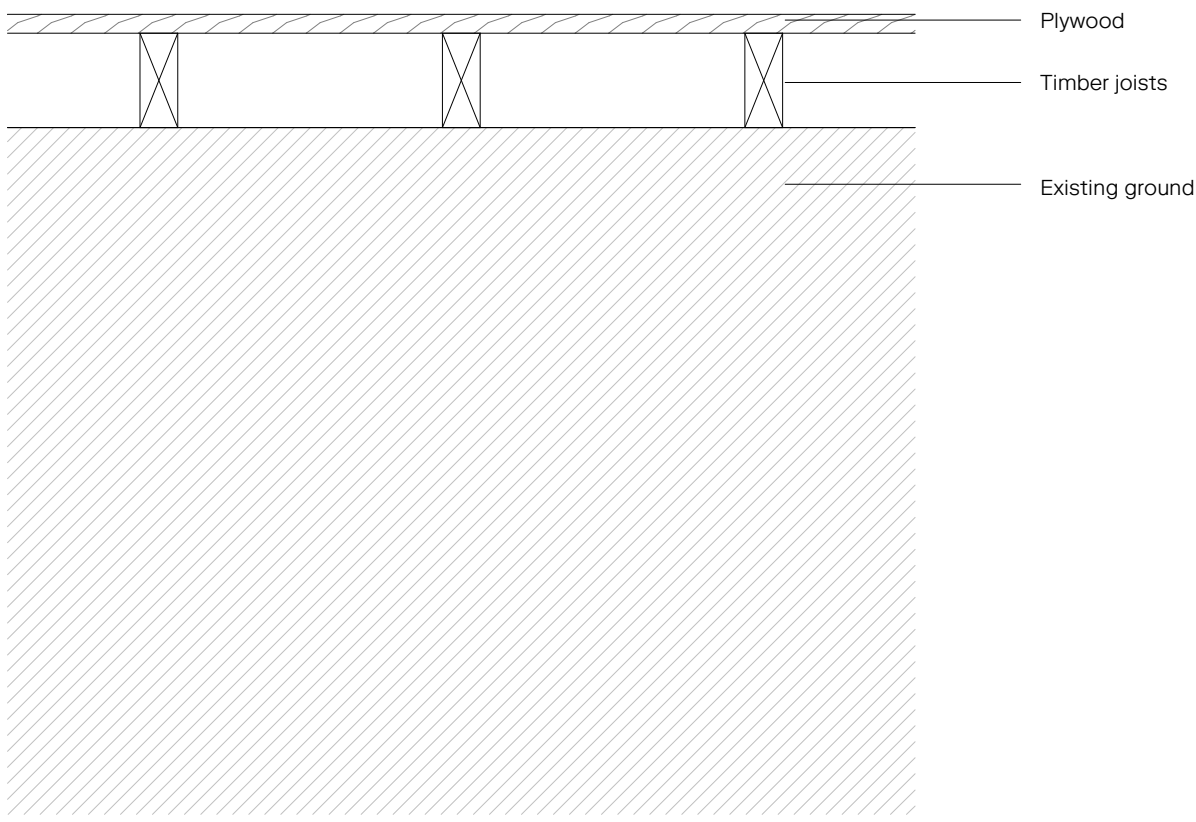

5 FF.05_Timber Platform Build Up
1 : 10

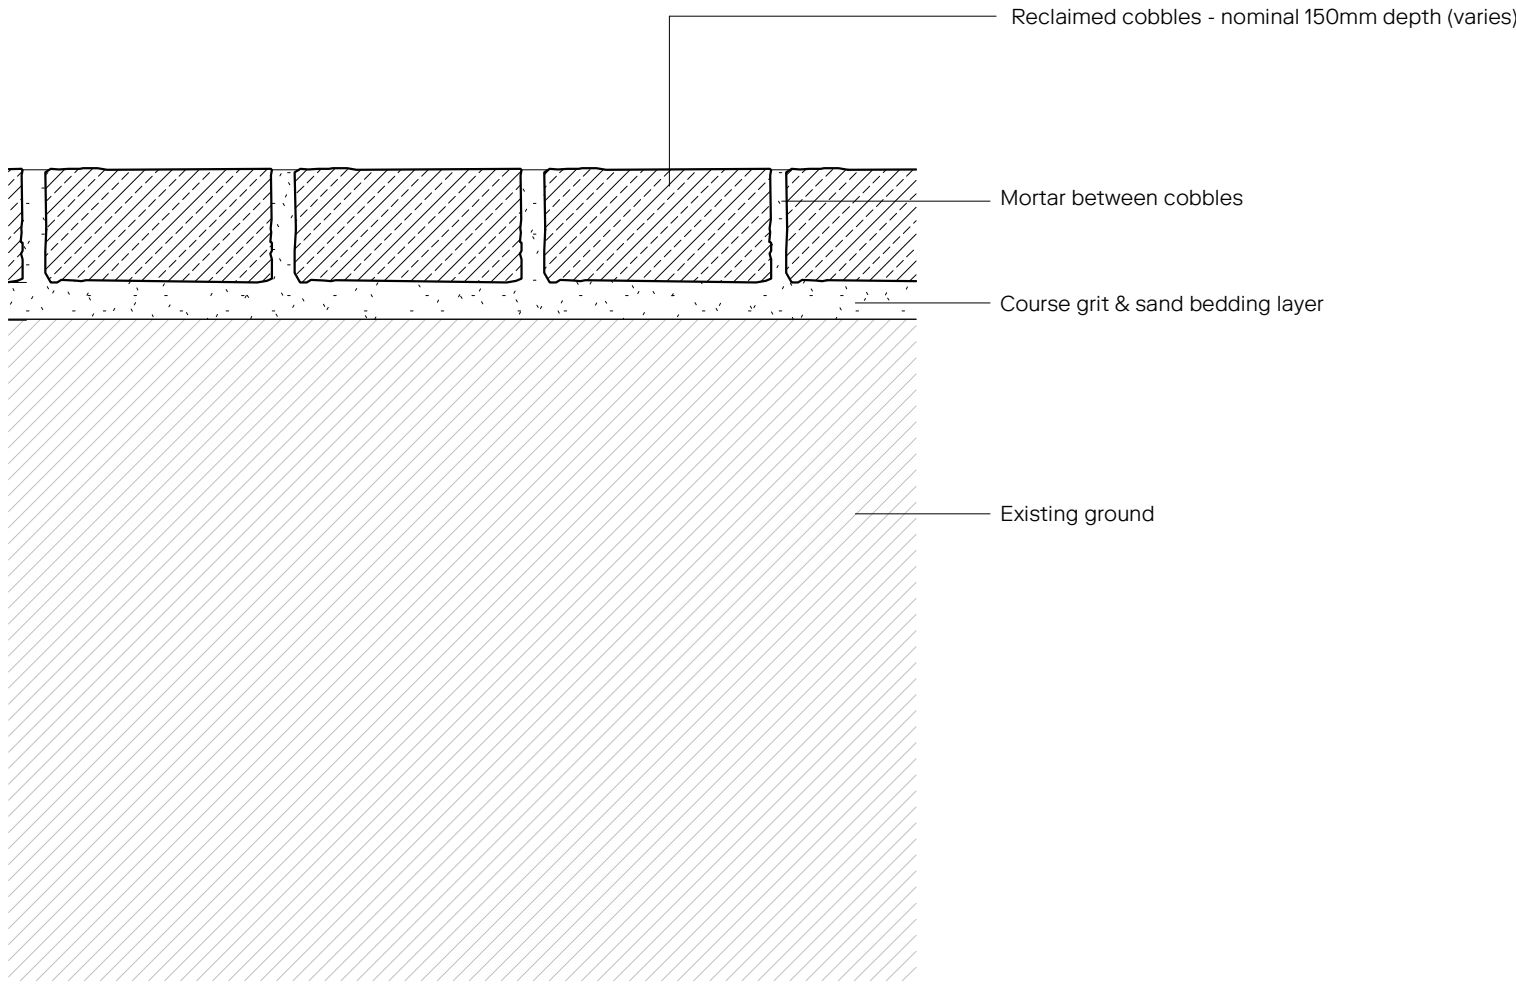

6 FF.06_Reclaimed / Reinstated Cobble / New_Floor Build Up
1 : 10

Revision	Description	Drawn/Checked	Date
PL1	Planning	CM	26.06.23

Key
Existing Structure

Keyplan

0 0.1 0.2 0.5

Drawings are based on survey information provided and subject to changes to accommodate existing building structure and services installation. We have noted discrepancies in the survey information and clarification required following further site investigations by the contractor on site. Do not scale from drawing. Errors to be reported immediately to the Architect. All dimensions must be verified on site. To be read in conjunction with all relevant Architects', Services and Structural Engineers' drawings.

© Carmody Groarke Limited.

CARMODY GROARKE

Carmody Groarke Limited, 67-74 Saffron Hill, London EC1N 8QX
+44 (0)20 7636 2333 www.carmodygroarke.com

Drawing Name	Drawing Number
Typical Floor Finishes 01	PHL-CGA-00-XX-DR-A-4_43700
Date	Issue
26.06.23	PL1
Project Name	Power Hall & Decarbonisation
Client	SIM
Project number	PHL
Scale/Format	1 : 10 @ A1
Drawn/Checked	CM/ RS
Approved	RS
CAD Reference	