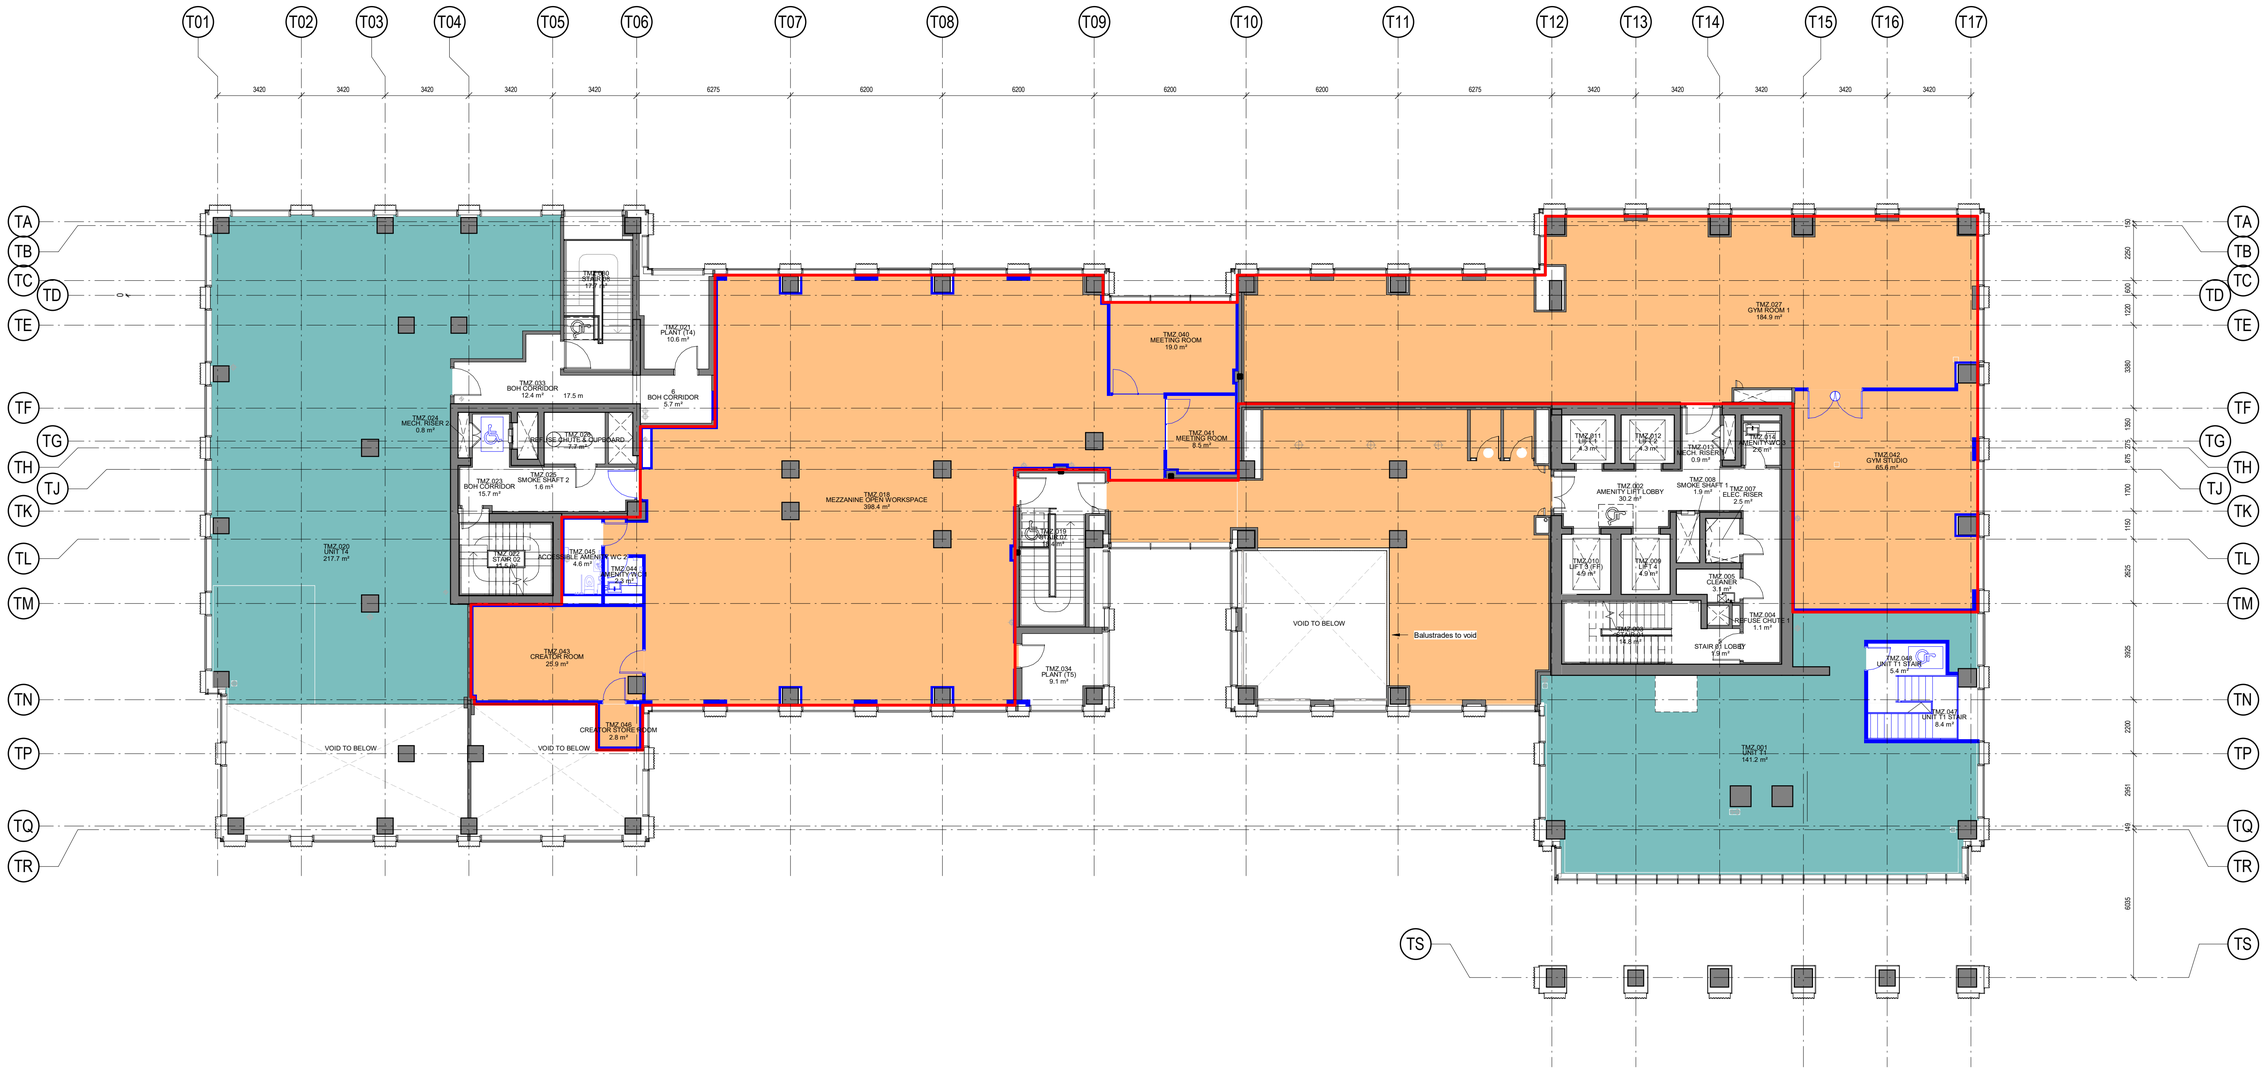


1 GA Level TMZ - Proposed
1 : 125

Amenity and Retail

- Residents/Amenity
- Retail

NO WORKS TO EXTERNAL FABRIC/FACADES INCLUDED

Amendment		Date
P01	Issued for Planning	06/06/23
S2 -Issued for Information		06/06/23

General notes
1. To be read in conjuction with FCBS 0000 series mark up.
2. All room name and numbering in abeyance following the approval of GA plan.
3. All areas that are greyed out are not in scope, however, fixtures and fittings may route back to areas and require consideration.
4. Read in conjunction with general arrangement plans, sections, elevations, details, schedules, full specification and design risk register. Any discrepancies in the specifications and drawings to be brought to the attention of the Architect.
5.All build ups and finishes assumed - opening up required to ascertain actual build ups where required. All areas of opening up to be made good and re-finished.

KEY
- Not in Scope
- Existing
- Strip Out
- Proposed
- Amended

FelldenCleggBradleyStudios LLP
Bath Brewery
Toll Bridge Road
Bath
BA17DE
t 01225 852545
f 01225 852528
e bath@fcbstudios.com

CSAR
Drawing No: **CSAR-FCBS-ZT-MZ-DR-A-1102**
Rev: **P01**
Drawing Name: GA Plan - Mezzanine Proposed
Scale As indicated @ A1
Date April 2023
Drawn FCBS - MCR
Do Not Scale
Original printed at A1
All Dimensions to be checked on site