




T1-A

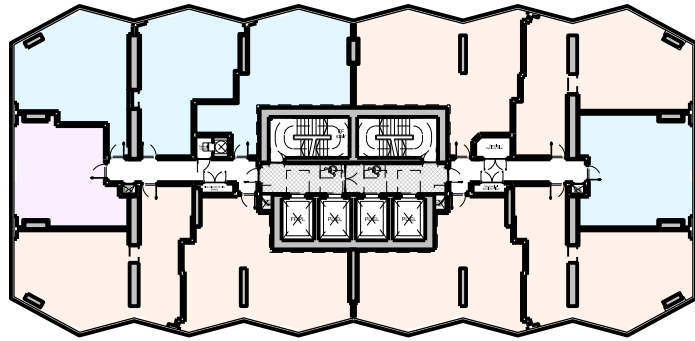


T1-B

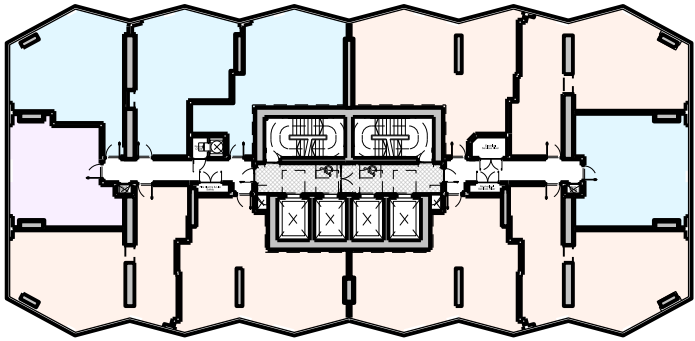


T2-A

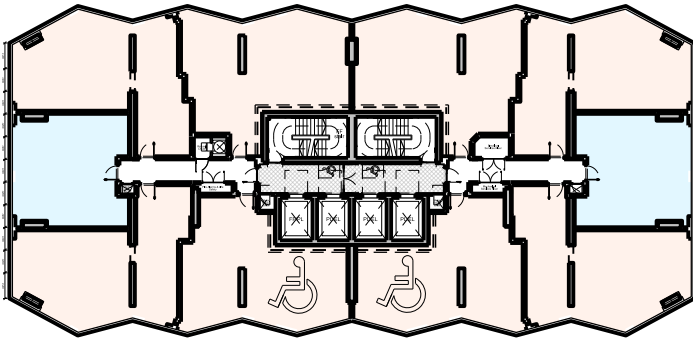


T2-B

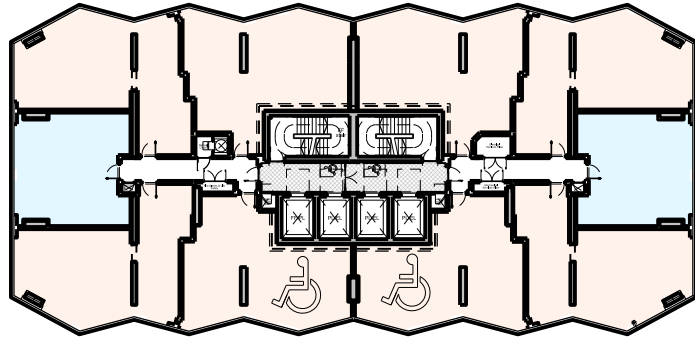


T3-A

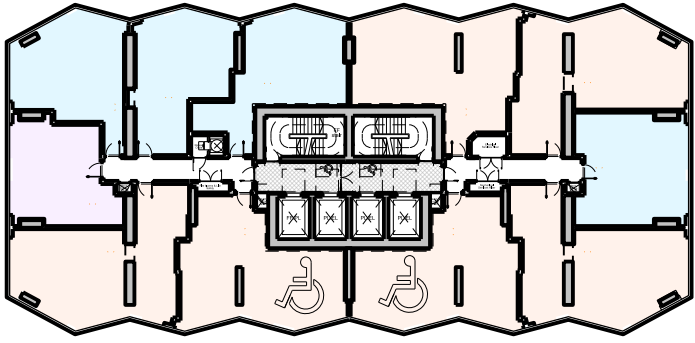


T3-B

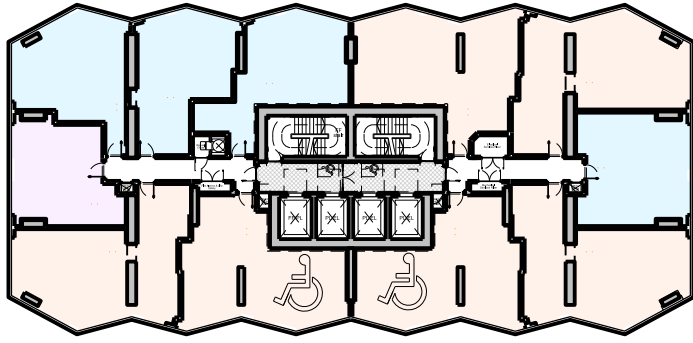

T3-C

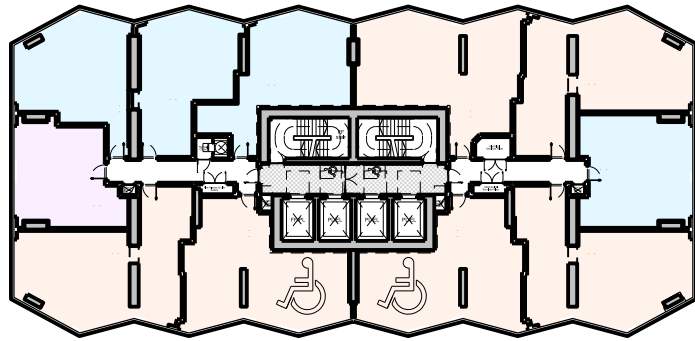

T3-D

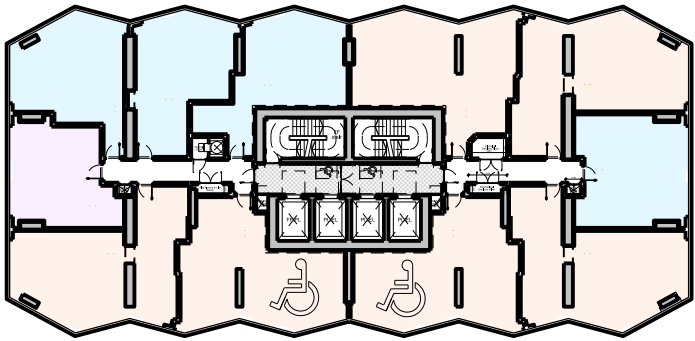

KEY:

- Studio Apartment
- One Bedroom Apartment
- Two Bedroom Apartment
- Three Bedroom Apartment



Adaptable Apartments (60 units - 13%)


This drawing is copyright
Do not scale off dimensions.
All dimensions to be checked on site by contractor.
Contractor to report any dimensional discrepancies,
errors or omissions prior to commencing on site.

Scale Bar

0 40m

NOTE:

NORTH

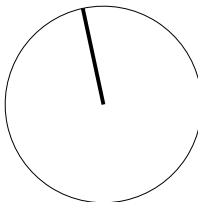

Rev	Date	Description
P 01	29-06-2023	Planning Issue

Project Title Crown Street Phase 3 Manchester			Drawing Title Tower E2 Building Plans Matrix		
Job No 10418		Scale 1:500 @ A1	Date		
Status			Drawing No 10418-E2-SHP-F900-PL-XX-B5D801		Revision P 01

simpsonhaugh

MANCHESTER
Riverside, 4 Commercial St
Manchester M15 4RQ
+44 (0)161 835 2345
www.simpsonhaugh.com

LONDON
5-8 Roberts Place
London EC1R 9BB
+44 (0)20 7549 4000
mail@simpsonhaugh.com