


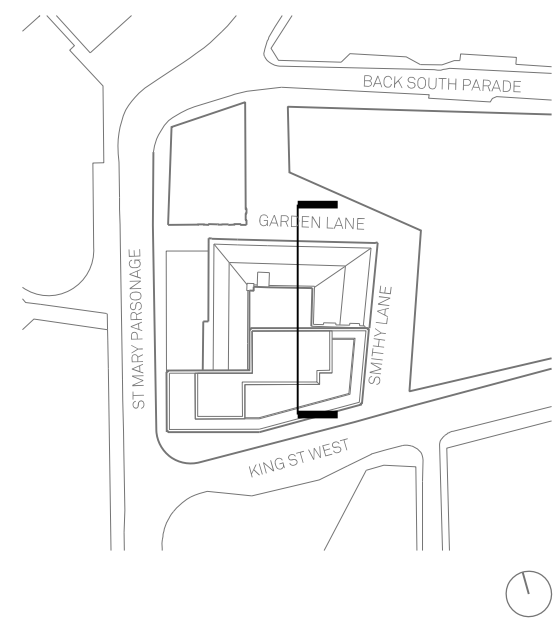


Proposed junction between feature glazed roof light and existing listed building. Feature glazed roof light to be visually and structurally independent from existing building fabric. Detail design to be developed at the next stage.

Proposed junction between feature glazed bridge link and existing listed building. Feature glazed bridge link to be visually and structurally independent from existing building fabric. Detail design to be developed at the next stage.

Proposed junction between feature glazed bridge link and existing listed building. Feature glazed bridge link to be visually and structurally independent from existing building fabric. Detail design to be developed at the next stage.

Proposed junction between feature glazed bridge link and existing listed building. Feature glazed bridge link to be visually and structurally independent from existing building fabric. Detail design to be developed at the next stage.

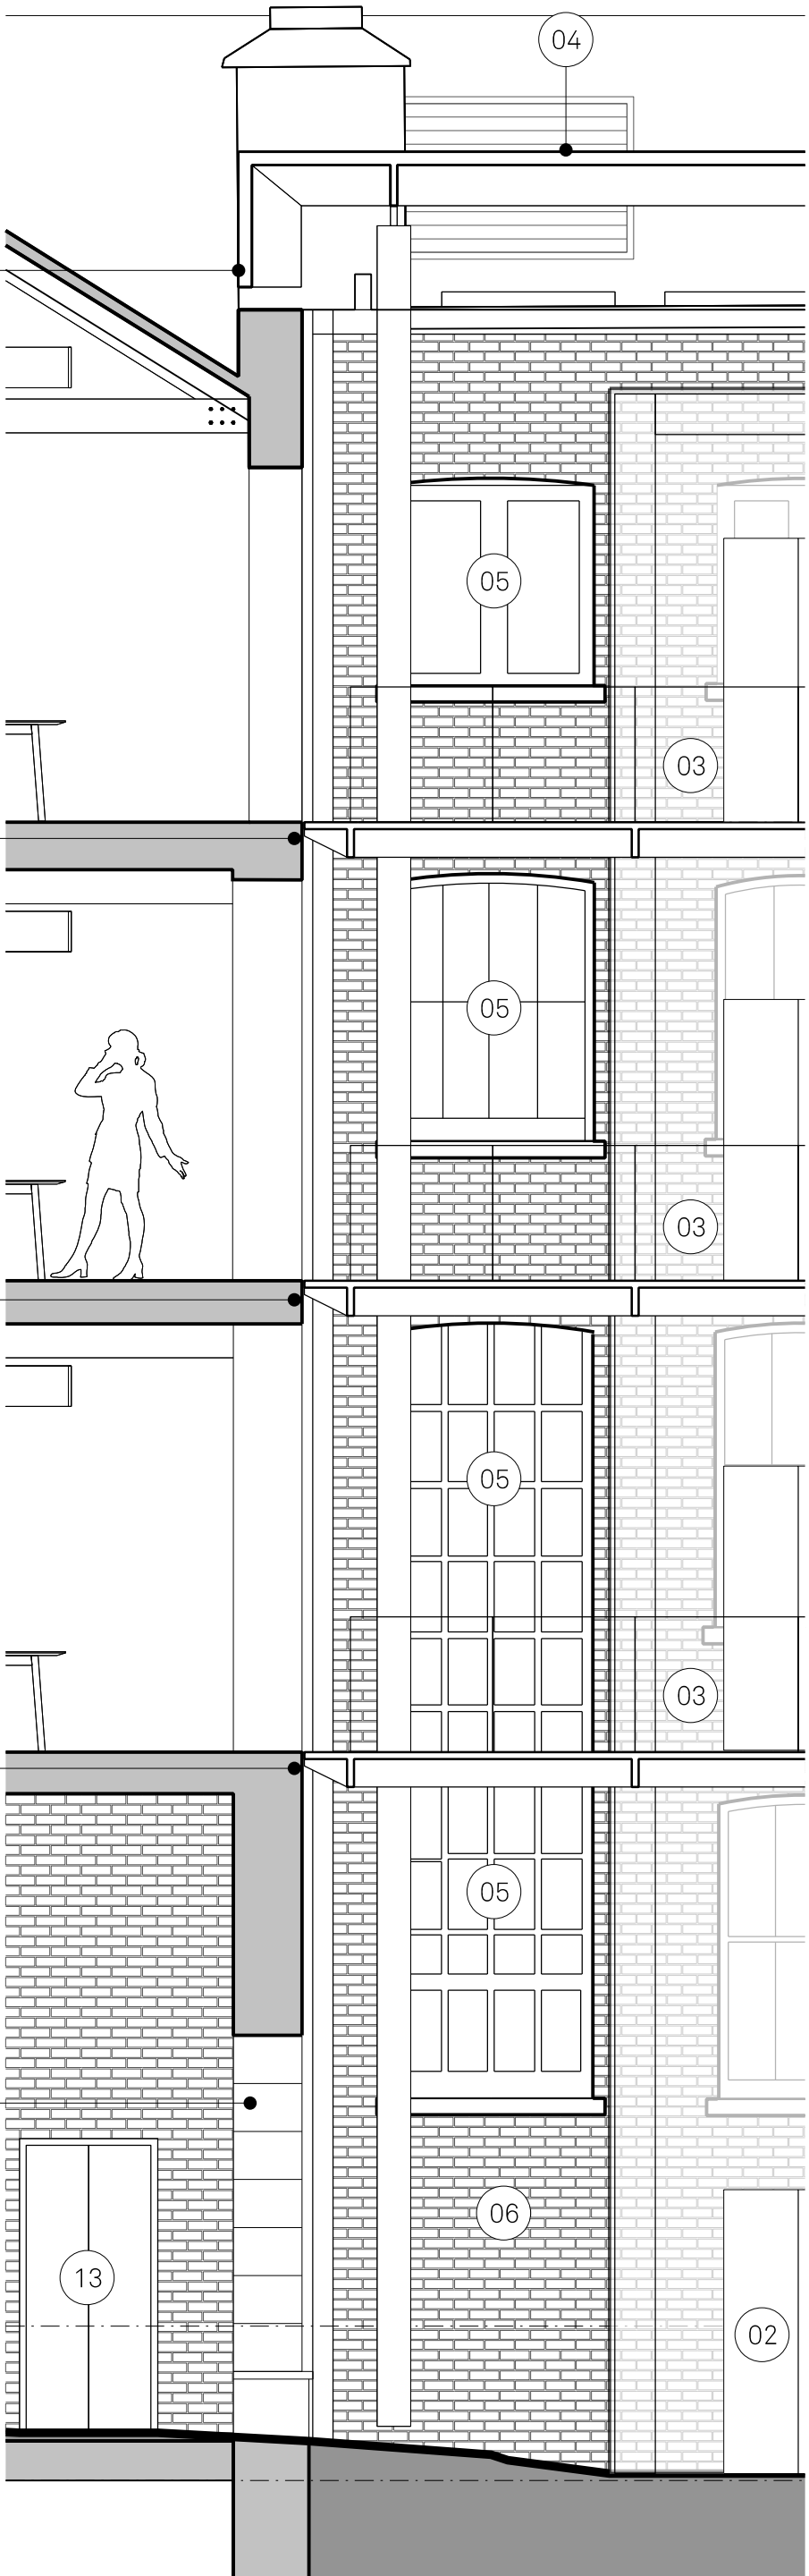

Section Detail AA

Notes: ELEVATION KEY:																							
01	Carriage Works Entrance	03	Feature Glazed Bridge Link	05	Heritage windows to be retained where possible and replaced where necessary	07	Commercial Floorplate	09	Rainwater pipes repaired and repainted	11	Anodised Metal Door	13	Lift to Cycle Store	15	Existing stonework repaired and cleaned	17	Pigmented precast concrete lintel with earthy tone	19	Anodised Aluminium Cladding with Feature Blade	21	Anodised Aluminium Microrib Louvre	★ All drawings to be read in conjunction with the 'Condition Report and Repair Schedule'	
02	Feature Glazed Lift to Courtyard	04	Feature Glazed Roof Light	06	Existing Brickwork Repointed Where Necessary	08	Roof slates repaired to match where needed	10	Existing bridge link removed. Window & brick infill to match existing	12	Existing Opening. Reinstated, Anodised Aluminium Microrib Louvre	14	Existing Opening. Infilled With Like-For-Like Stone	16	Existing door repaired to match original condition	18	SG Curtain Wall System	20	Unitised SG Glazing System	22	Anodised Metal Wall Lining		