


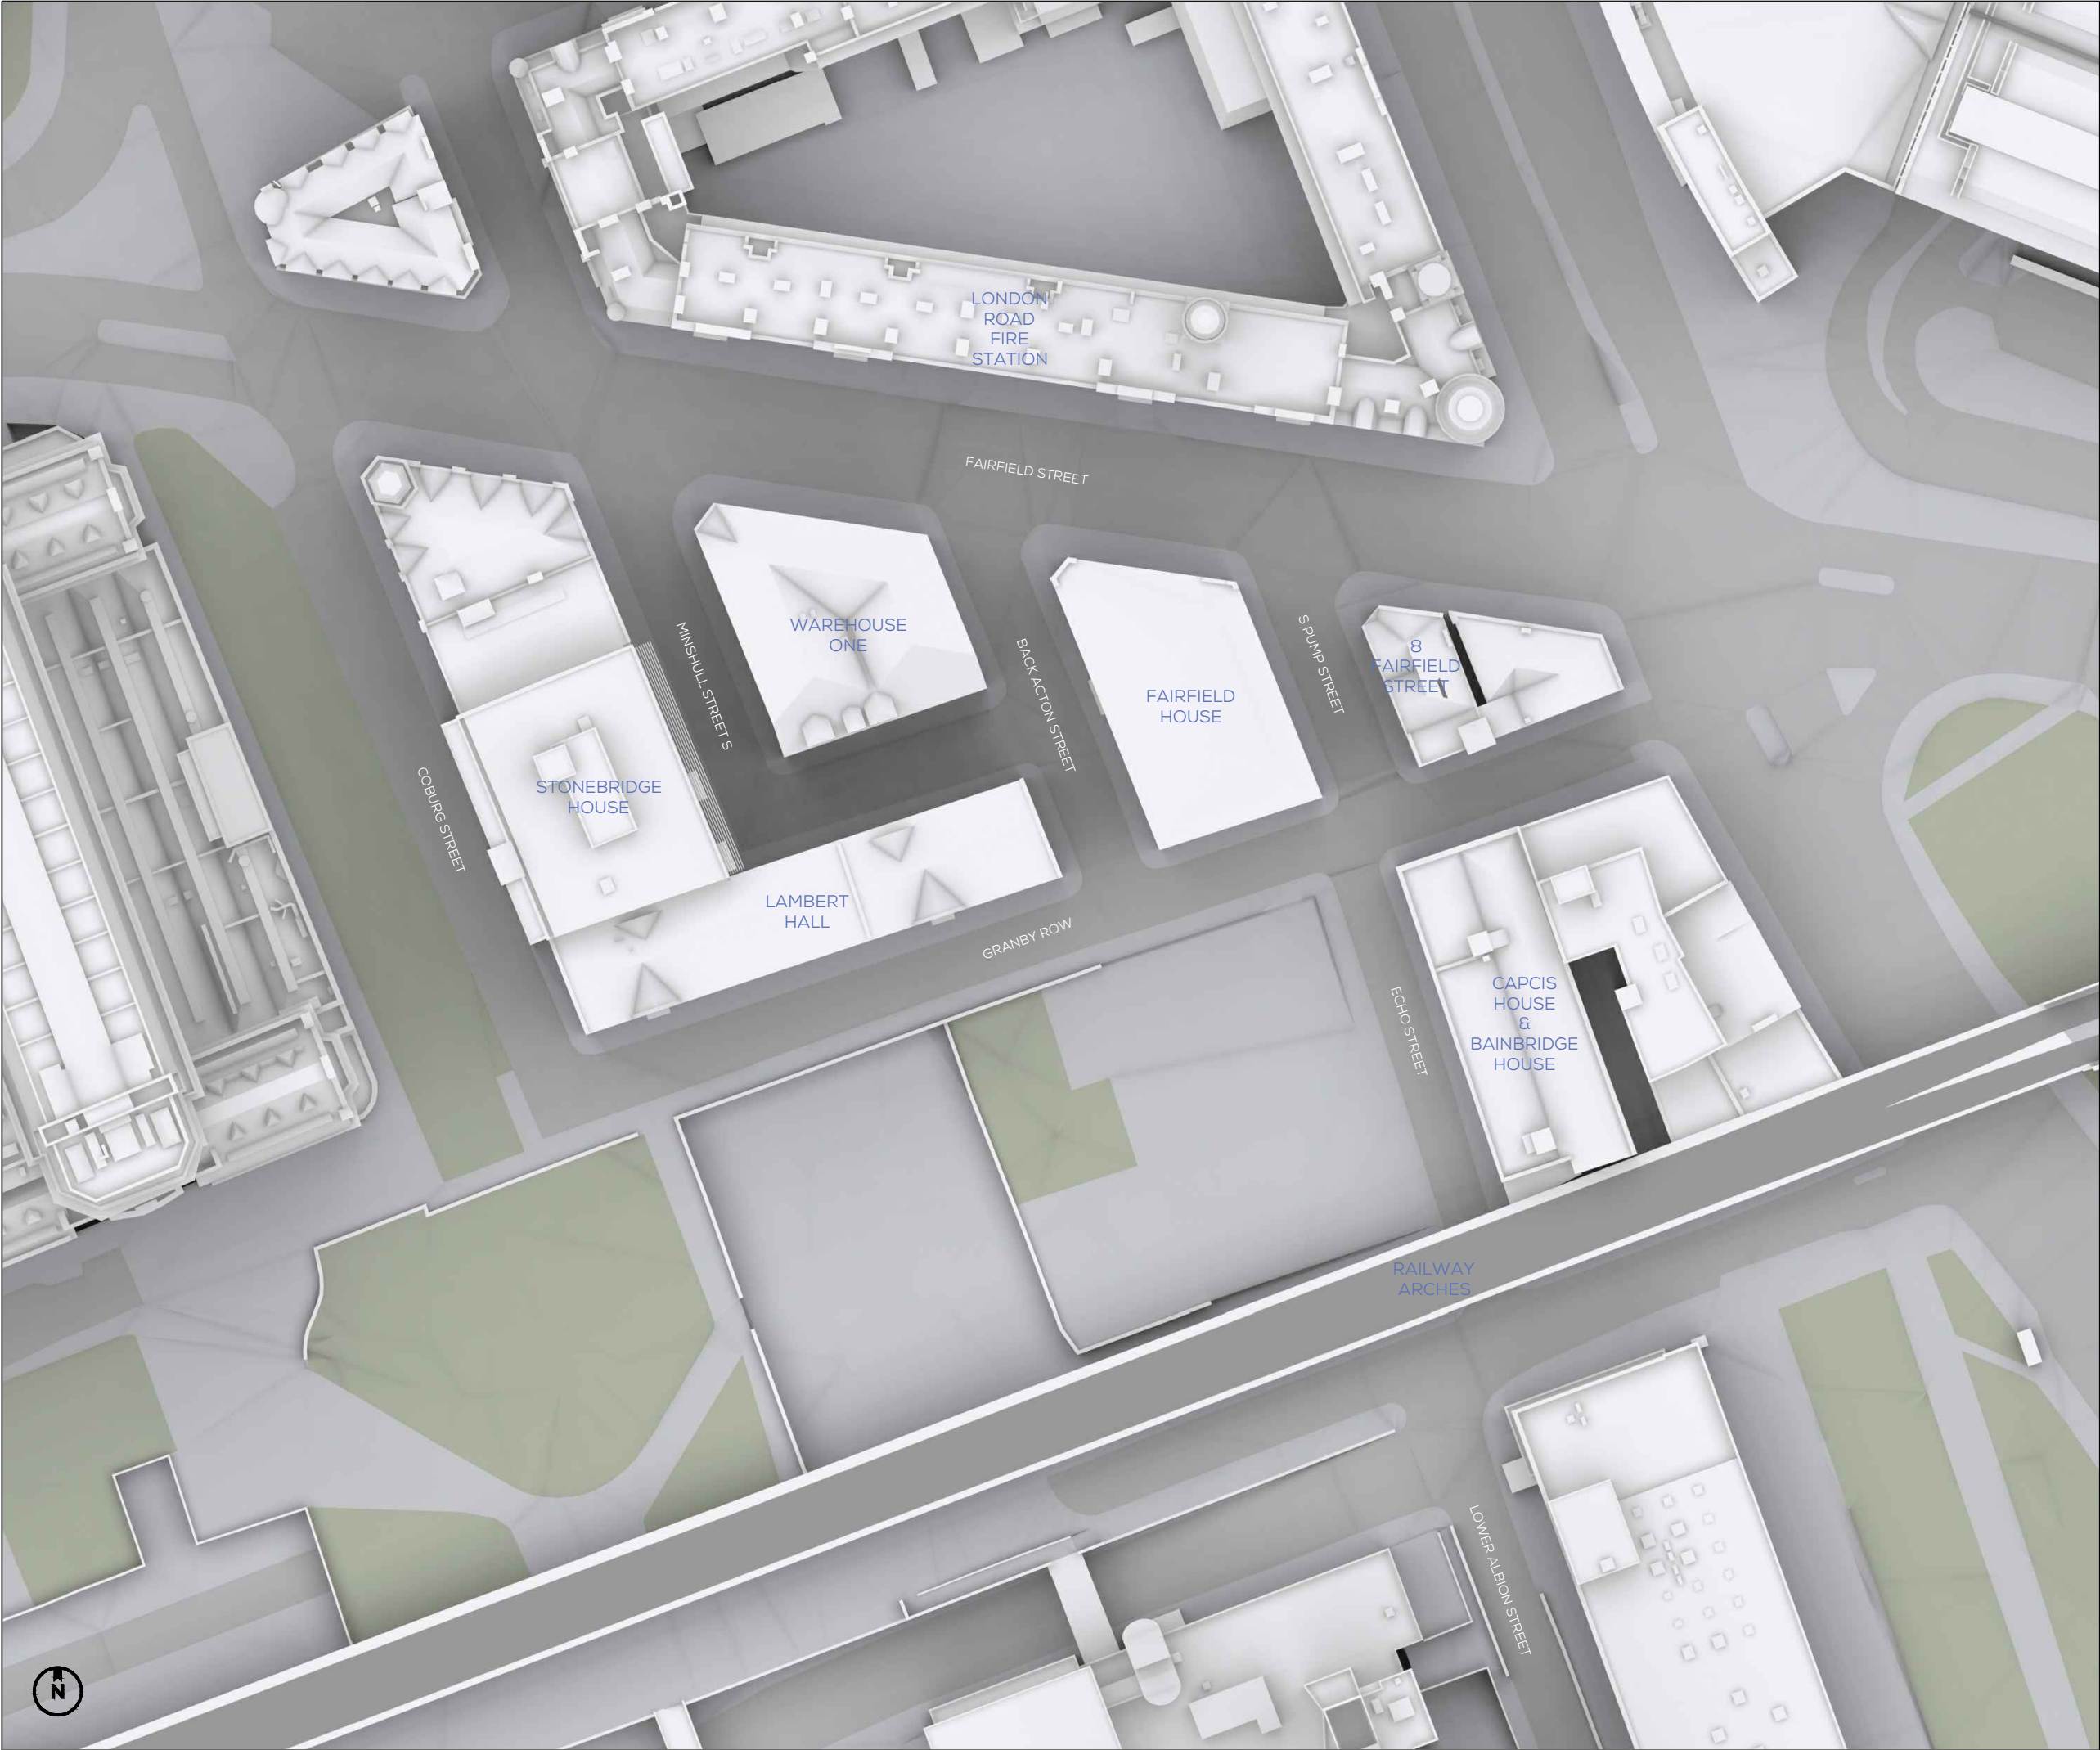

SOURCES OF INFORMATION

IR15-20230306-Sheppard Robson

ALL INFORMATION DISPLAYED IS SUBJECT TO A COMPLETE VERIFIABLE SITE SURVEY BEING UNDERTAKEN. GIA TAKES NO RESPONSIBILITY ON THE ACCURACY OR RELIABILITY OF THE DISPLAYED DATA SINCE A VERIFIED SITE SURVEY WAS NOT MADE AVAILABLE PRIOR TO THE GENERATION OF SUCH INFORMATION.

NOTES:
EXISTING SCENARIO SHOWN IN SEPIA

N.B. DO NOT SCALE OFF THIS DRAWING
PROJECT:
ECHO STREET, MANCHESTER

DRAWING NAME:
PLAN VIEW EXISTING

DWN BY	SCALE	CHK BY	STATUS	DATE
EP	NTS	SP	*	MAR23
PROJ No.	REL No.	IS No.	DWG No.	REV No.
0298	06	01	01	

gia
2 Commercial St.
Manchester
M15 4RQ
t 0161 672 5101
mail@gia.uk.com
www.gia.uk.com

MANCHESTER • LONDON



SOURCES OF INFORMATION

IR15-20230306-Sheppard Robson

ALL INFORMATION DISPLAYED IS SUBJECT TO A COMPLETE VERIFIABLE SITE SURVEY BEING UNDERTAKEN. GIA TAKES NO RESPONSIBILITY ON THE ACCURACY OR RELIABILITY OF THE DISPLAYED DATA SINCE A VERIFIED SITE SURVEY WAS NOT MADE AVAILABLE PRIOR TO THE GENERATION OF SUCH INFORMATION.

NOTES:
EXISTING SCENARIO SHOWN IN SEPIA

N.B. DO NOT SCALE OFF THIS DRAWING
PROJECT:
ECHO STREET, MANCHESTER

DRAWING NAME:
3D VIEW EXISTING

DWN BY	SCALE	CHK BY	STATUS	DATE
EP	NTS	SP	*	MAR23
PROJ No.	REL No.	IS No.	DWG No.	REV No.
0298	06	01	02	



SOURCES OF INFORMATION

IR15-20230306-Sheppard Robson

ALL INFORMATION DISPLAYED IS SUBJECT TO A COMPLETE VERIFIABLE SITE SURVEY BEING UNDERTAKEN. GIA TAKES NO RESPONSIBILITY ON THE ACCURACY OR RELIABILITY OF THE DISPLAYED DATA SINCE A VERIFIED SITE SURVEY WAS NOT MADE AVAILABLE PRIOR TO THE GENERATION OF SUCH INFORMATION.

NOTES:
EXISTING SCENARIO SHOWN IN SEPIA


N.B. DO NOT SCALE OFF THIS DRAWING
PROJECT:
ECHO STREET, MANCHESTER

DRAWING NAME:
3D VIEW EXISTING

DWN BY	SCALE	CHK BY	STATUS	DATE
EP	NTS	SP	*	MAR23
PROJ No.	REL No.	IS No.	DWG No.	REV No.
0298	06	01	03	

gia
2 Commercial St.
Manchester
M15 4RQ
t 0161 672 5101
mail@gia.uk.com
www.gia.uk.com

MANCHESTER • LONDON

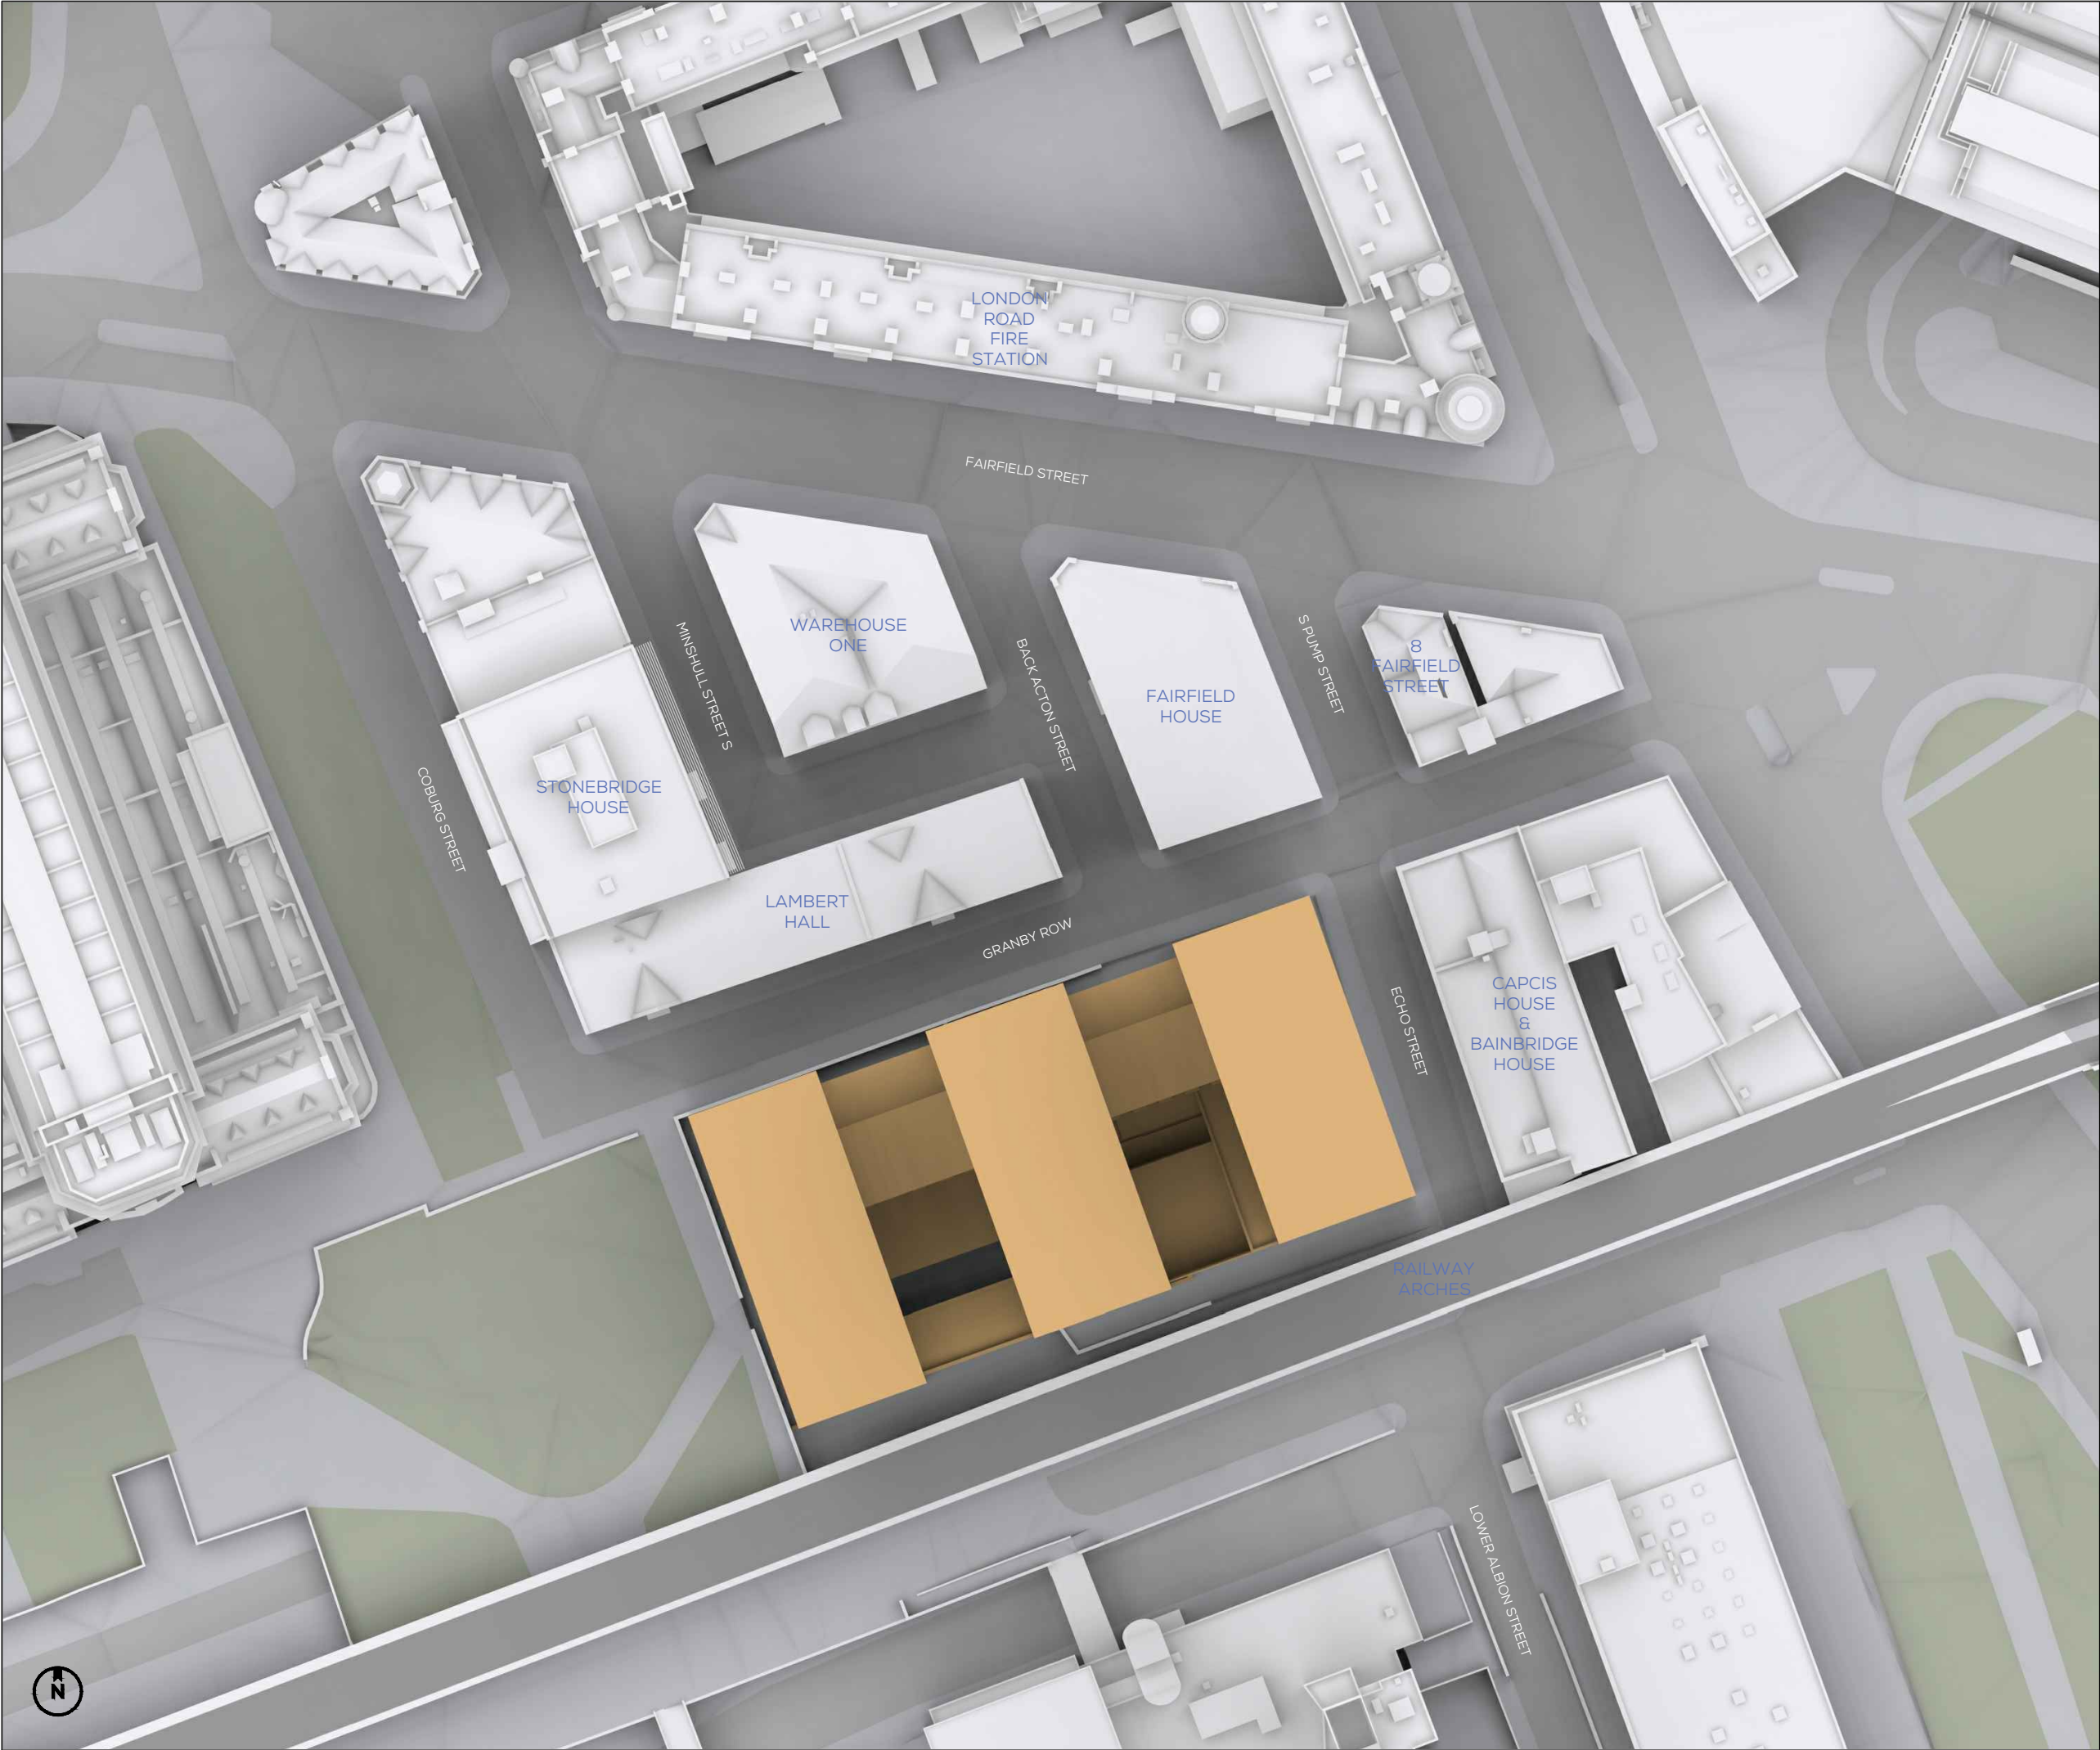

SOURCES OF INFORMATION

IR09-210817-Sheppard Robson

ALL INFORMATION DISPLAYED IS SUBJECT TO A COMPLETE VERIFIABLE SITE SURVEY BEING UNDERTAKEN. GIA TAKES NO RESPONSIBILITY ON THE ACCURACY OR RELIABILITY OF THE DISPLAYED DATA SINCE A VERIFIED SITE SURVEY WAS NOT MADE AVAILABLE PRIOR TO THE GENERATION OF SUCH INFORMATION.

NOTES:
CONSENTED SCHEME SHOWN IN ORANGE

N.B. DO NOT SCALE OFF THIS DRAWING
PROJECT:
ECHO STREET, MANCHESTER

DRAWING NAME:
PLAN VIEW CONSENTED

DWN BY	SCALE	CHK BY	STATUS	DATE
EP	NTS	SP	*	MAR23
PROJ No.	REL No.	IS No.	DWG No.	REV No.
0298	06	01	01	

gia
2 Commercial St.
Manchester
M15 4RQ
t 0161 672 5101
mail@gia.uk.com
www.gia.uk.com

MANCHESTER • LONDON



SOURCES OF INFORMATION

IR09-210817-Sheppard Robson

ALL INFORMATION DISPLAYED IS SUBJECT TO A COMPLETE VERIFIABLE SITE SURVEY BEING UNDERTAKEN. GIA TAKES NO RESPONSIBILITY ON THE ACCURACY OR RELIABILITY OF THE DISPLAYED DATA SINCE A VERIFIED SITE SURVEY WAS NOT MADE AVAILABLE PRIOR TO THE GENERATION OF SUCH INFORMATION.

NOTES:
CONSENTED SCHEME SHOWN IN ORANGE

N.B. DO NOT SCALE OFF THIS DRAWING
PROJECT:
ECHO STREET, MANCHESTER

DRAWING NAME:
3D VIEW CONSENTED

DWN BY	SCALE	CHK BY	STATUS	DATE
EP	NTS	SP	*	MAR23
PROJ No.	REL No.	IS No.	DWG No.	REV No.
0298	06	01	02	



SOURCES OF INFORMATION

IR09-210817-Sheppard Robson


ALL INFORMATION DISPLAYED IS SUBJECT TO A COMPLETE VERIFIABLE SITE SURVEY BEING UNDERTAKEN. GIA TAKES NO RESPONSIBILITY ON THE ACCURACY OR RELIABILITY OF THE DISPLAYED DATA SINCE A VERIFIED SITE SURVEY WAS NOT MADE AVAILABLE PRIOR TO THE GENERATION OF SUCH INFORMATION.

NOTES:
CONSENTED SCHEME SHOWN IN ORANGE

N.B. DO NOT SCALE OFF THIS DRAWING
PROJECT:
ECHO STREET, MANCHESTER

DRAWING NAME:
3D VIEW CONSENTED

DWN BY	SCALE	CHK BY	STATUS	DATE
EP	NTS	SP	*	MAR23
PROJ No.	REL No.	IS No.	DWG No.	REV No.
0298	06	01	03	

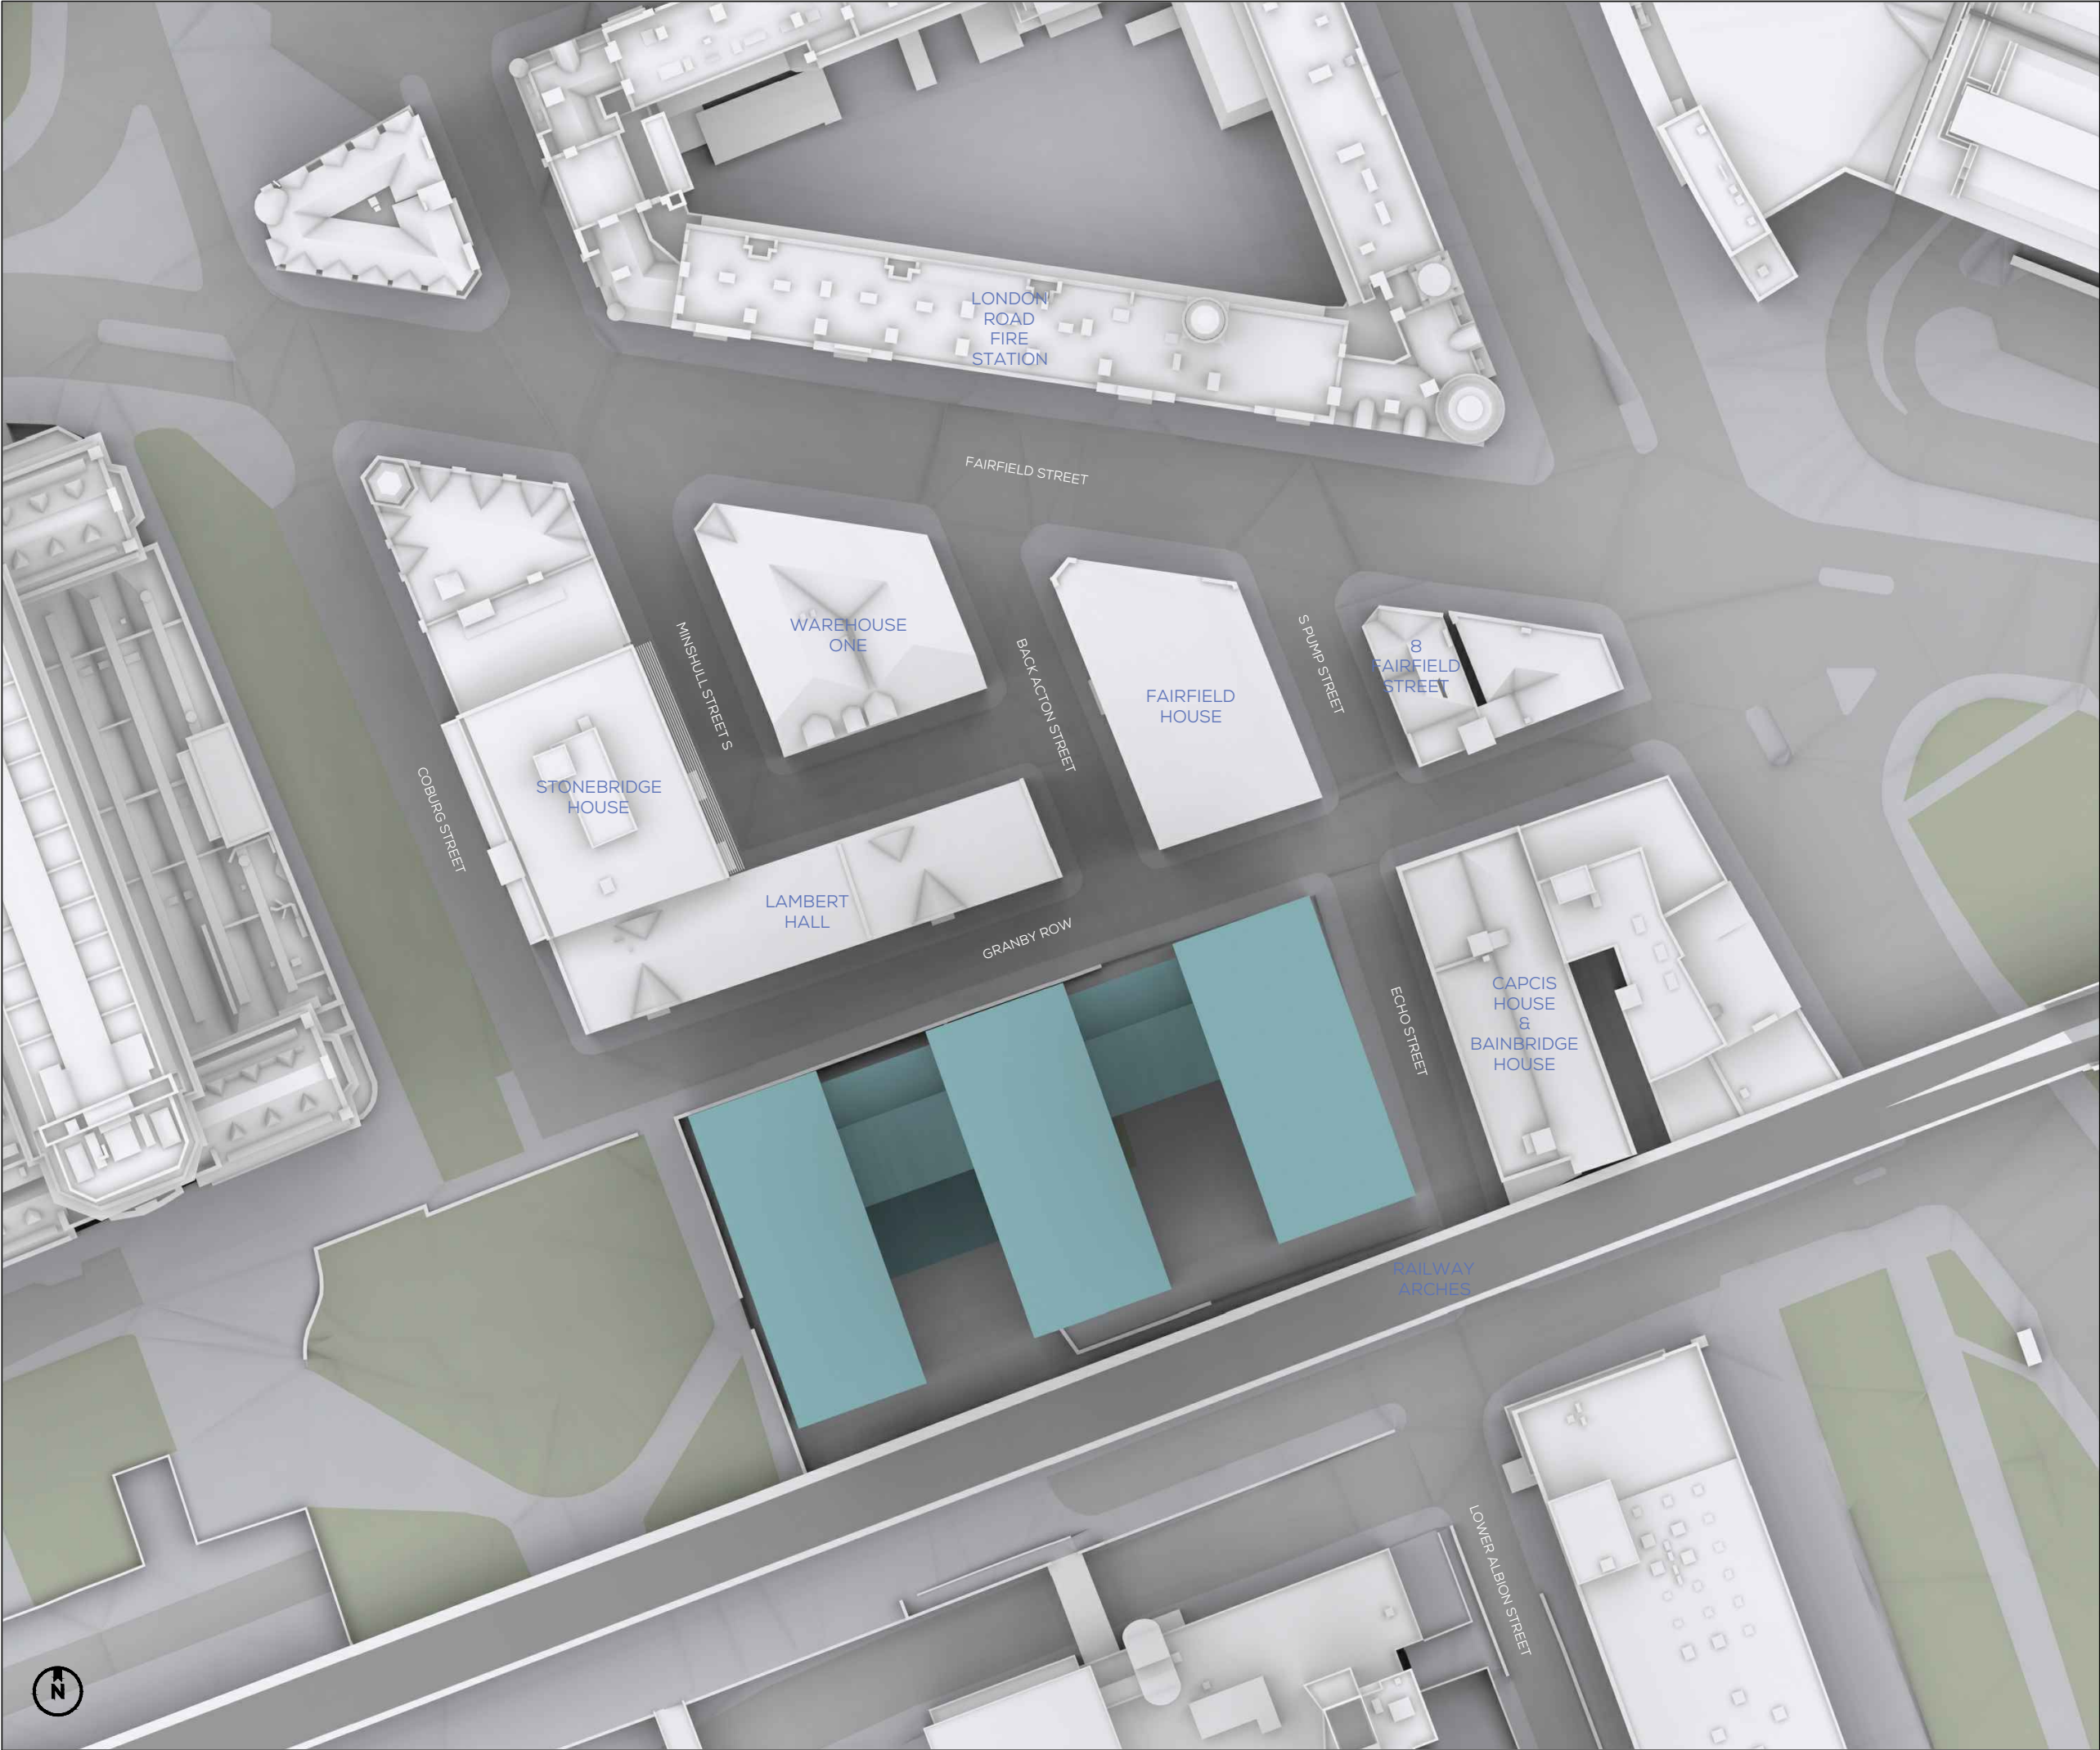

SOURCES OF INFORMATION

IR15-20230306-Sheppard Robson

ALL INFORMATION DISPLAYED IS SUBJECT TO A COMPLETE VERIFIABLE SITE SURVEY BEING UNDERTAKEN. GIA TAKES NO RESPONSIBILITY ON THE ACCURACY OR RELIABILITY OF THE DISPLAYED DATA SINCE A VERIFIED SITE SURVEY WAS NOT MADE AVAILABLE PRIOR TO THE GENERATION OF SUCH INFORMATION.

NOTES:
PROPOSED SCHEME SHOWN IN TEAL

N.B. DO NOT SCALE OFF THIS DRAWING
PROJECT:
ECHO STREET, MANCHESTER

DRAWING NAME:
PLAN VIEW PROPOSED

DWN BY	SCALE	CHK BY	STATUS	DATE
EP	NTS	SP	*	MAR23
PROJ No.	REL No.	IS No.	DWG No.	REV No.
0298	06	01	04	

gia
2 Commercial St.
Manchester
M15 4RQ
t 0161 672 5101
mail@gia.uk.com
www.gia.uk.com

MANCHESTER • LONDON



SOURCES OF INFORMATION

IR15-20230306-Sheppard Robson


ALL INFORMATION DISPLAYED IS SUBJECT TO A COMPLETE VERIFIABLE SITE SURVEY BEING UNDERTAKEN. GIA TAKES NO RESPONSIBILITY ON THE ACCURACY OR RELIABILITY OF THE DISPLAYED DATA SINCE A VERIFIED SITE SURVEY WAS NOT MADE AVAILABLE PRIOR TO THE GENERATION OF SUCH INFORMATION.

NOTES:
PROPOSED SCHEME SHOWN IN TEAL

N.B. DO NOT SCALE OFF THIS DRAWING
PROJECT:
ECHO STREET, MANCHESTER

DRAWING NAME:
3D VIEW PROPOSED

DWN BY	SCALE	CHK BY	STATUS	DATE
EP	NTS	SP	*	MAR23
PROJ No.	REL No.	IS No.	DWG No.	REV No.
0298	06	01	05	

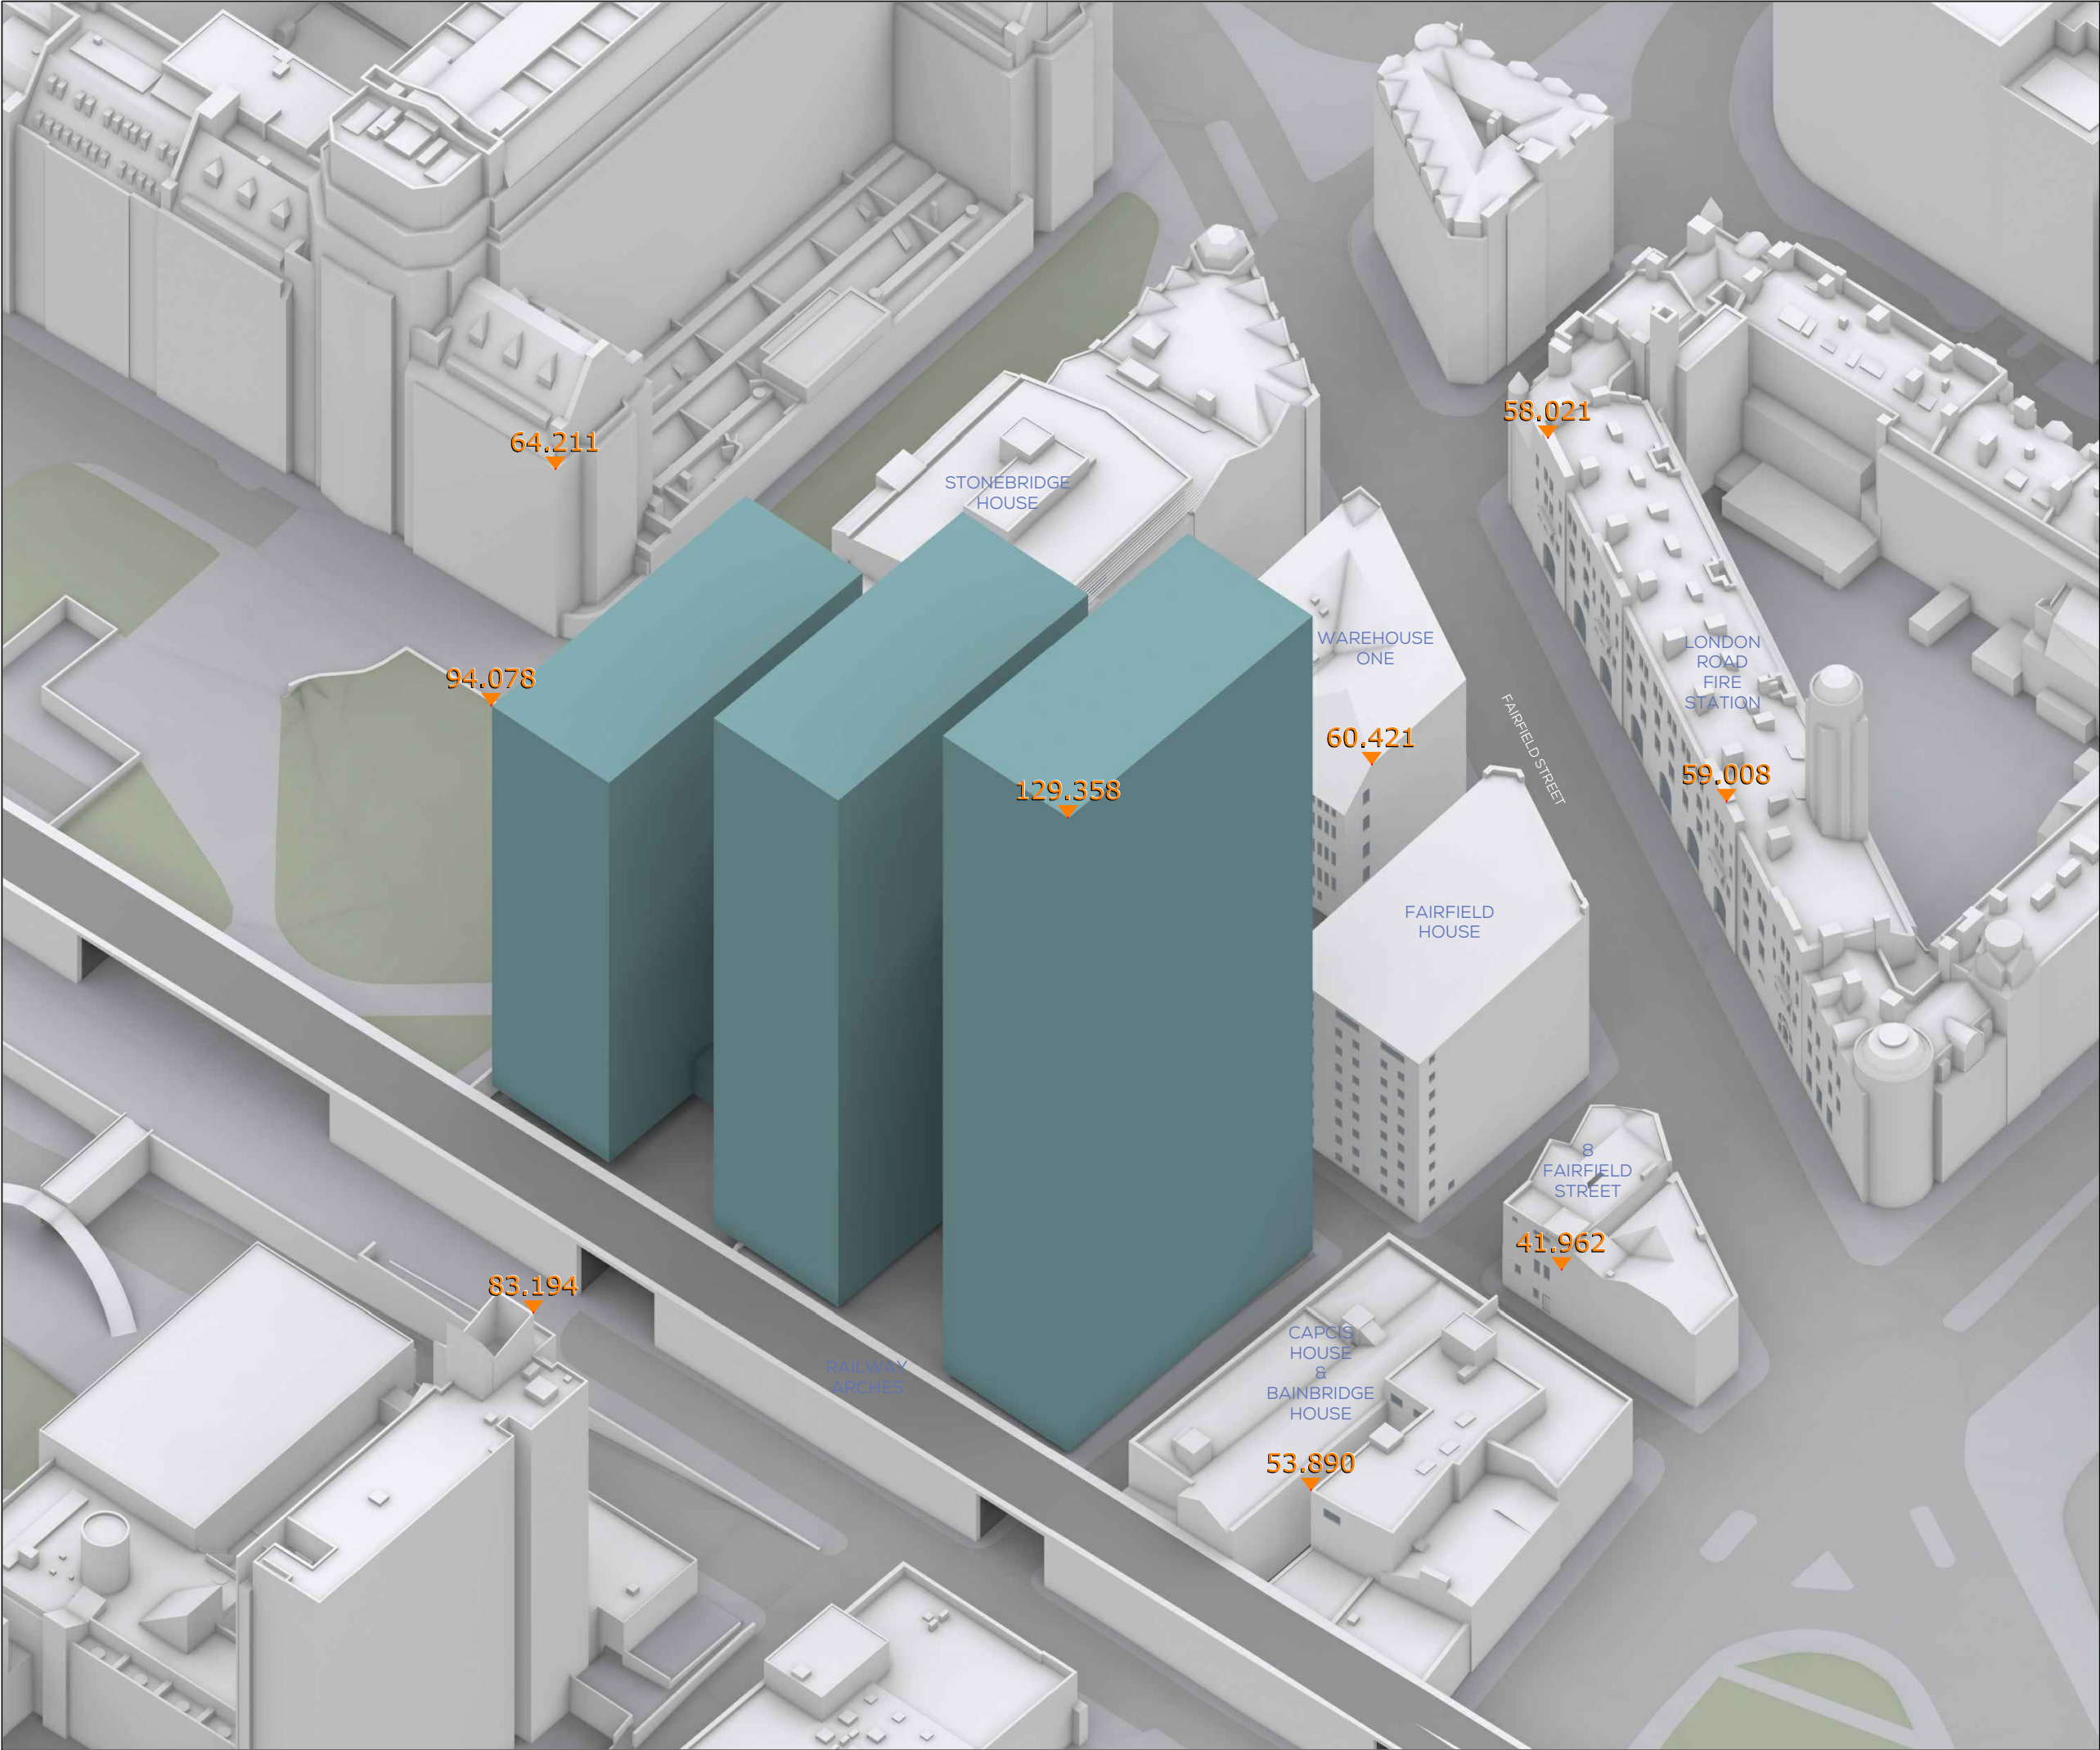

SOURCES OF INFORMATION

IR15-20230306-Sheppard Robson

ALL INFORMATION DISPLAYED IS SUBJECT TO A COMPLETE VERIFIABLE SITE SURVEY BEING UNDERTAKEN. GIA TAKES NO RESPONSIBILITY ON THE ACCURACY OR RELIABILITY OF THE DISPLAYED DATA SINCE A VERIFIED SITE SURVEY WAS NOT MADE AVAILABLE PRIOR TO THE GENERATION OF SUCH INFORMATION.

NOTES:
PROPOSED SCHEME SHOWN IN TEAL

N.B. DO NOT SCALE OFF THIS DRAWING
PROJECT:
ECHO STREET, MANCHESTER

DRAWING NAME:
3D VIEW PROPOSED

DWN BY	SCALE	CHK BY	STATUS	DATE
EP	NTS	SP	*	MAR23
PROJ No.	REL No.	IS No.	DWG No.	REV No.
0298	06	01	06	