


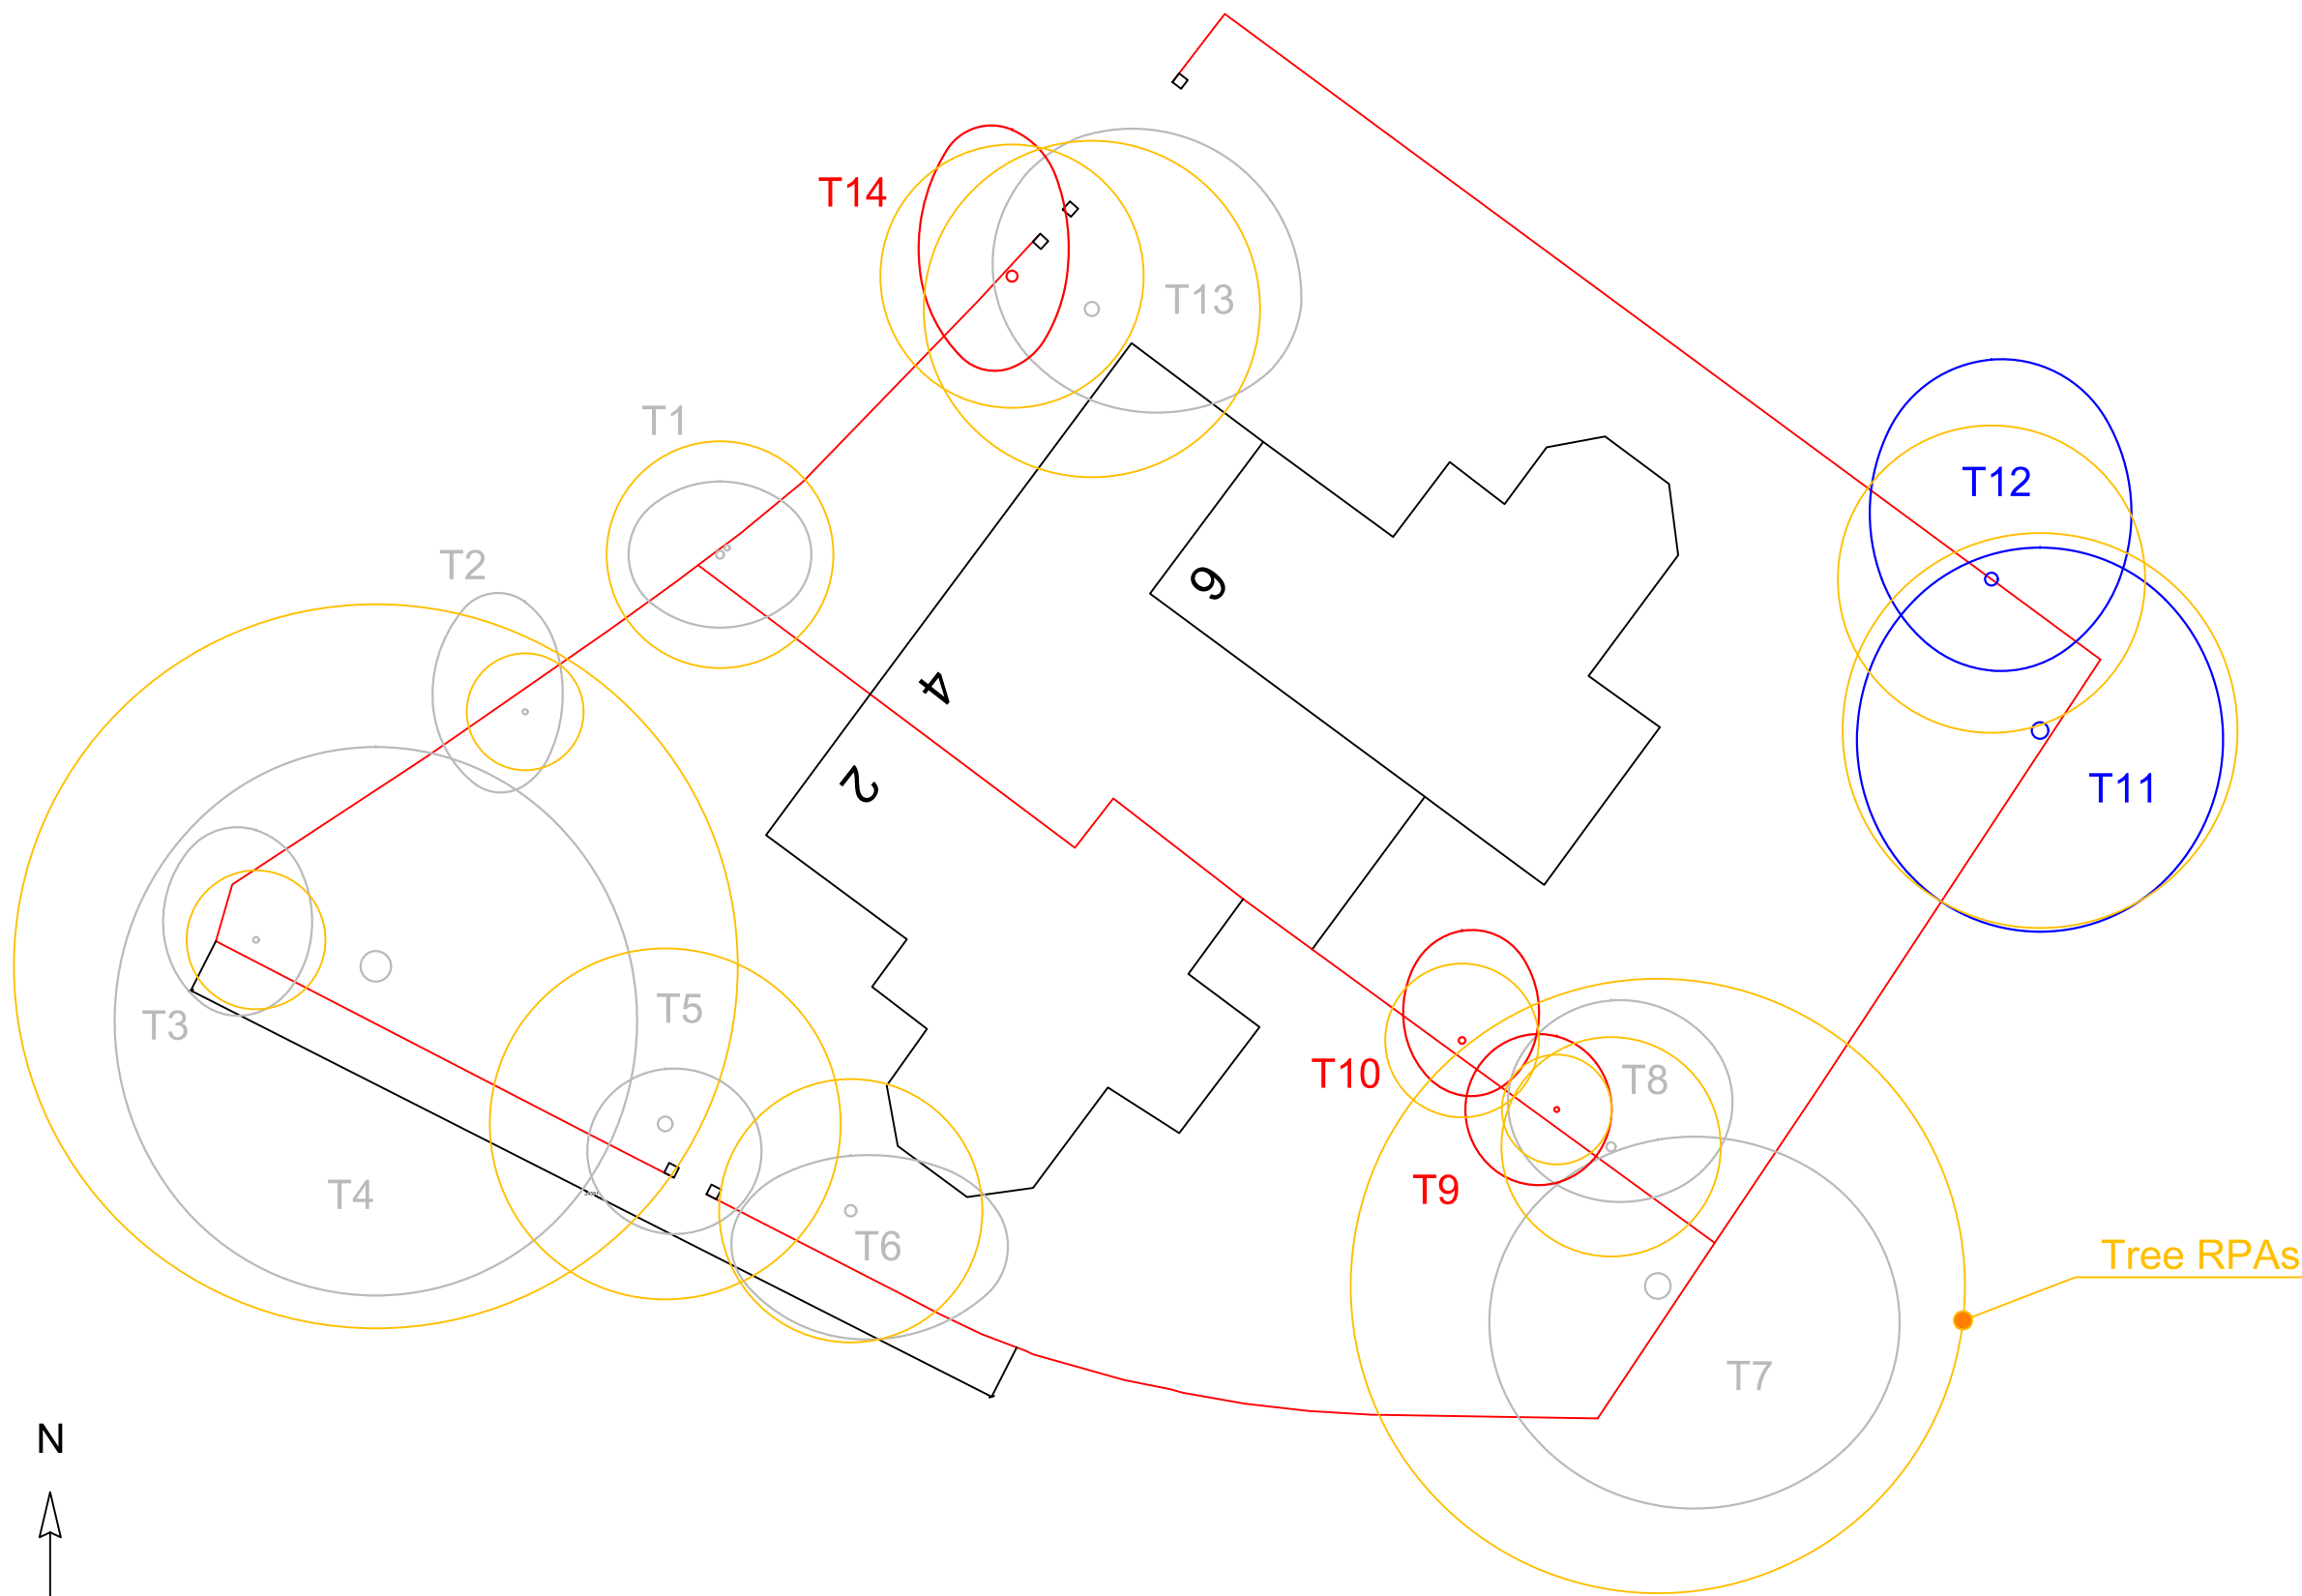

	Category A Tree Trees of high quality with an estimated remaining life expectancy of at least 40 years
	Category B Tree Trees of moderate quality with an estimated remaining life expectancy of at least 20 years
	Category C Tree Trees of low quality with an estimated remaining life expectancy of at least 10 years, or young trees with a stem diameter below 150mm
	Category U Tree Trees in such a condition that they cannot realistically be retained as living trees in the context of the current land use for longer than 10 years
	RPA Calculated root protection area (RPA) , depicted as a measured radius around a tree that should remain undisturbed during demolition and construction activity, a construction exclusion zone (CEZ)
	CEZ Protective fencing location
Client: Andrew Kordas	
Project: 2 - 4 - 6 Delaunays Road, Crumpsall, Manchester M8 4QS	
Dwg No: RTS/26072023/ TCP 001	
Date: 26/07/2023	
Scale: 1:200	Size: A3
Rowbottom's Tree Services Ltd Cheddleton Lodge, West Road, Prestwich, Manchester, M25 3FB Tel: 07778 277200 www.rowbottoms.co.uk email: bill@rowbottoms-tree-services.co.uk	