
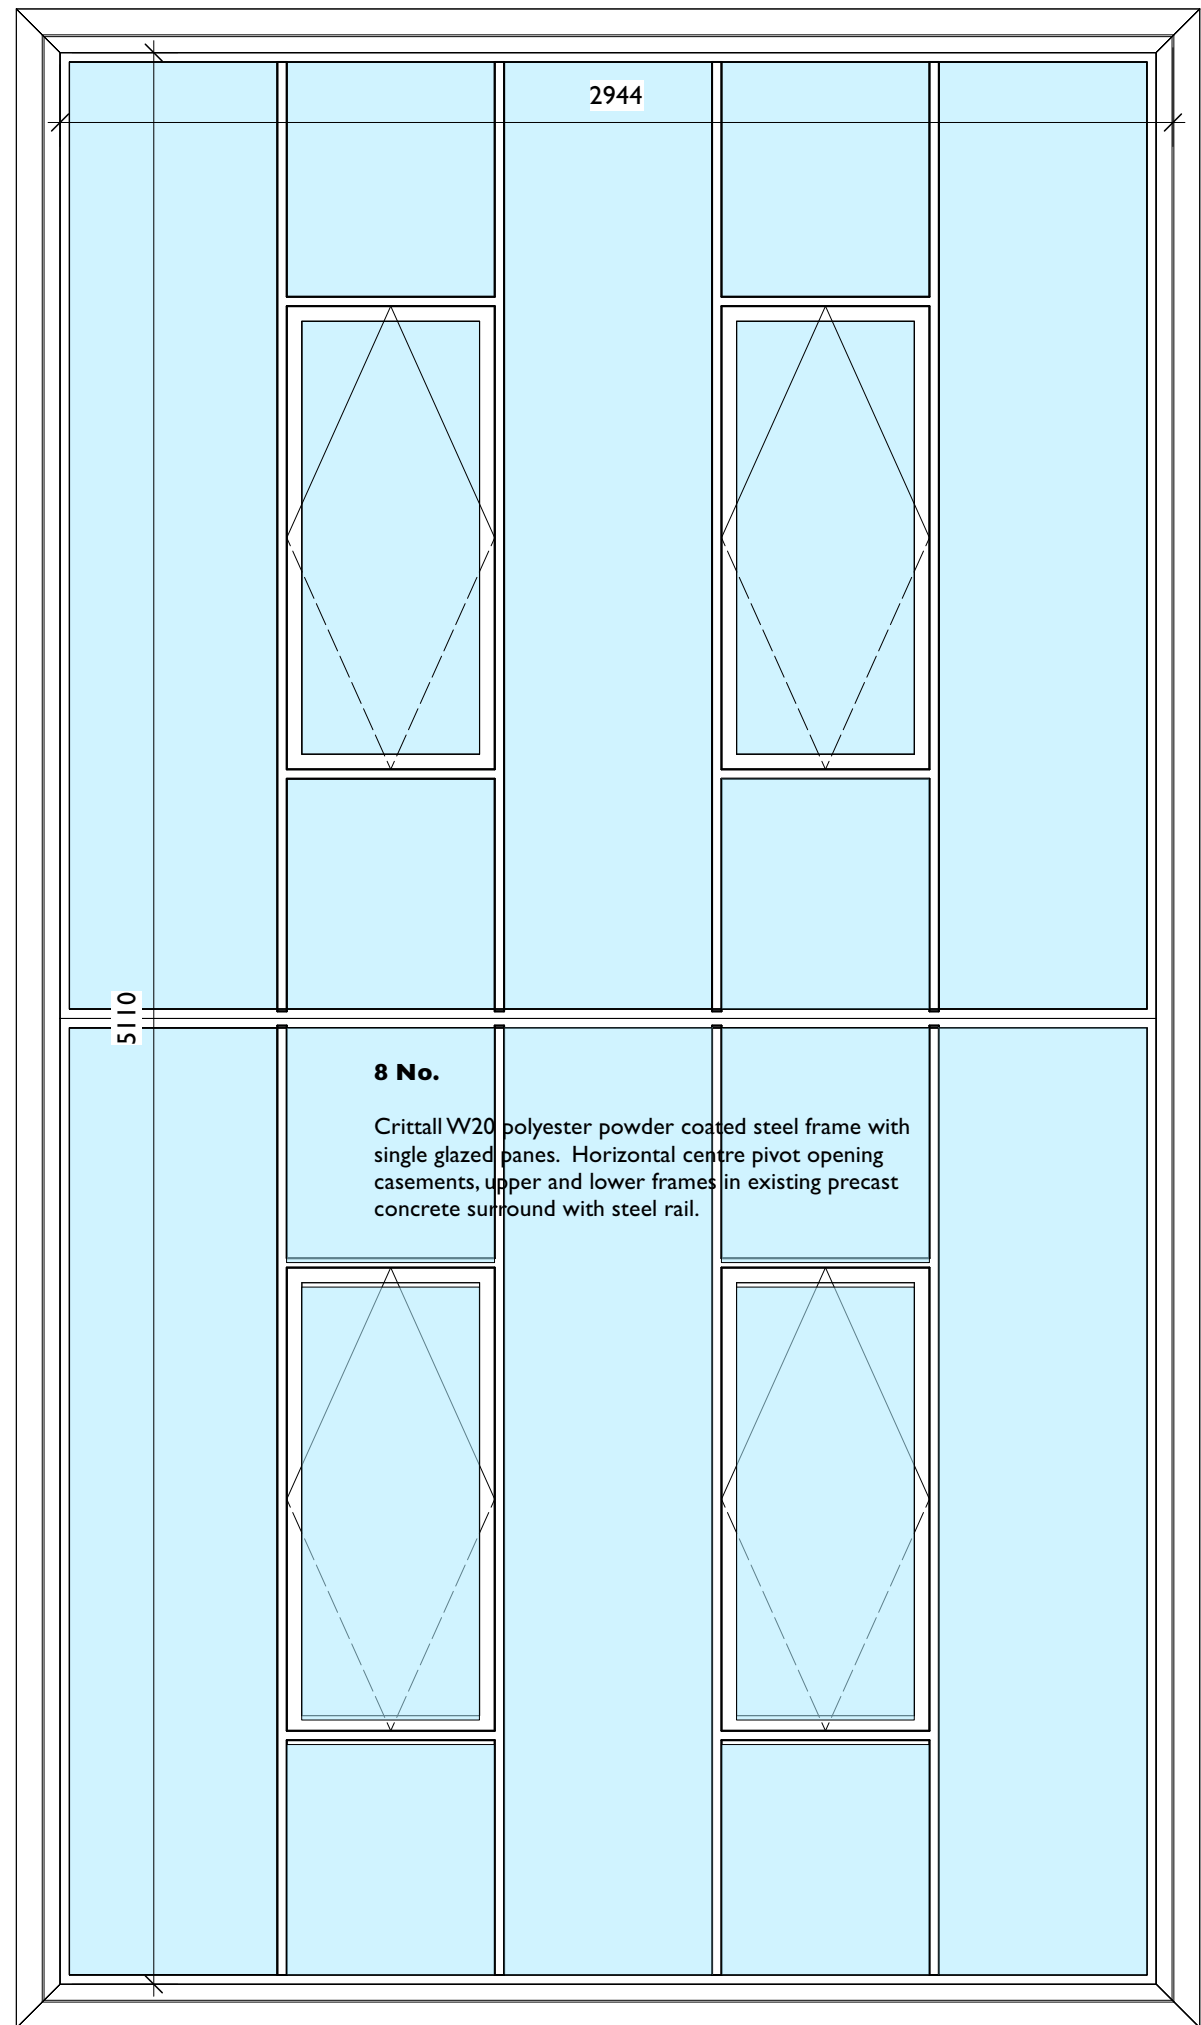
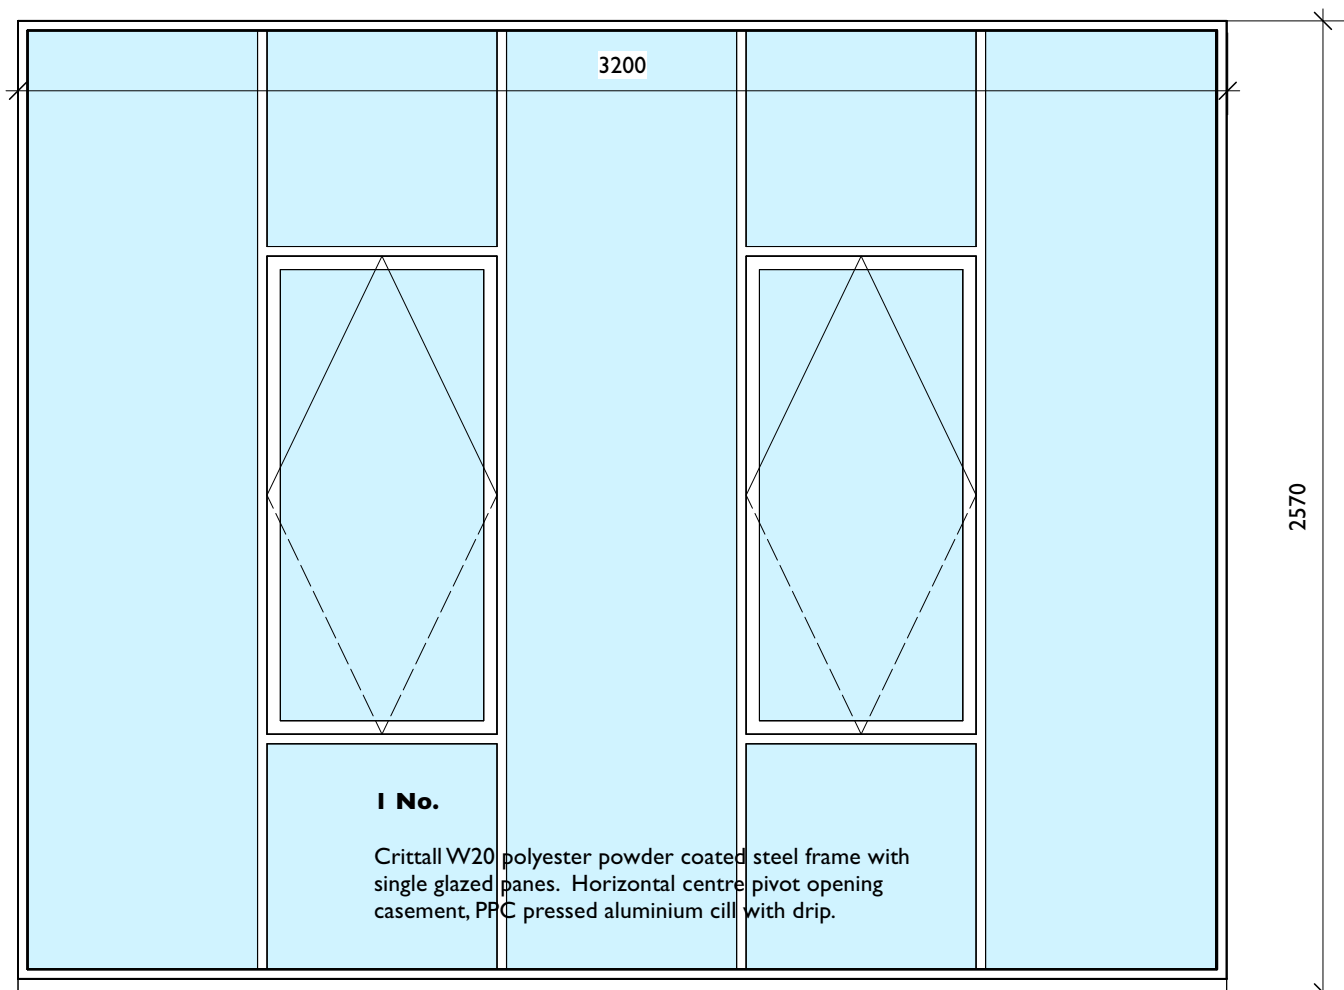


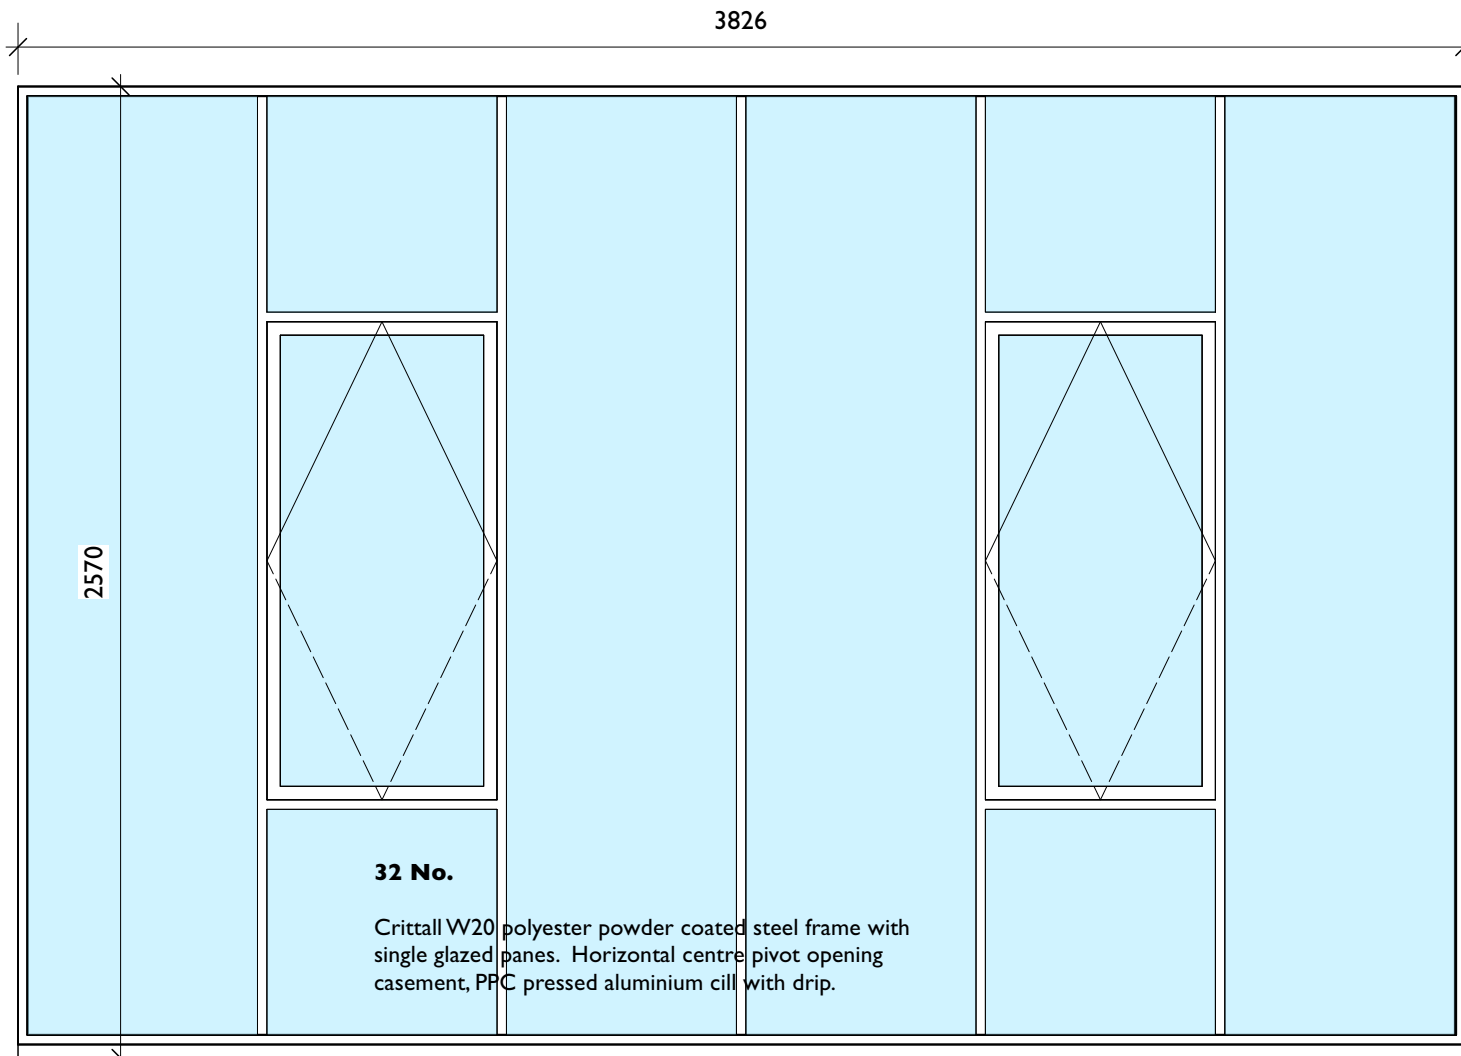

1

Proposed Replacement Windows

Scale: 1:20

0

1

2

3 M

COPYRIGHT OF ATELIER MB LTD
DO NOT SCALE FROM THIS DRAWING
DIMENSIONS TO BE CHECKED ON SITE

Note
Dimensions are indicative sizes. All dimensions to be checked on site prior to manufacture

Read in conjunction with the ironmongery schedule.

Glazing Key

- single glazed Georgian wired glass
- D 28mm insulating panes with argon fill and soft low-e coating
- T 28mm insulating toughened panes with argon fill and soft low-e coating
- TL 28mm insulating toughened inner and laminated outer pane with argon fill and soft low-e coating
- TFR Toughened 30 minute fire resistant glass

Rev	Note	DRN	CHK

Wythenshaw Bus Garage and Car Park

Proposed Replacement Windows

scheme	1950
dwg no.	PI(700)
revision	
scale	1:20 @ A3
date first drawn	Jan 22
drawn	PL

SK sketch E existing P proposed T tender C construction FI final issue

www.ateliermb.co.uk
t 0161 236 0051
e architect@ateliermb.co.uk