
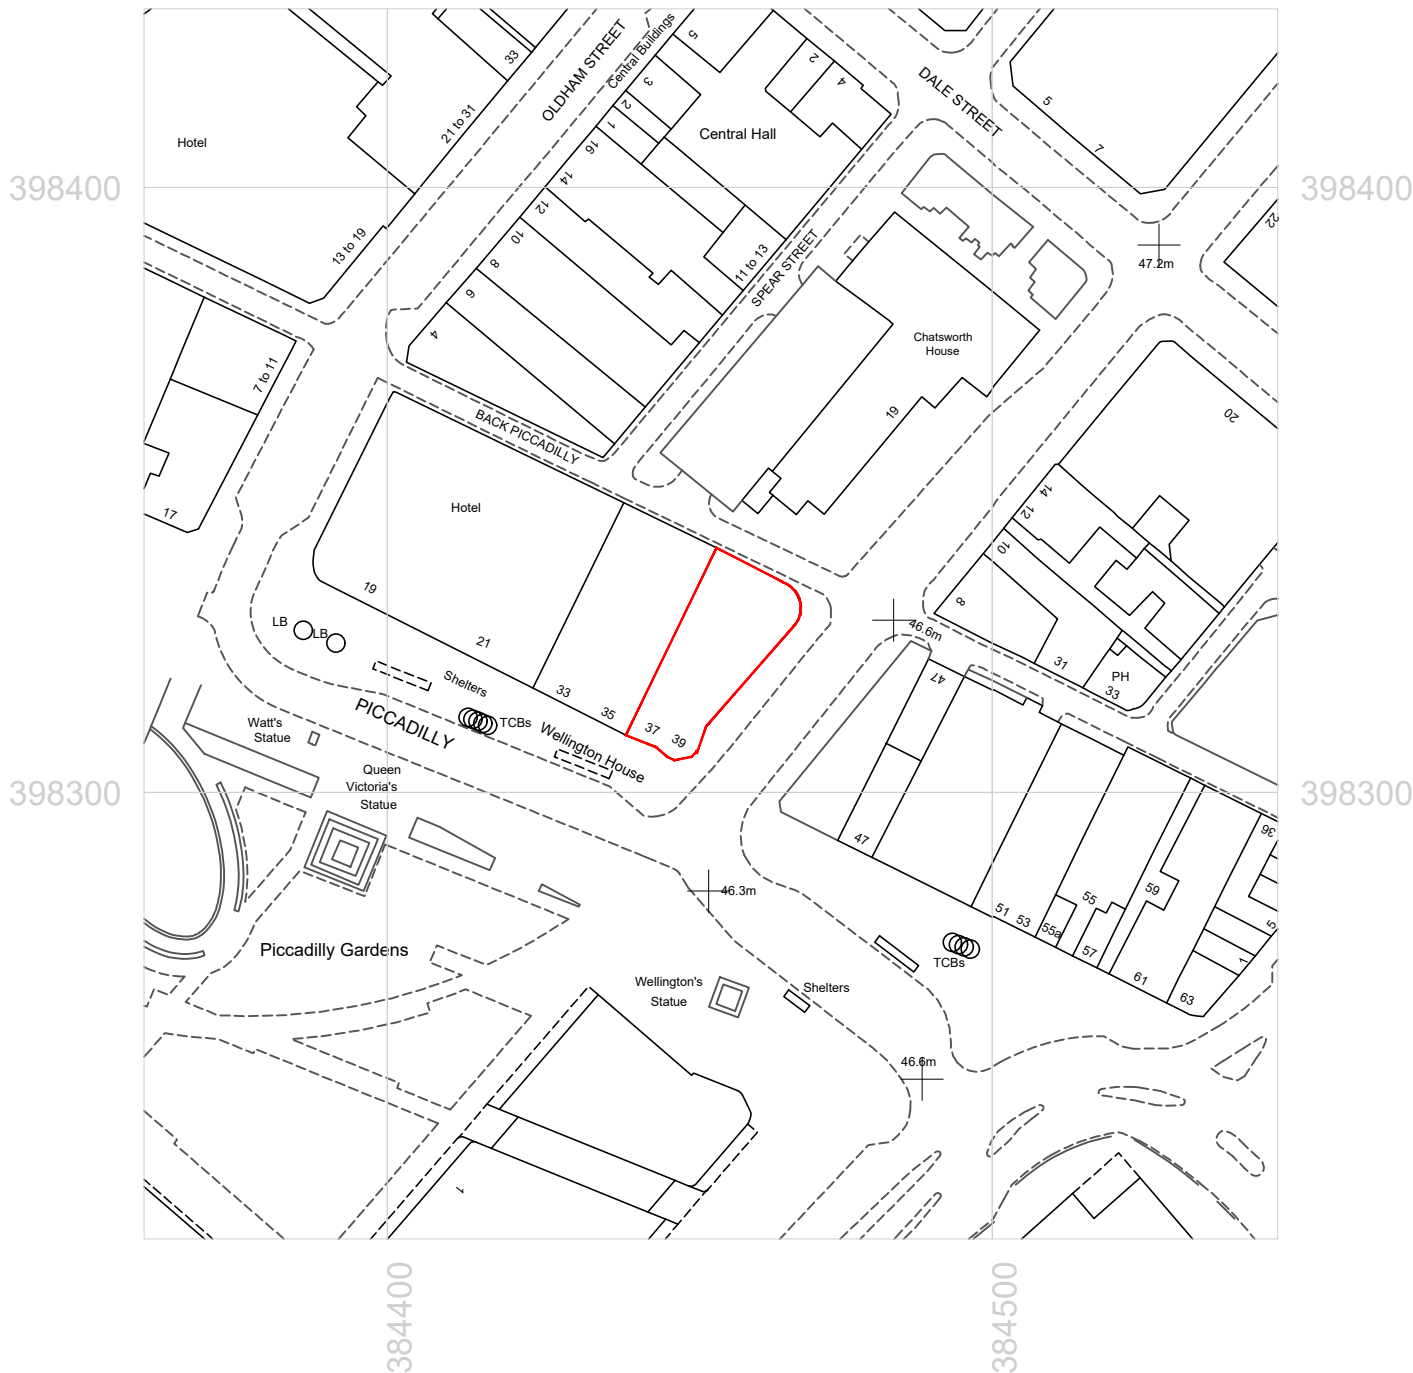
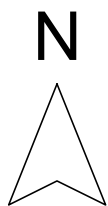


Metres

Production Date: 06 June 2023
 Top Left: 384359.801 398429.566 Bottom Right: 384547.174 398226.209
 © Crown copyright and database rights 2023 Ordnance Survey OS100035409.
 Reproduction in whole or in part is prohibited without the permission of Ordnance Survey

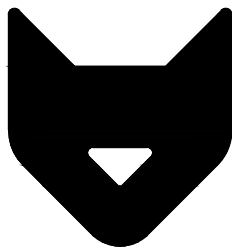

Client Contract WELLINGTON HOUSE 39 PICCADILLY MANCHESTER Drawing SITE LOCATION PLAN	Drawing No BCC-WH-D09-001 Revision Date JUNE '23 Scales 1:1250@A4 Drawn CAB Checked	
--	--	---