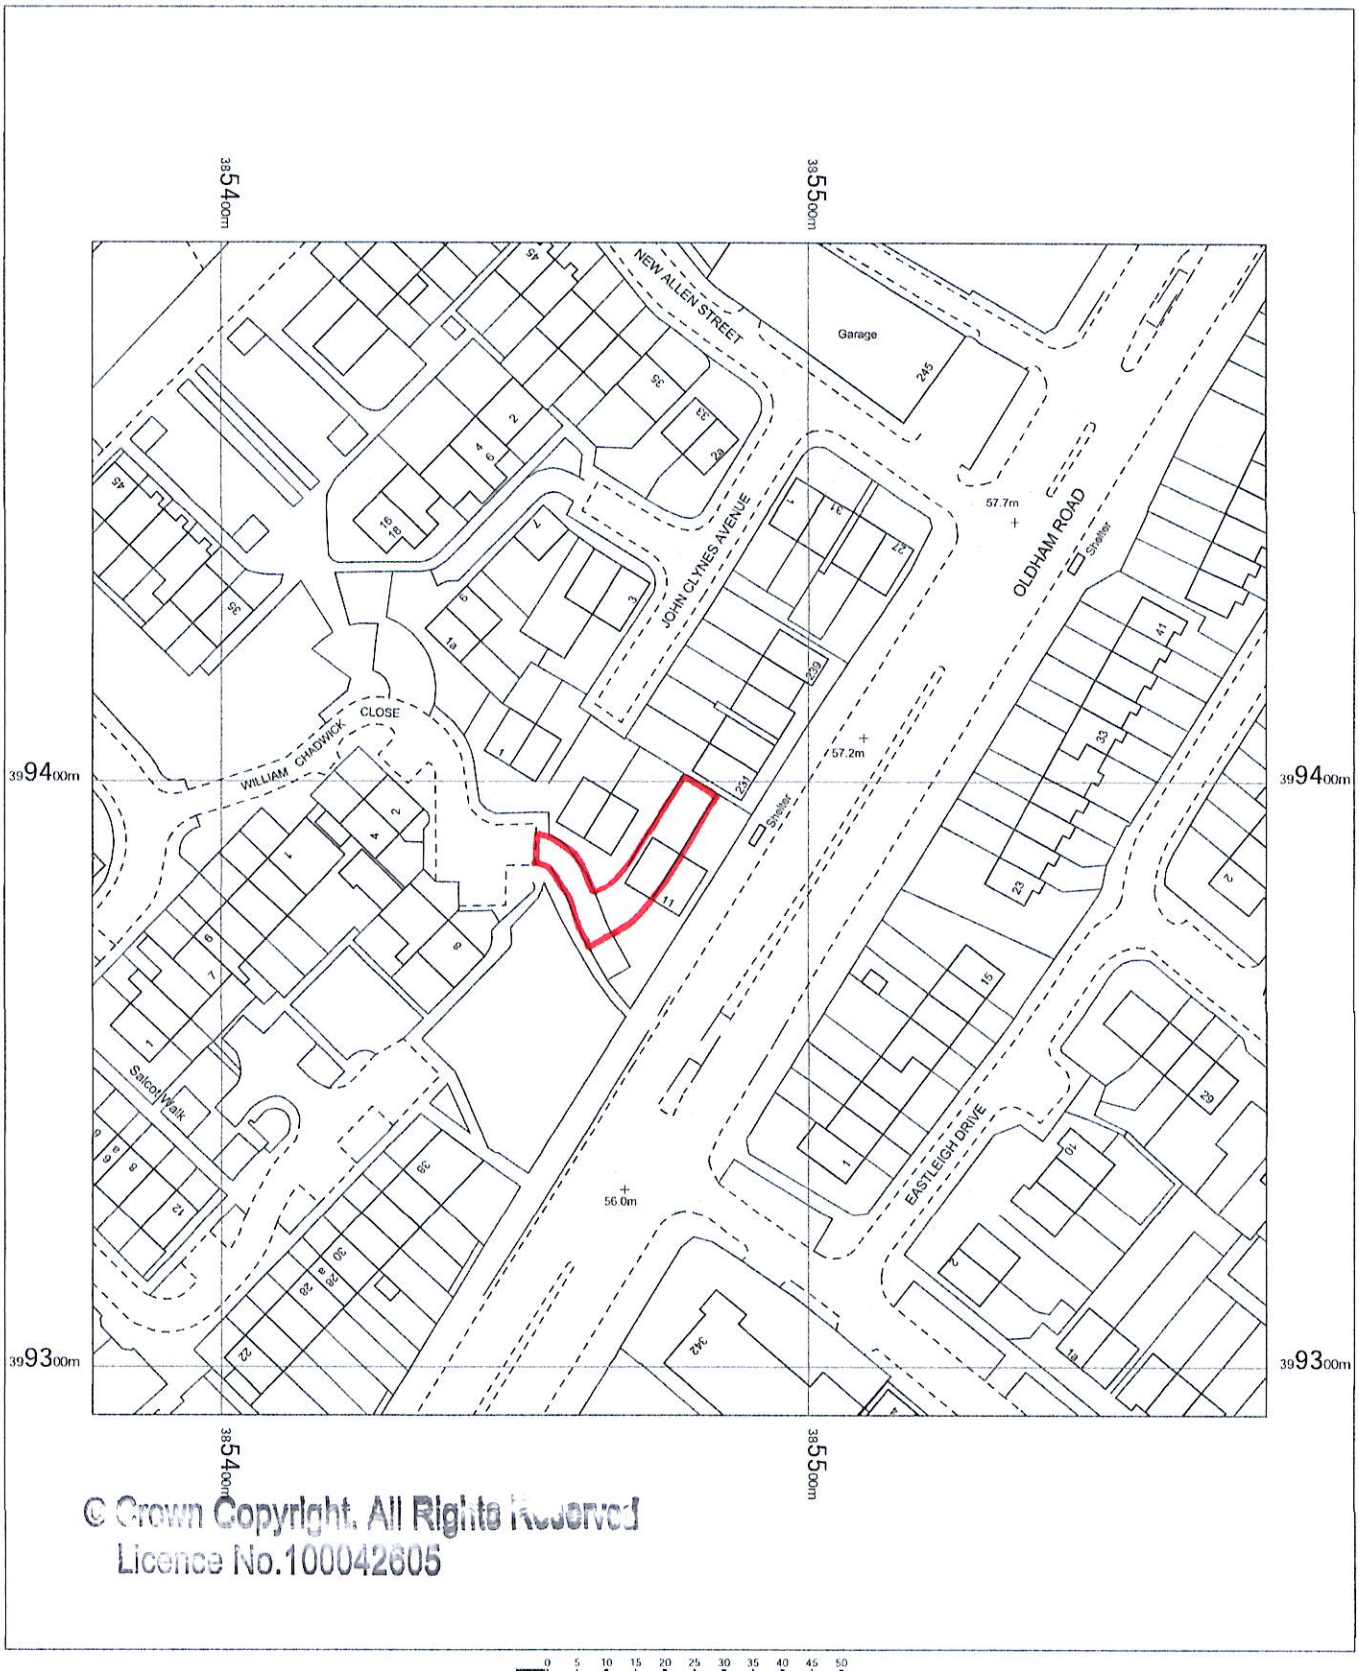


© Crown Copyright. All Rights Reserved
Licence No.100042605

9 William Chadwick Close
Manchester
M40 7PG

OS MasterMap 1250/2500/10000 scale
Thursday, August 31, 2023, ID: MDP-01123056
www.malcolmhughes.co.uk

1:1250 scale print at A4, Centre: 385478 E, 399392 N

©Crown Copyright Ordnance Survey. Licence no. 100019980

N

MALCOLM HUGHES
CHARTERED LAND SURVEYORS