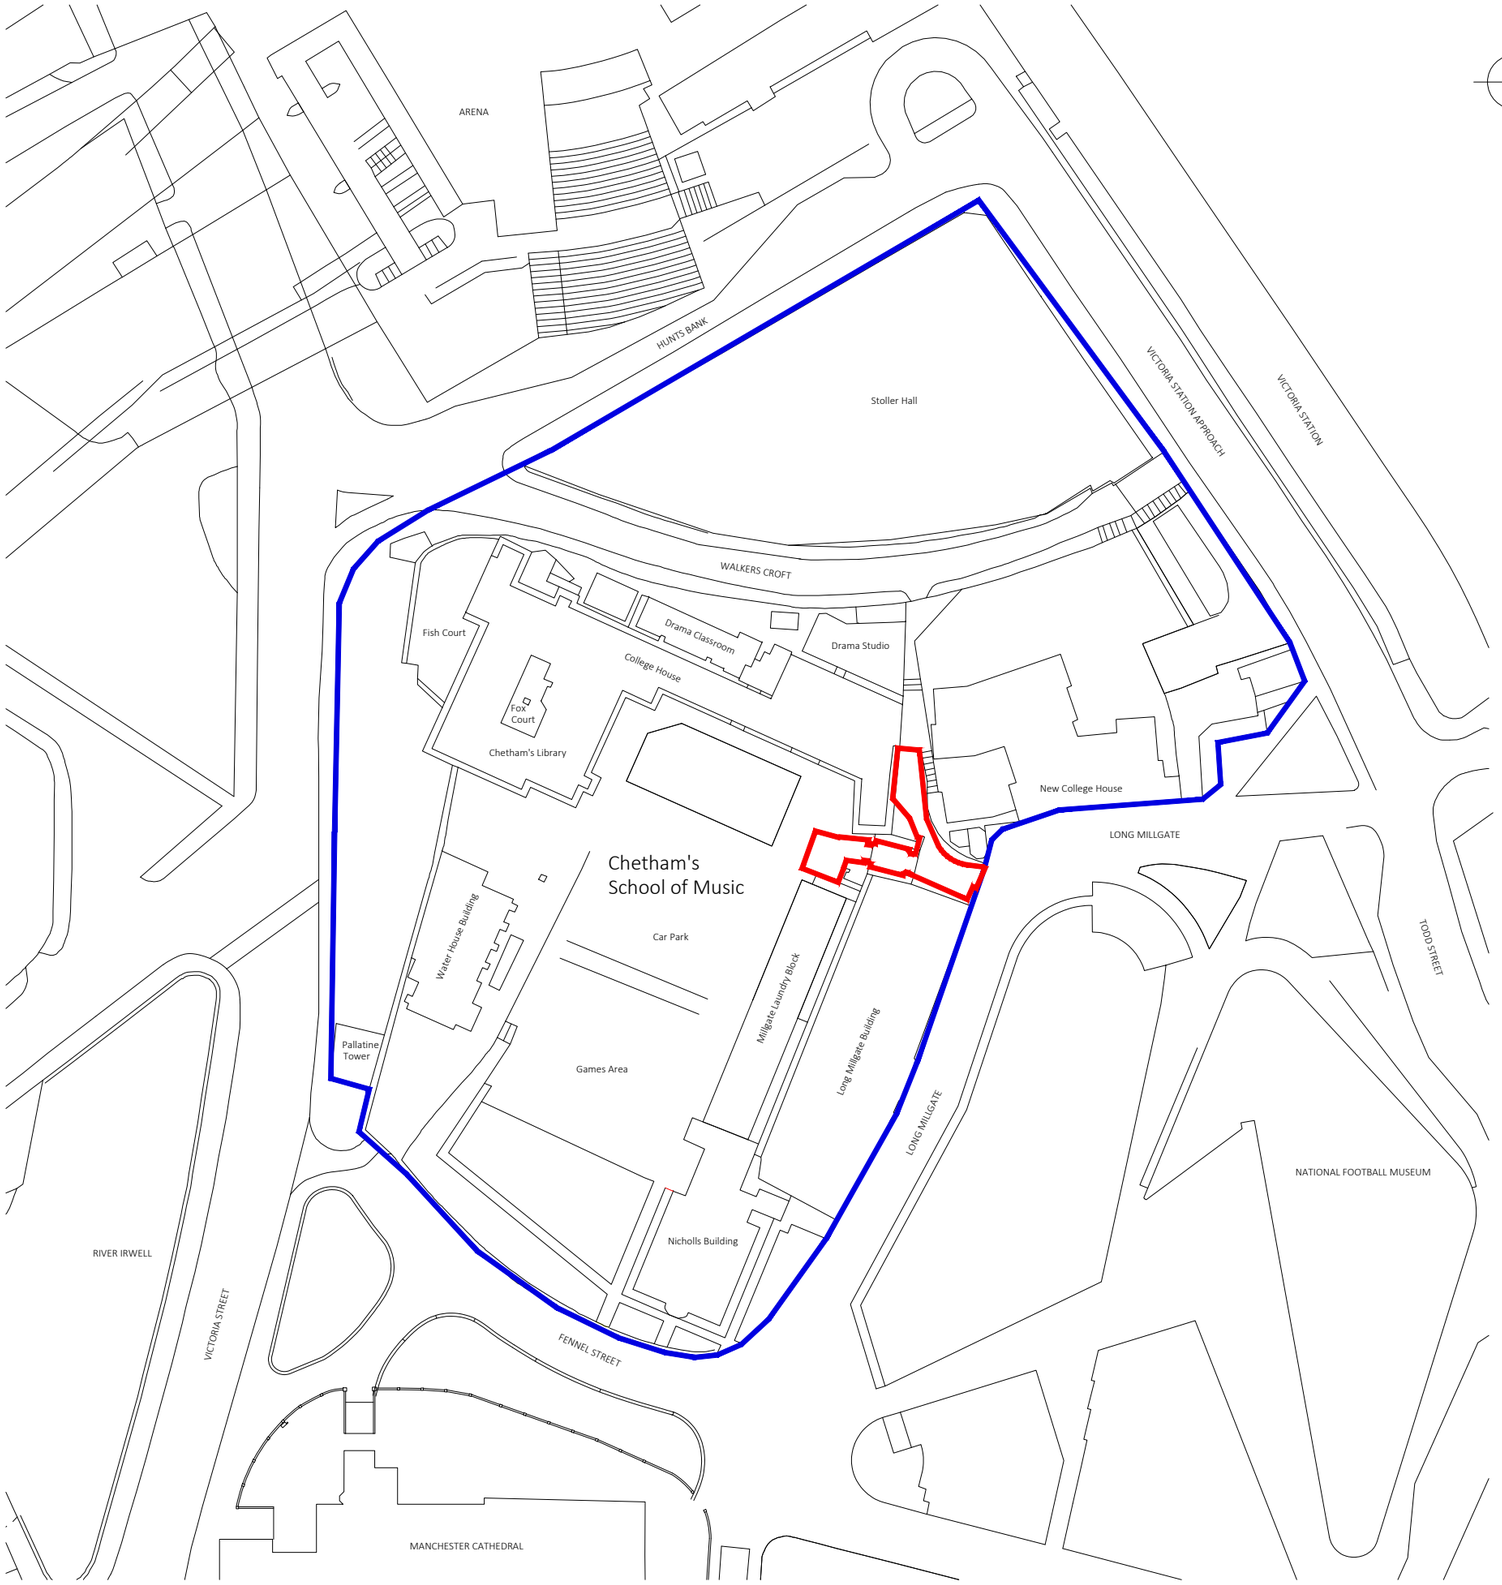

Note:
Do not scale from this drawing.
Dimensions are to be checked on site.
If in doubt please ask.

Key:

Client Ownership

Application Boundary

Rev	Date/Intls	Details
-	-/-/- Initials	-

© The moral rights of the author are hereby asserted.
This drawing and design is the sole property of Buttress Ltd and must not be reproduced without permission.
Buttress Ltd is Registered in England and Wales: 53635573

Buttress

41 Bengal St
Manchester
M4 6AF

T 0161 236 3303
E contact@buttress.net
W www.buttress.net

Project Title	CSM - Gatehouse
Client	Chetham's School of Music
Location	Manchester
Drawing Title	Location Plan As Existing

Date	04/07/23	**Scale**	1:1000
Checked	EK	**Orig Paper Size**	A3

Status **PLANNING**

Project:	Origin:	Zone:	Level:	Type:	Disc:	Number:	Rev:
9428-	BA -	ZZ -	GF -	DR -	A -	(01)011 -	-