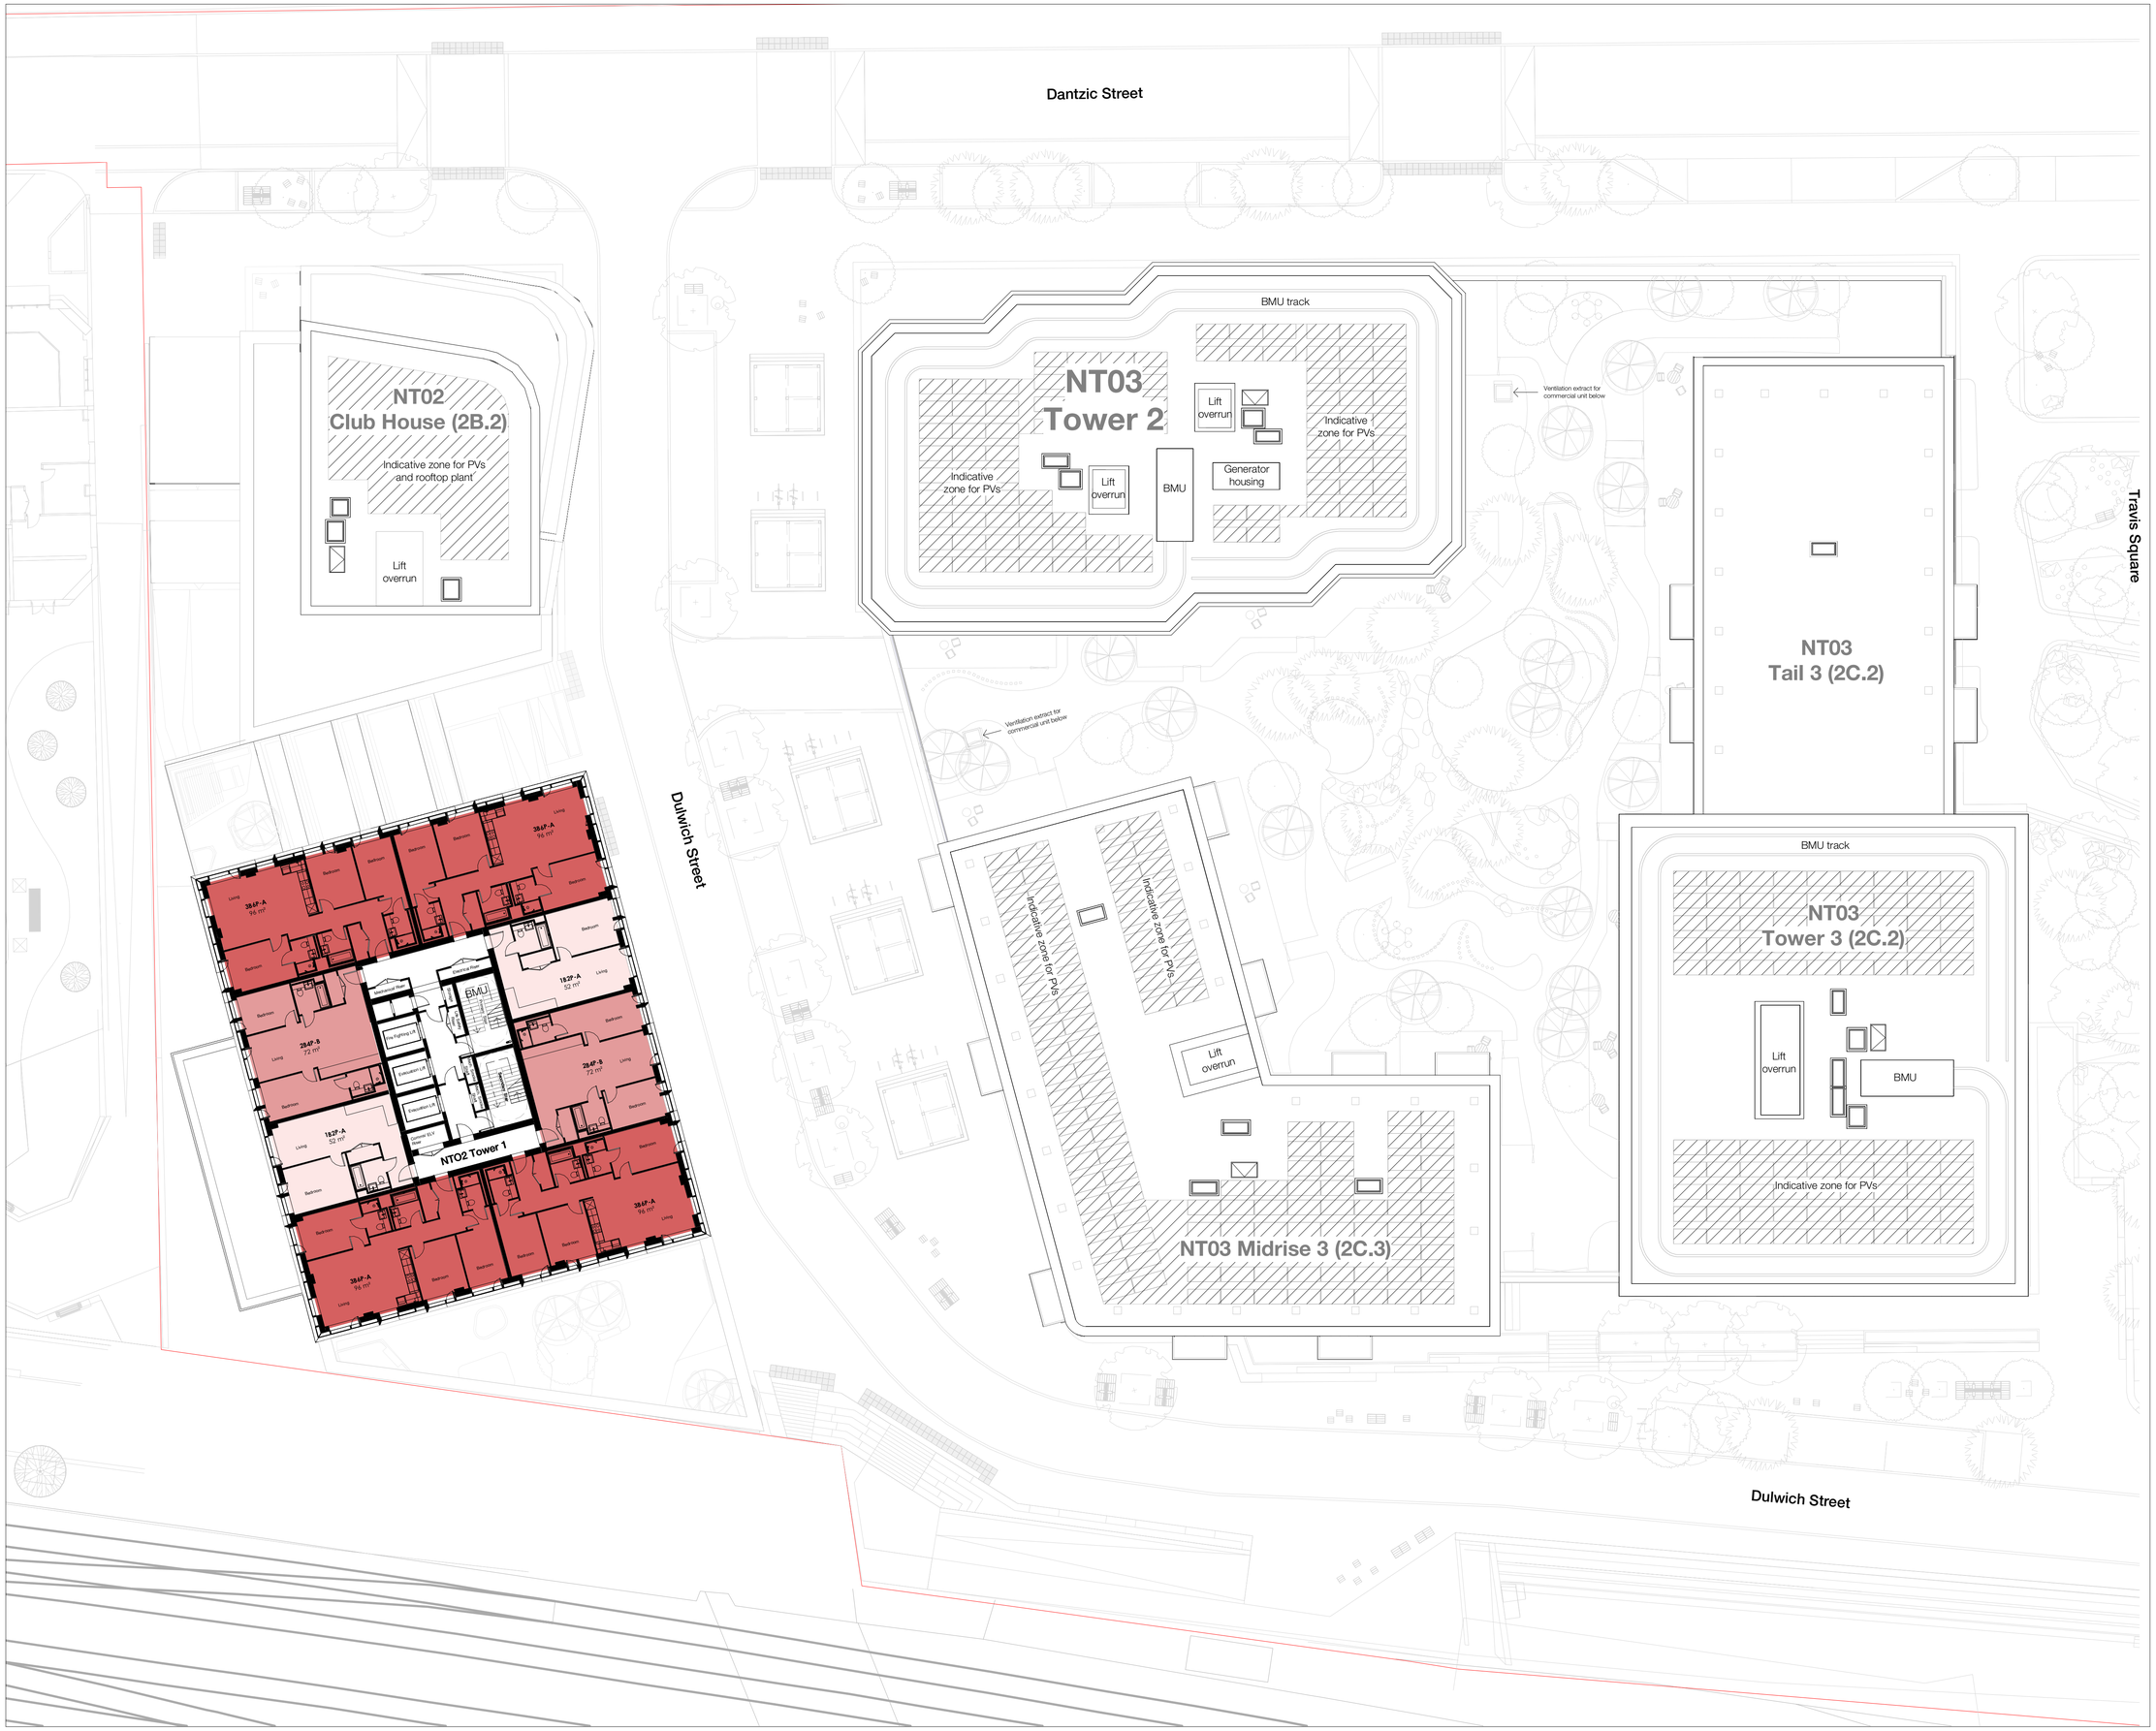

Copyright Hawkins\Brown Architects
No implied licence exists. This drawing should not be used to calculate areas for the purposes of valuation. Do not scale this drawing. All dimensions to be checked on the site by the contractor and such dimensions to be their responsibility. All work must comply with relevant British Standards and Building Regulations requirements. Drawing errors and omissions to be reported to the architect. To be read in conjunction with Architect's specification and other consultant information.

Rev	Description	Date
P01	Issued for Planning	17.03.23
P02	Issued for Planning	31.03.23
P03	Issued for Planning	12.04.23
P04	Issued for Planning	18.04.23
P05	Refuse chutes omitted	11.07.23

Key:

- Application Boundary
- 1B-1P-1S
- 1B-2P-1S
- 2B-3P-1S
- 2B-4P-1S
- 3B-4P-2S
- 3B-4B-2S
- 3B-5P-1S
- 3B-5P-2S
- 3B-6P-1S
- 3B-6P-2S
- Amenity
- Commercial
- Cycles
- Lobby
- MEP
- Parking
- Waste

26-28 Hilton Street
Manchester M1 2EH
mail@hawkinsbrown.com
hawkinsbrown.com
Hawkins\Brown

Project
Red Bank NT02/03
Dantzic Street
Manchester
M4 4HF

Drawing
Proposed Level 31-32 Floor Plan

Scale @ A1	Date
1 : 200	March 2023

Drawn By	Checked By
HECW	JT

Job Number	Status	Purpose of Issue
210263	S2	Issued for Information

Drawing No.	Rev
RDB-HBA-2X-31-DR-AR-080131	P05