


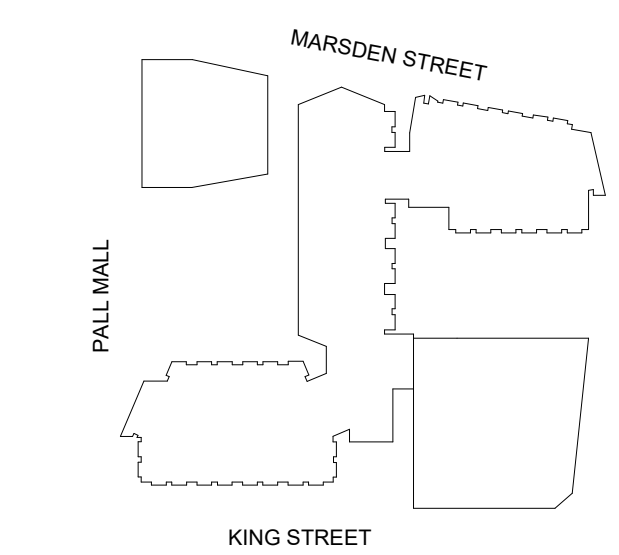

CLIENT

Bruntwood Works

bruntwood
Works

ID:SR
SHEPPARD ROBSON

27th Floor City Tower Piccadilly Plaza Manchester M1 4BT
T: +44 (0)161 233 8900 E: enquiries@sheppardrobson.com

PROJECT

PROJECT

Pall Mall Court

Full Man Court

SCALE 1:100	DATE 13.01.2022	ORIGINATOR SM	CHECKED EG	AUTHORISED ML
-------------	-----------------	---------------	------------	---------------

Access Floors

- Level 05 Plan

STATUS	PURPOSE FOR ISSUE
--------	-------------------

63 For Review and Comment

33 For Review and Comment 6911

DRAWING NO. _____ REV. _____

6911 -IDSR-XX-05-DR-1-33205 P03

[illegible]