
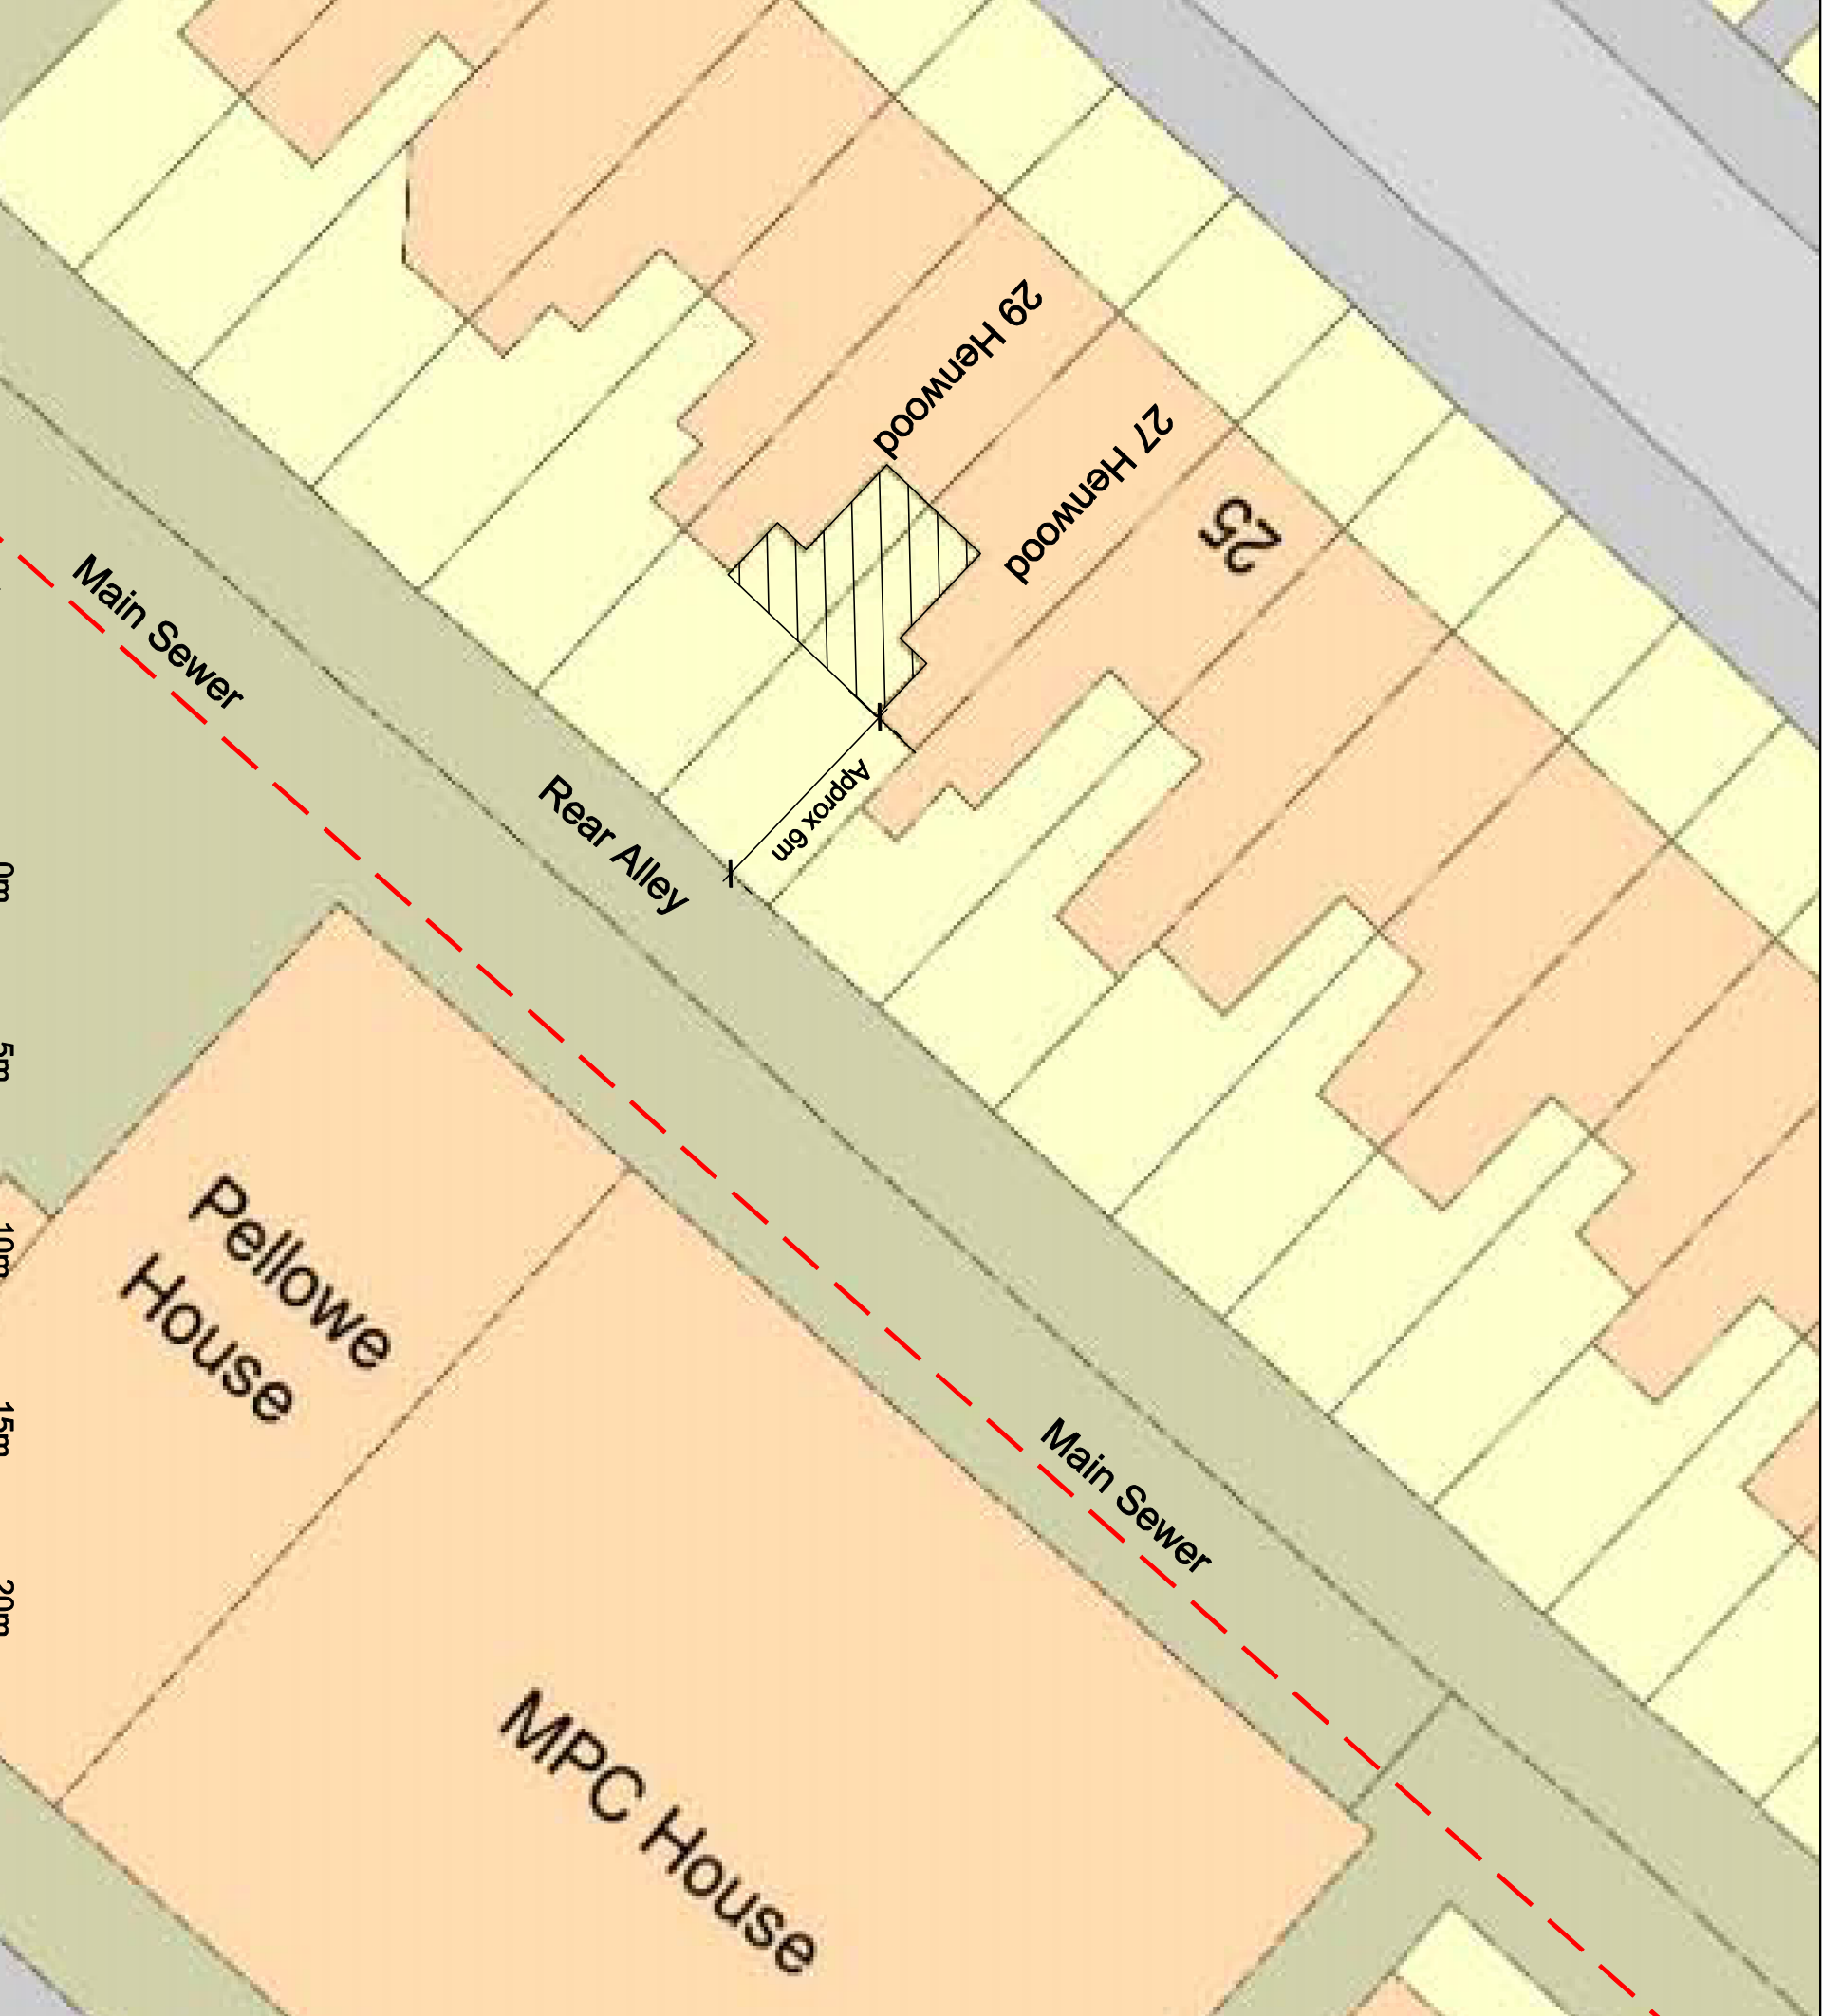
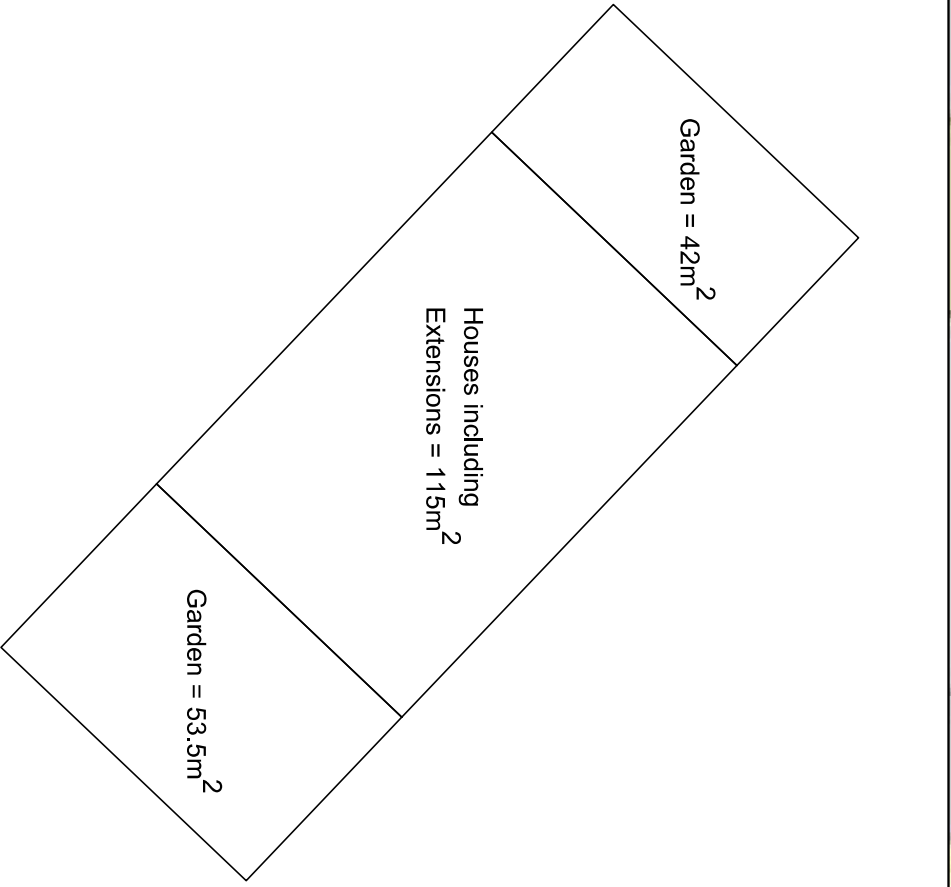


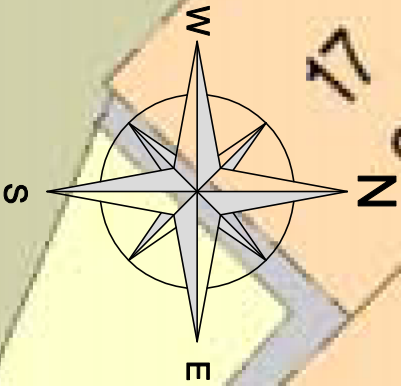

Surveying, Architectural Solutions		Project		Drawing Title		Scale: 1:200		rev	
Tel: 01942 366006, www.consulting-geomatic.co.uk		Proposed Single Storey Rear Extensions 27/29 Henwood Rd M20 4XQ		Site Layout		Date: 24-02-2023		details	
						Status: Planning		date	
						Drawn By: GB		by	
						Dwg No: 1216-12			