



PROPOSED
EXTERNAL SEATING AREA 1:100

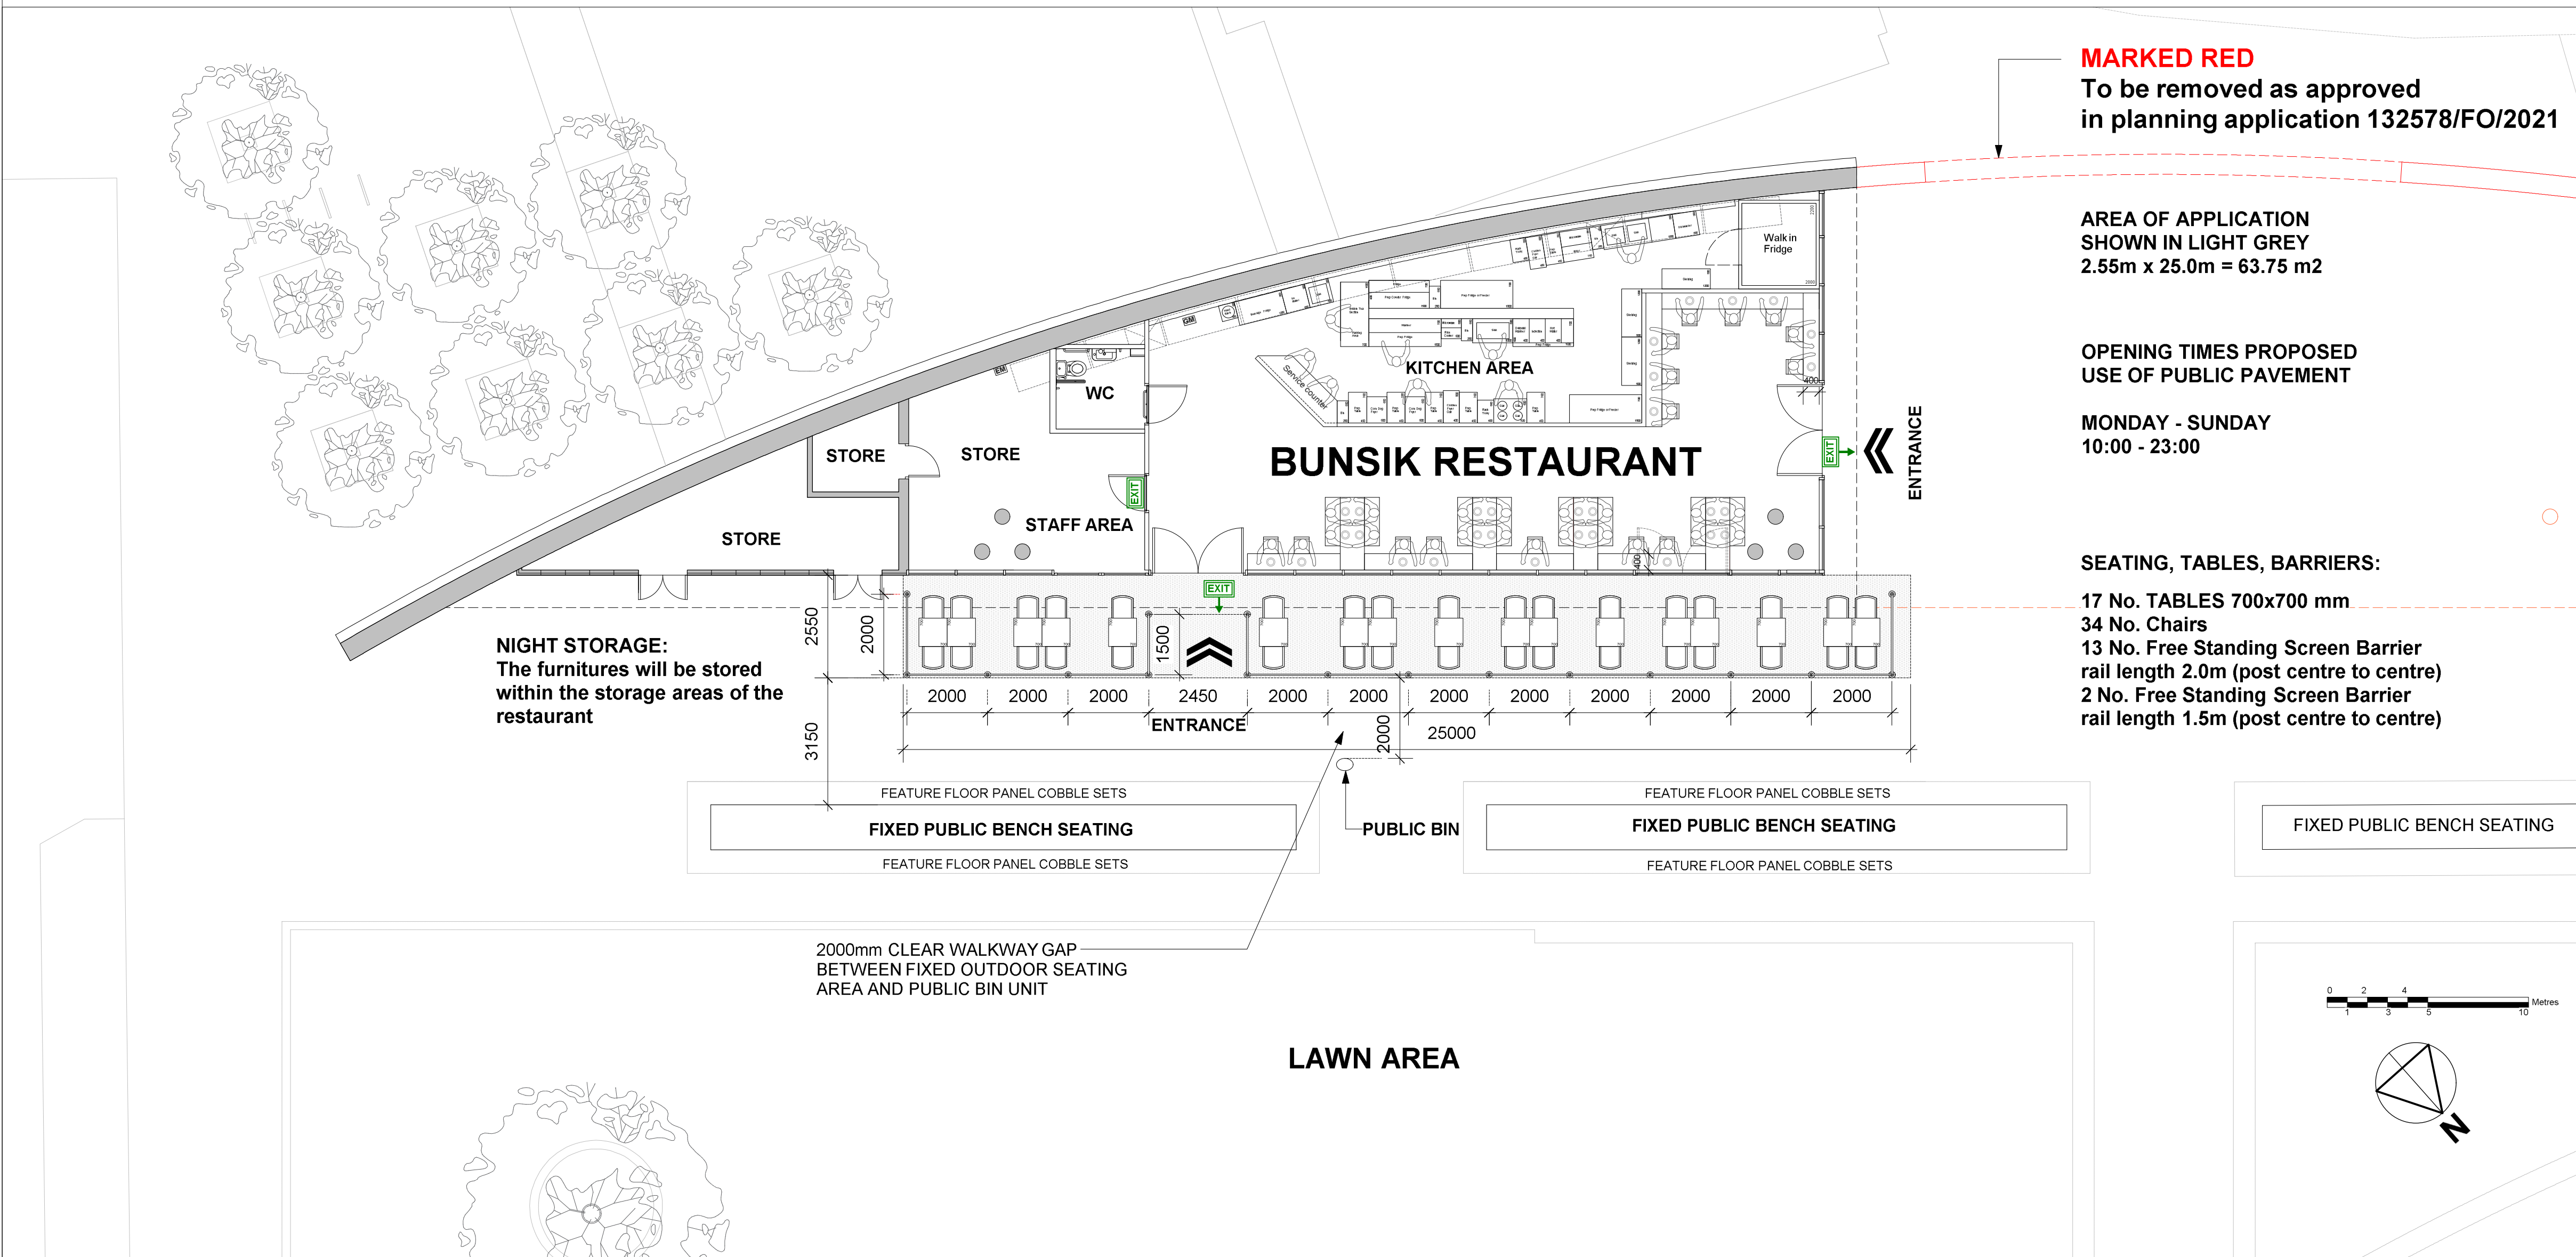


PA-01

TABLE AND CHAIRS LICENCE USE OF BANNER, CHAIRS, TABLE ON PUBLIC PAVEMENT

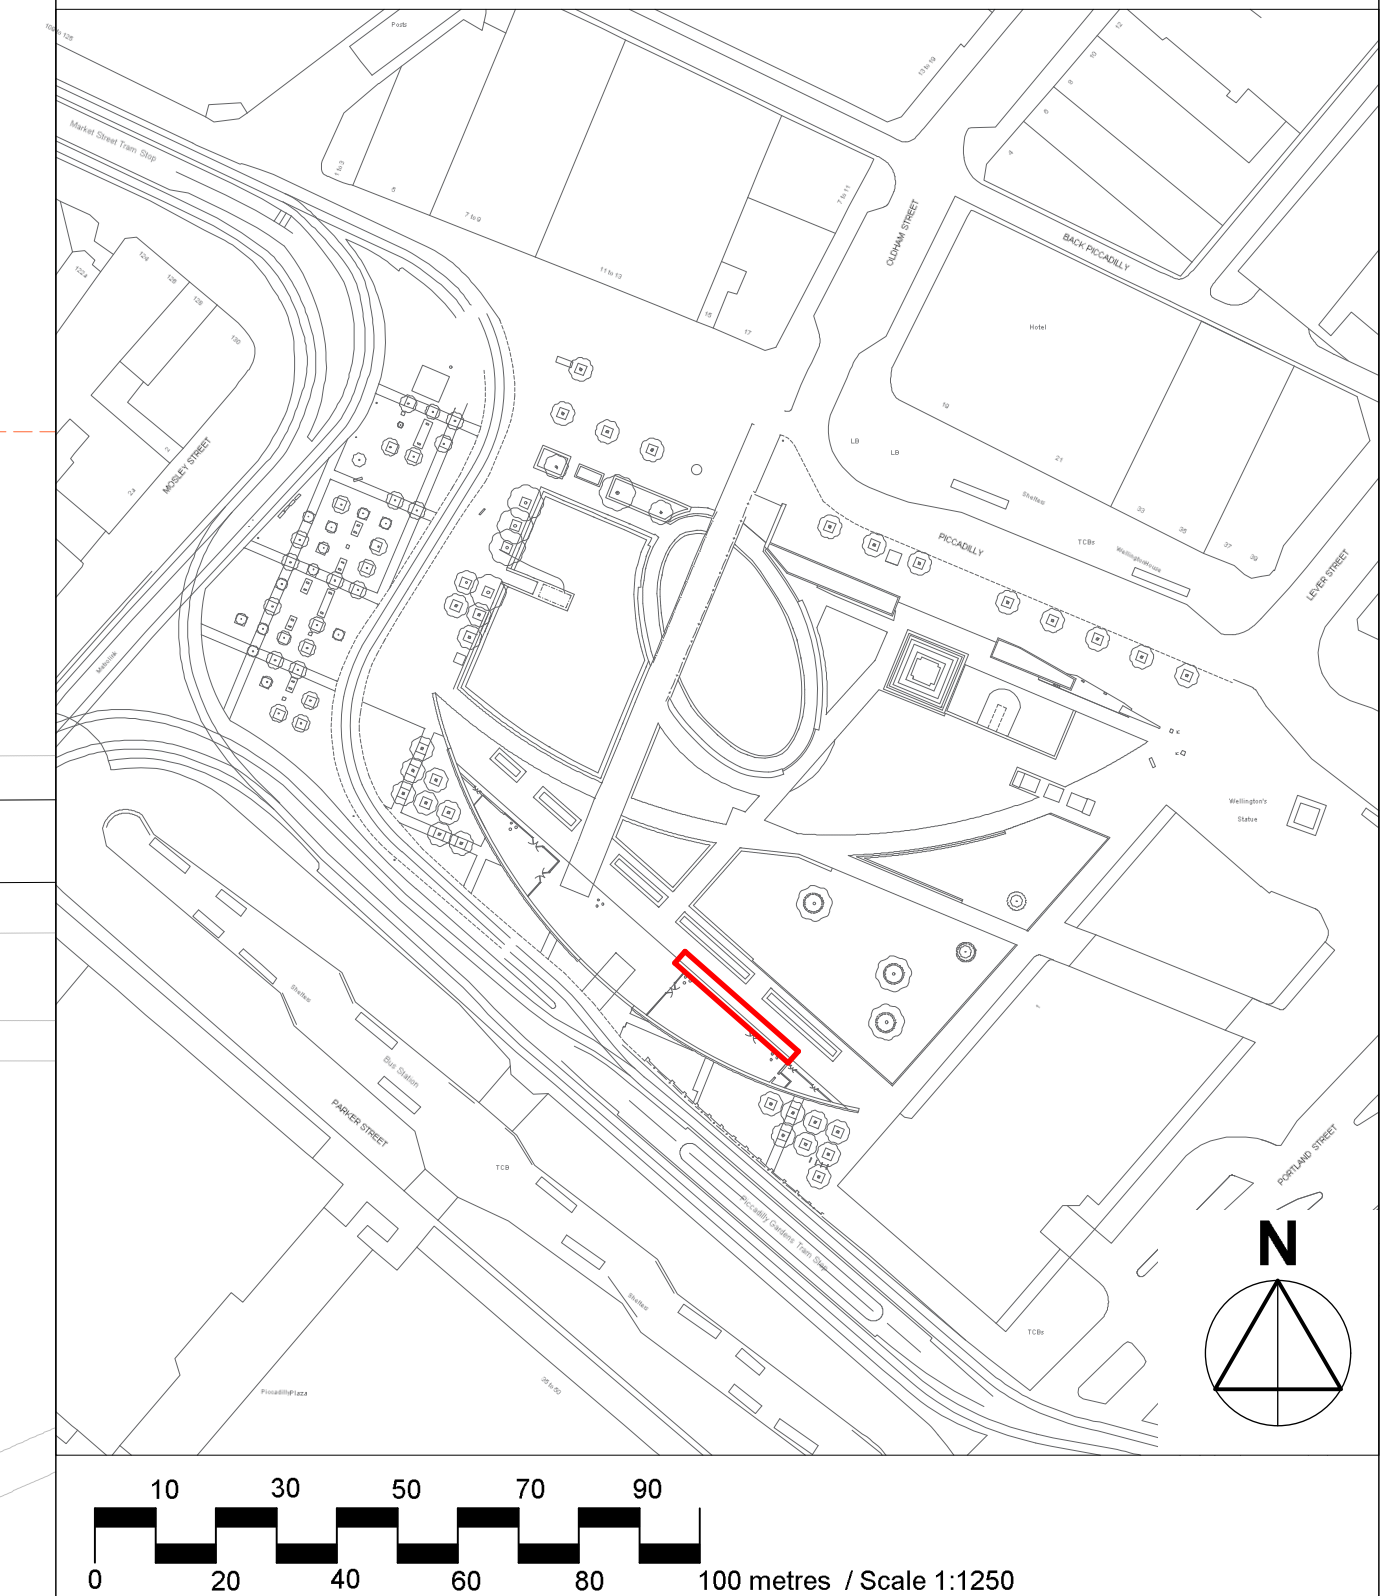

PROPOSED FRONT ELEVATION WITH FREE STANDING BARRIERS 1:100

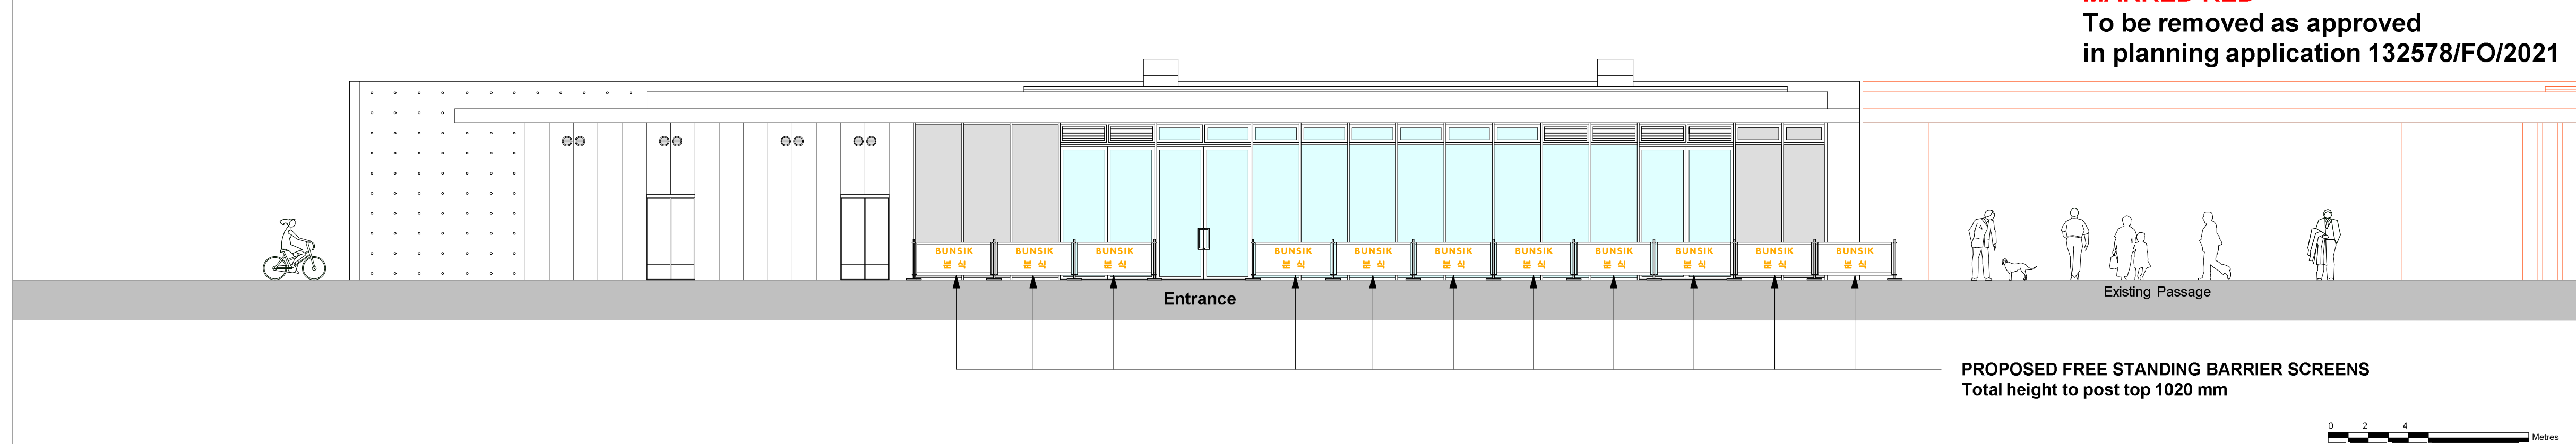

PROPOSED BARRIERS, CHAIRS, TABLES (NOT TO SCALE)



Proposed External Barrier
rail length 1.50-2.0m double sided Cafe Banner
For example: **www.bannerworld.co.uk**



Proposed External Stacking Chair
Bolero Aluminium and Wicker Chair
For example: www.caterwik.co.uk



Proposed External Table
Bolero Square Stacking Table
For example: www.nisbets.co.uk

[illegible]