



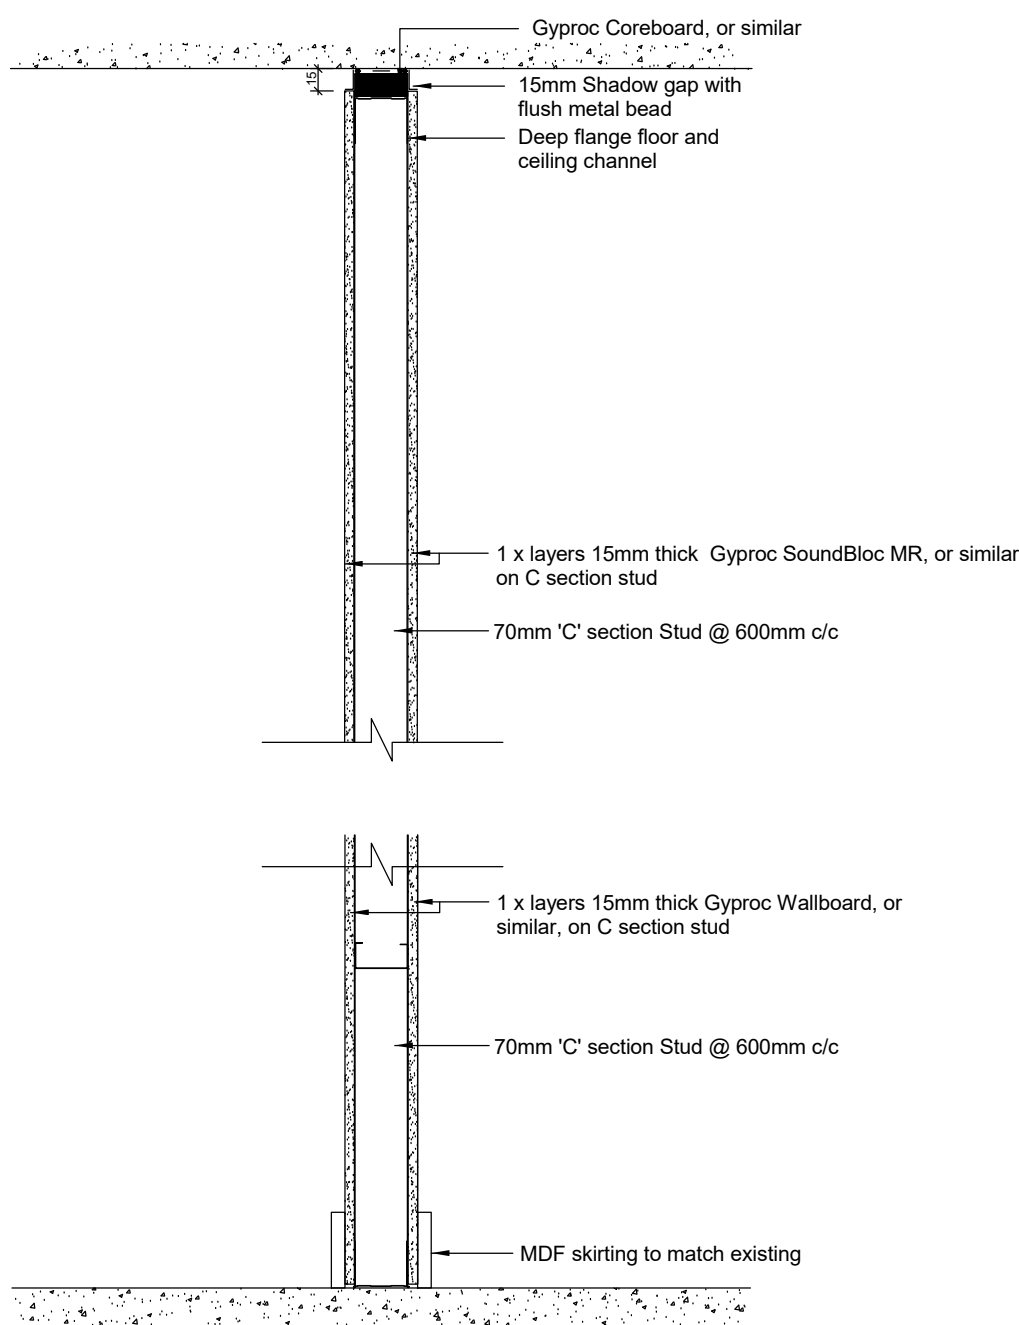


D01. Standard Junction Detail Section - Proposed partition.

1:10

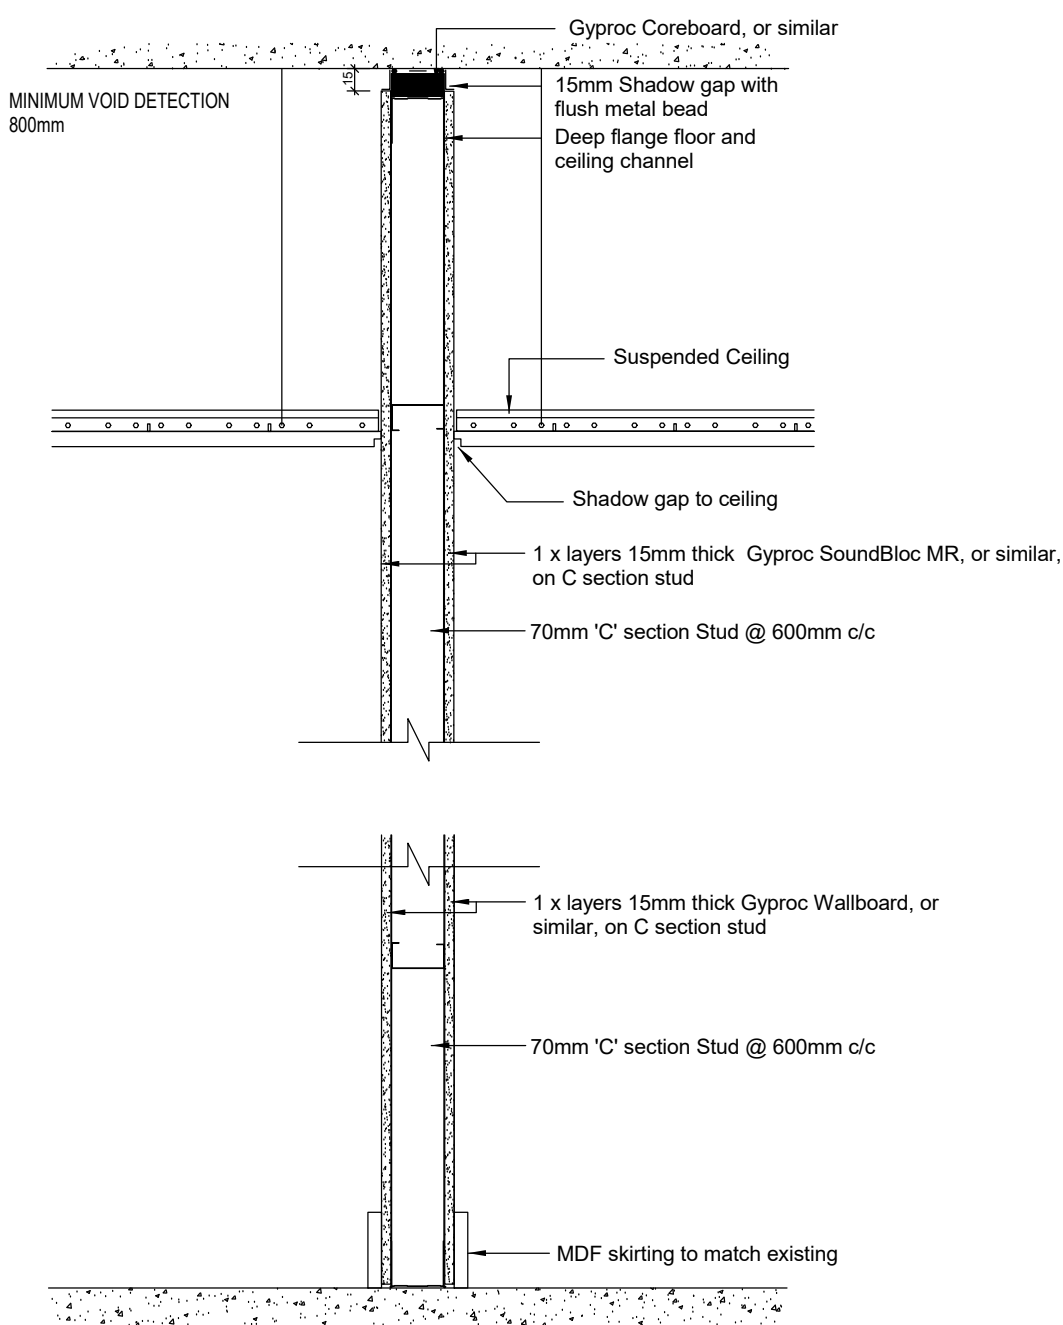


D02. Standard Junction Detail Section - Proposed partition with suspended ceiling.

1:10

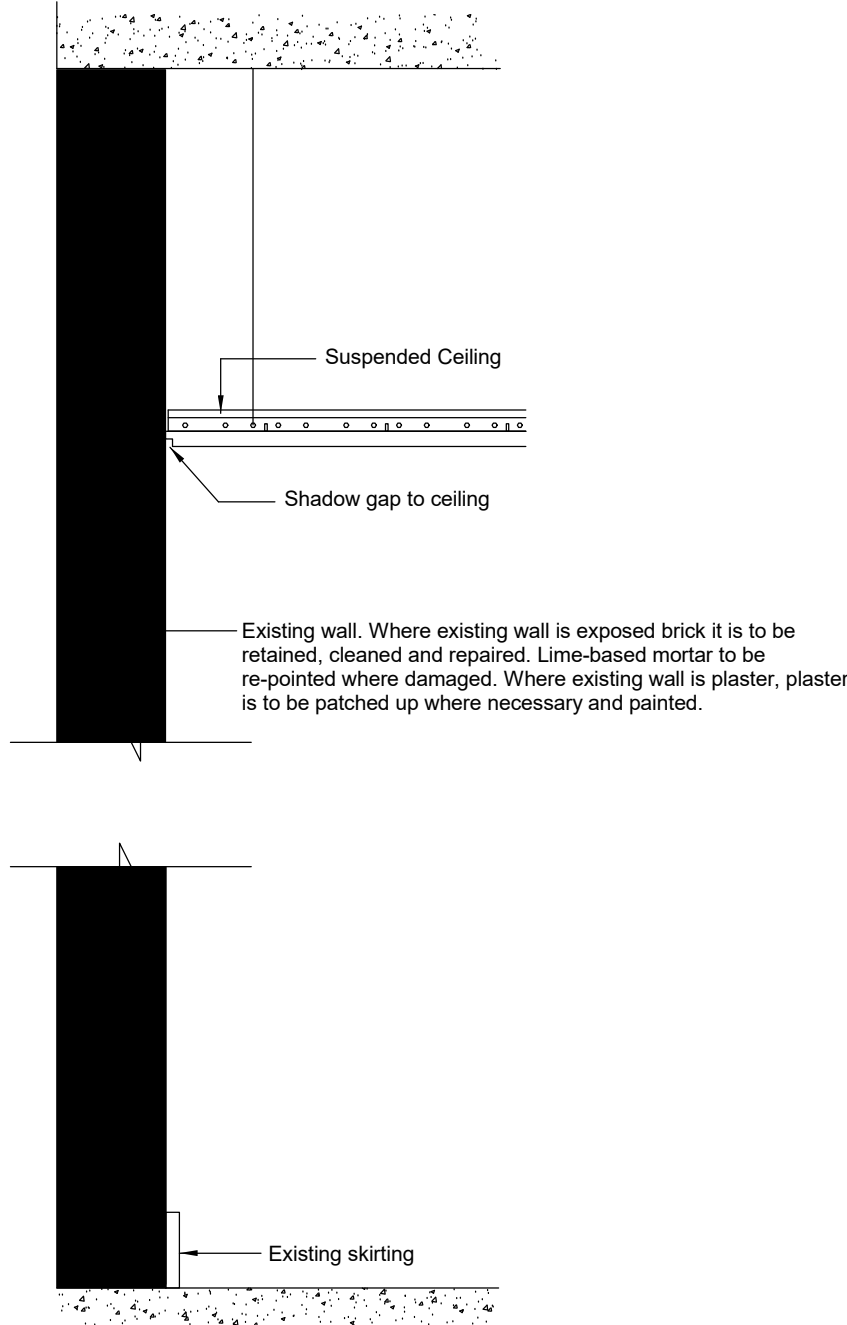


D03. Standard Junction Detail Section - Existing partitions with suspended ceiling.

1:10

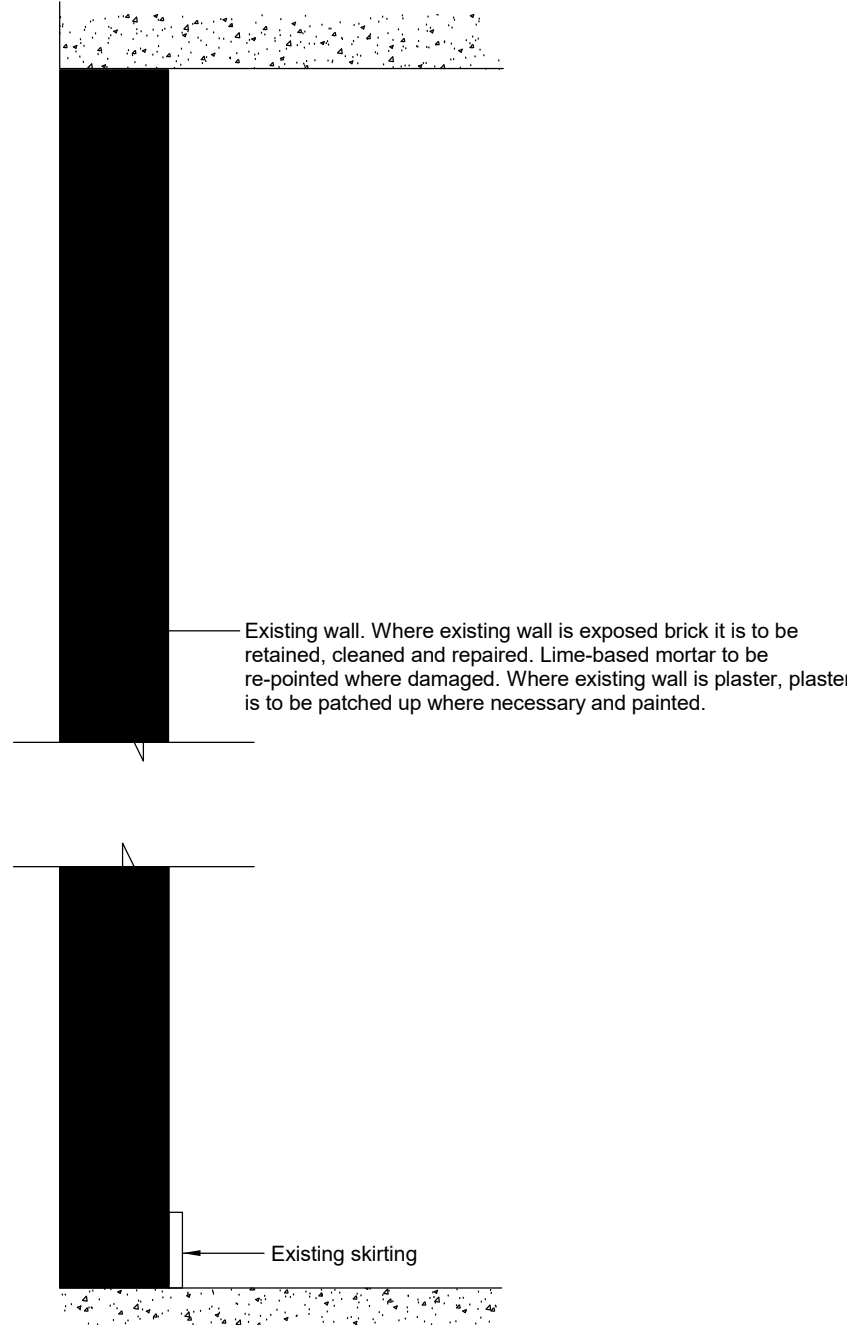


D04. Standard Junction Detail Section - Existing partitions.


1:10

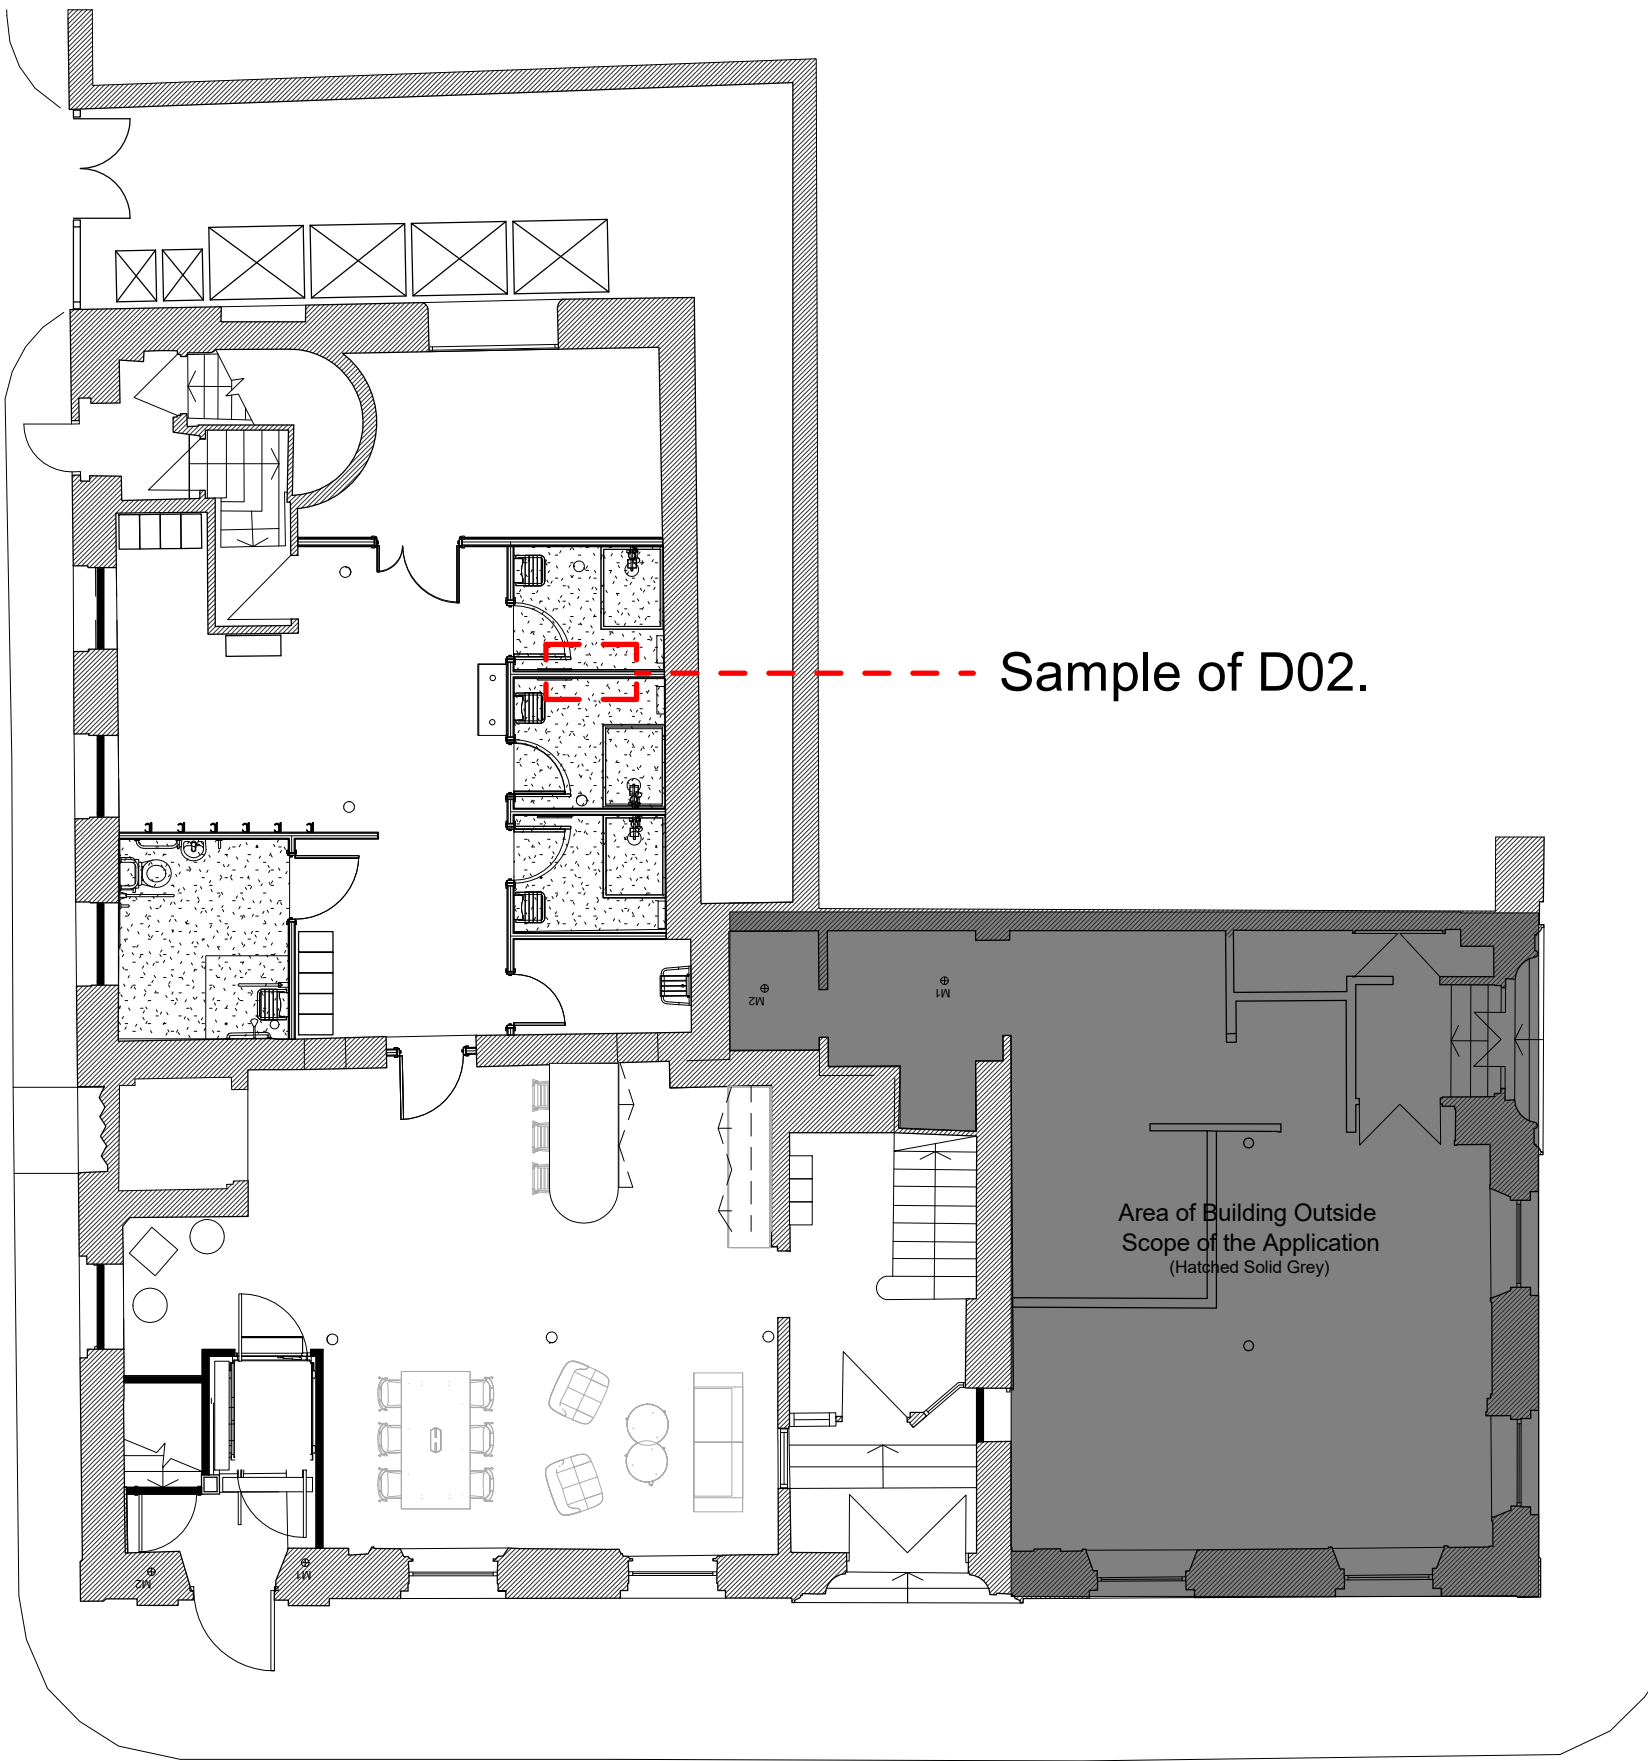

Ground Floor Key Plan

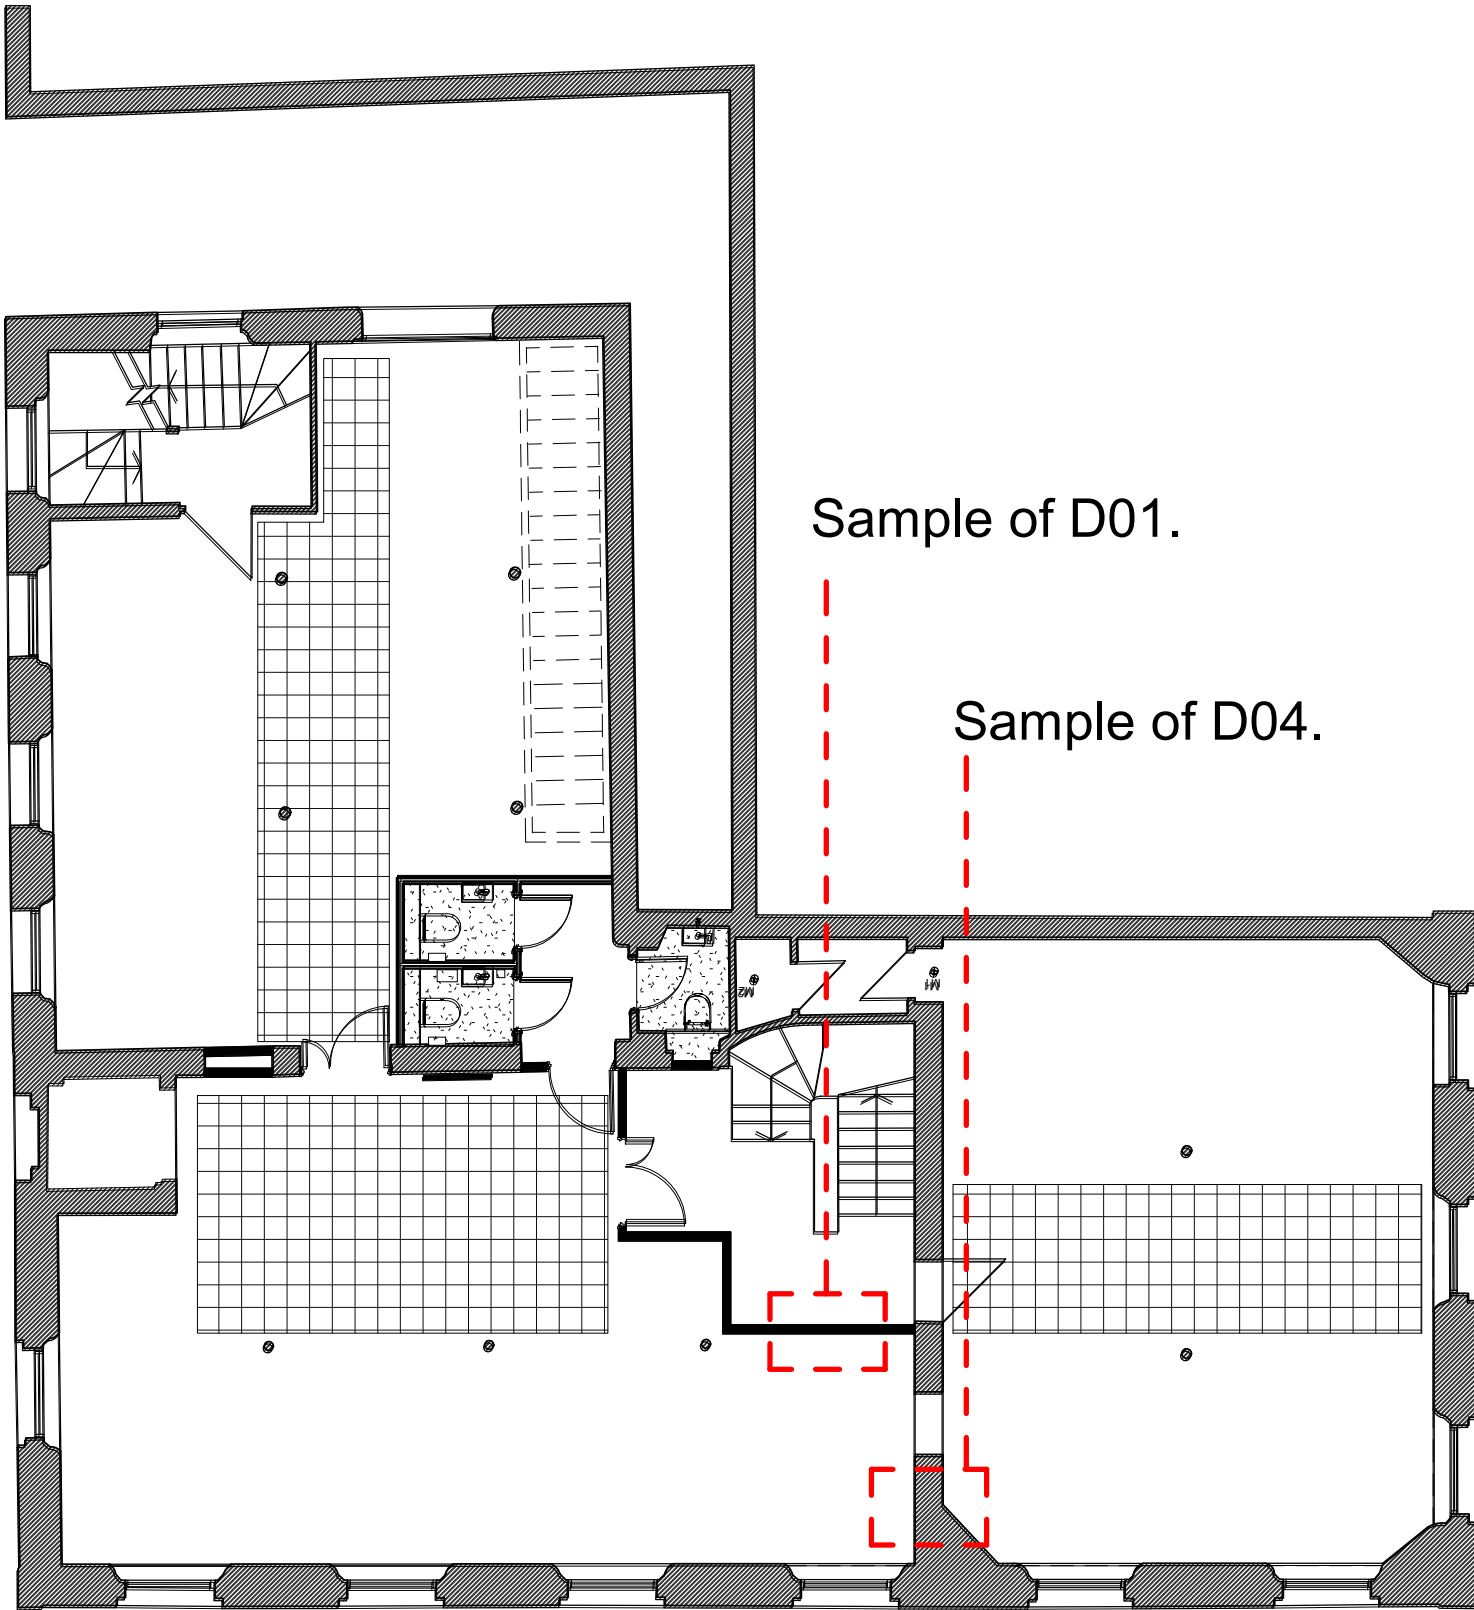

1st to 3rd Floor Key Plan

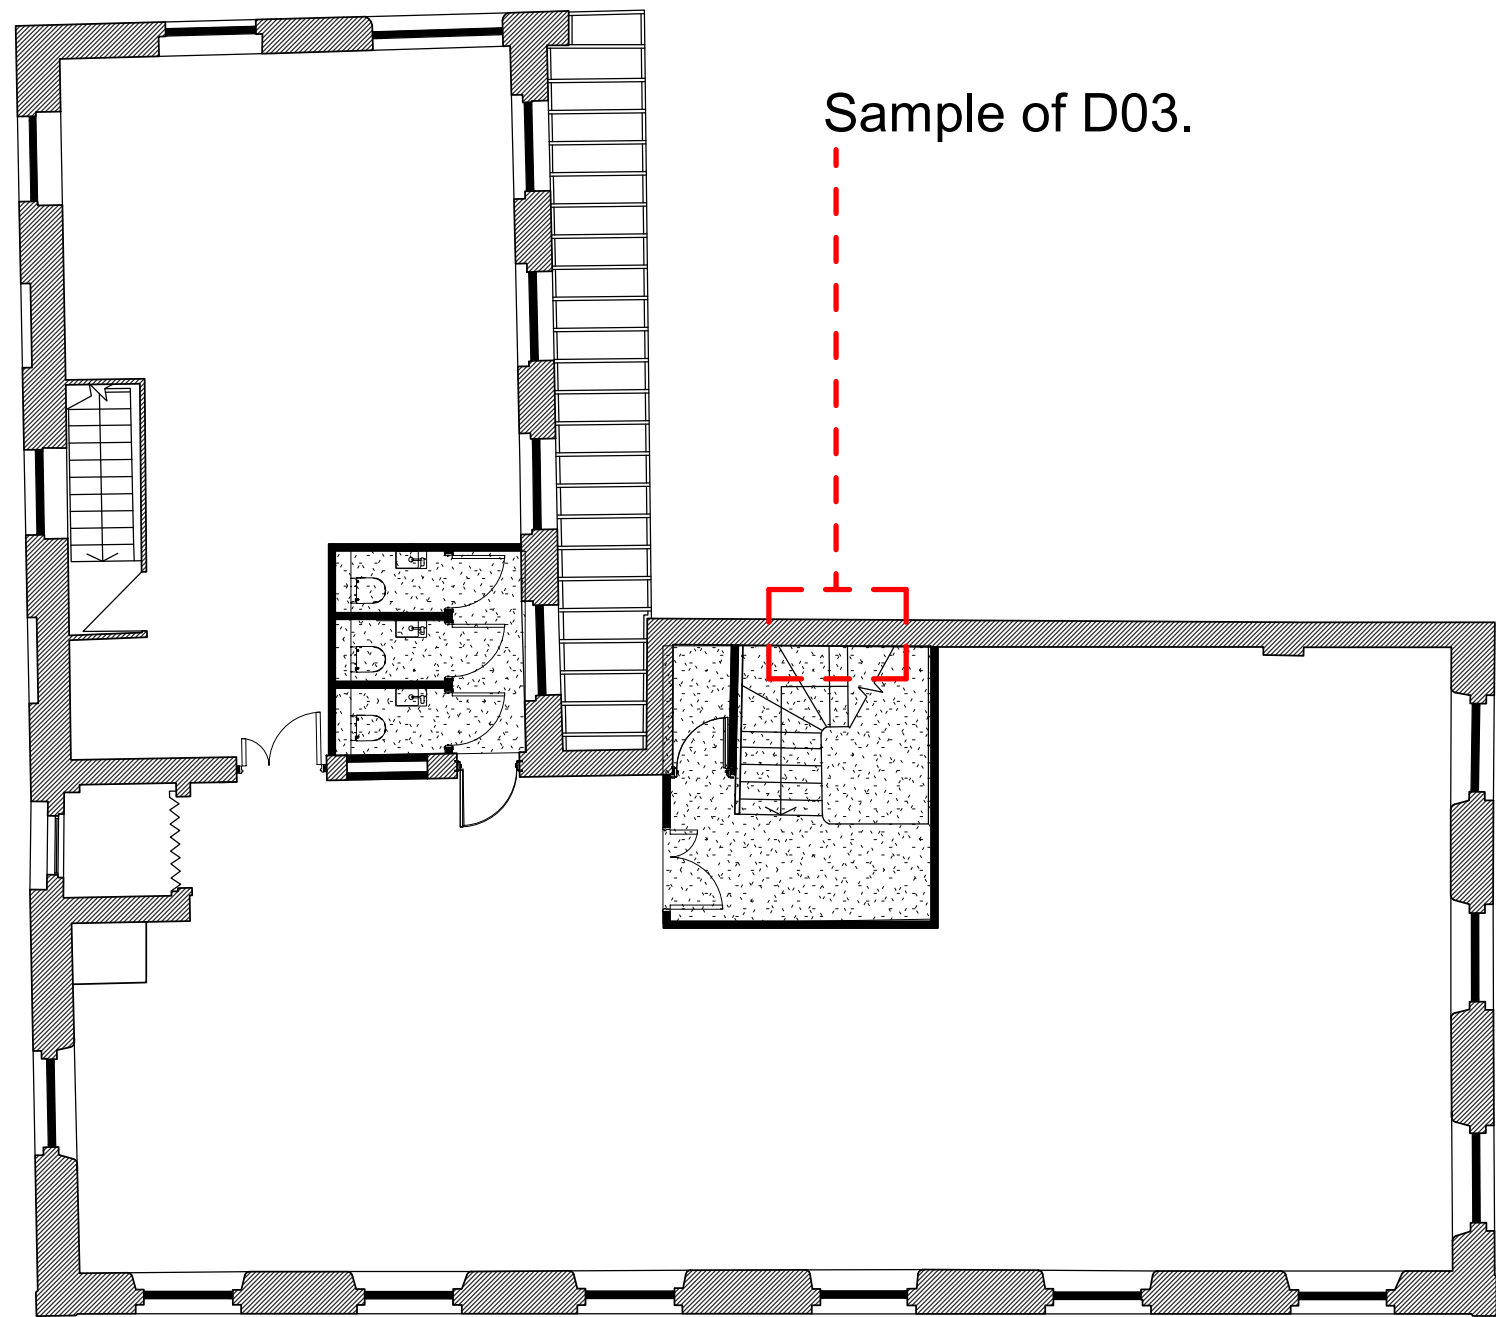

4th Floor Key Plan

All dimensions are in millimetres unless stated otherwise. No dimensions to be scaled from drawings. All dimensions to be checked on site prior to manufacture.

Any discrepancies between drawings and site conditions are to be reported to the contract manager.

This drawing is to be read in conjunction with all relevant Structural Engineers and Mechanical & Electrical Engineers drawings and specification.

© COPYRIGHT
The copyright in this drawing is vested in OBI Property Ltd and no licence or assignment of any kind has been, or is, granted to any third party whether by provision of copies or originals of the drawings or otherwise unless otherwise agreed in writing.

A	Updated following planning comments	27.07.23	ES	ER
-	Issued for planning	18.04.23	ES	SV
REV	DESCRIPTION	DATE	BY	CHK

CLIENT NAME

T&M Real Estate

PROJECT NAME

Lindencourt

DWG TITLE:

Standard Details

DWG NO: **36_000** REVISION: **A**

SCALE: **As indicated @A1** DRAWN: **ES**

DWG STATUS: **Planning**