


General notes

1. This information is confidential and the copyright of Anomaly.
2. Anomaly accepts no liability for use of this drawing by parties other than the party to whom it was prepared or for purposes other than that which is stated on the issue sheet. It shall not be disclosed or passed to any other party in any form in whole or part without Anomaly's express permission in writing nor should any other party place reliance upon it.
3. Where data is supplied electronically, it is for convenience only. The original information is the printed or controlled copy which will be supplied on request.
4. All dimensions are in millimetres. No dimensions or other information shall be inferred from the electronic data unless specifically stated on the printed or controlled copy. Where dimensions are not given, drawings must not be scaled and the matter should be referred back to Anomaly.
5. This drawing should be read in conjunction with all other project information, produced by Anomaly and others. In the event of any conflict between the information contained on this drawing and in any other project document, drawings, specifications, schedules etc. the matter must be referred back to Anomaly for clarification.
6. All dimensions and conditions are to be checked on site by the contractor prior to preparing designs, drawings, calculations etc. or commencing any work. The contractor is responsible for checking that there is no conflict between site dimensions and drawn dimensions.

Key plan

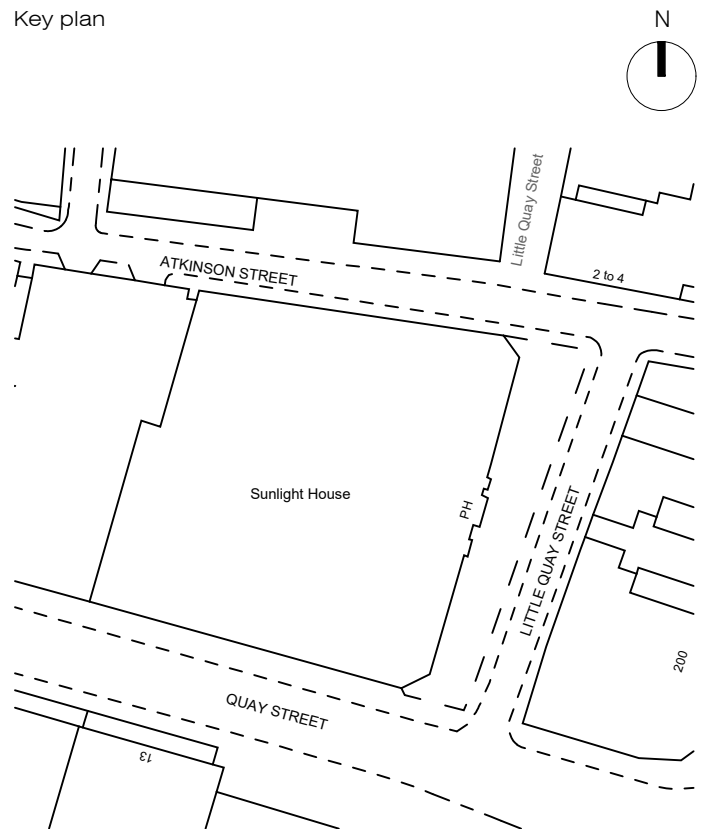

Drawing key

P01	31/03/2023	Planning	JW	LS
Rev	Date	Description	Drawn	Checked

Architect
ANOMALY
Morelands, 5-23 Old Street
London EC1 V9HL
+44 (0)20 7054 1145
hello@anomaly.com
www.anomaly.london

Client
KINRISE

KINRISE (SUNLIGHT) LTD


Project
SUNLIGHT HOUSE

Drawing Title
Proposed Atrium Elevation


Job number	Sheet Size	Scale @ A1	Scale @ A3
126	A1	1:25	1:50

Issue status
PLANNING


Drawing number
SLH-ANO-P0-XX-DR-A-21404 **P1**

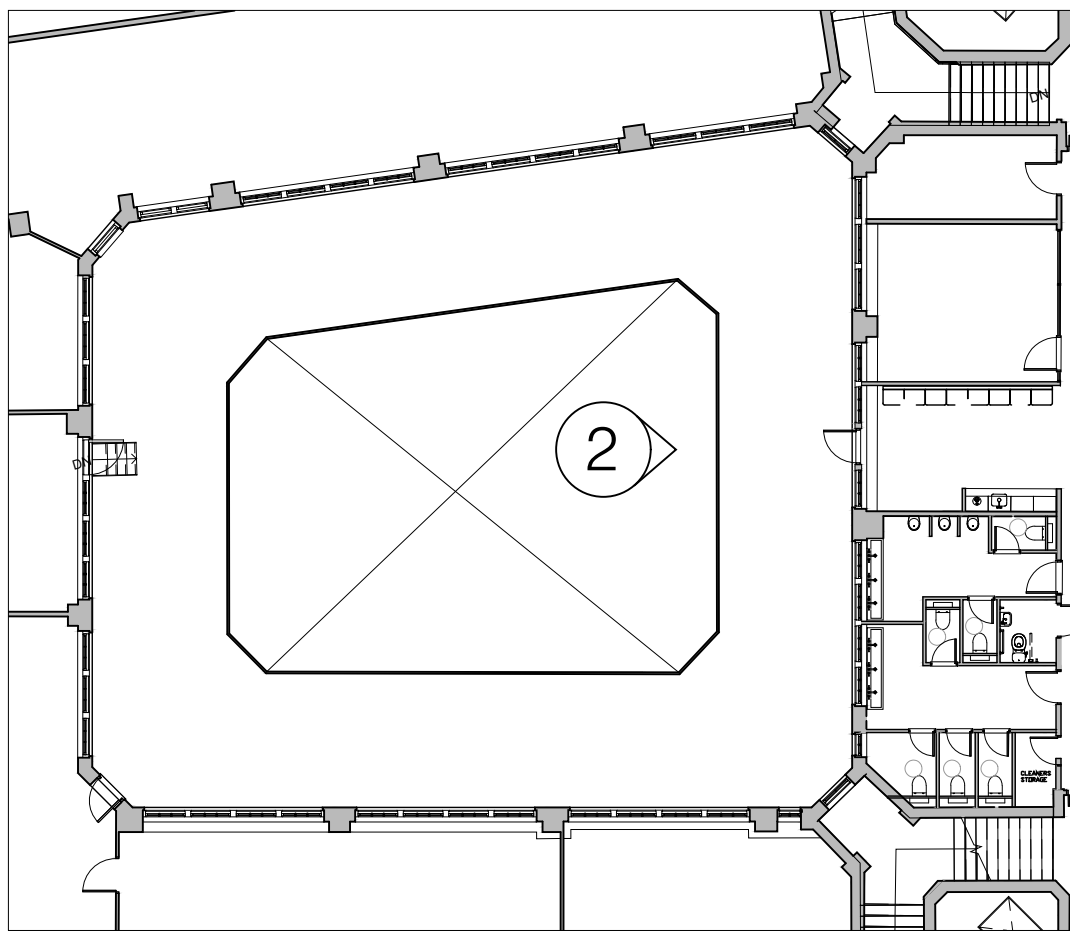

Design intent for new atrium door. To fit in existing opening from one external window to the atrium. Door mullions to match window mullion heights. Door to match style and finish to existing windows.

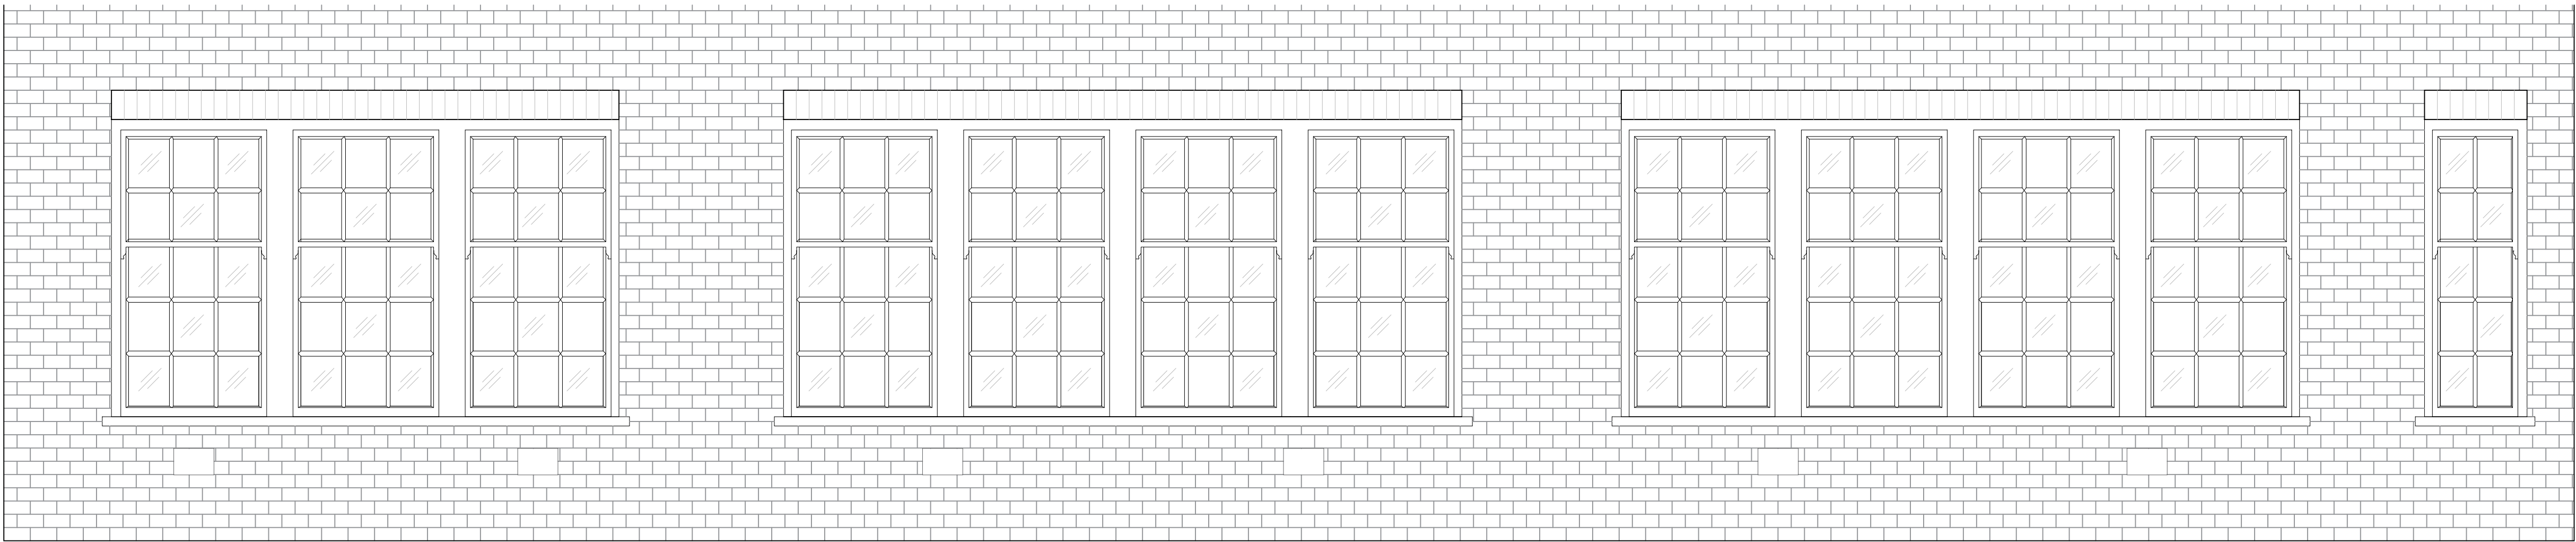

01 EXISTING ELEVATION - ATRIUM
LEVEL 01 - 1:25

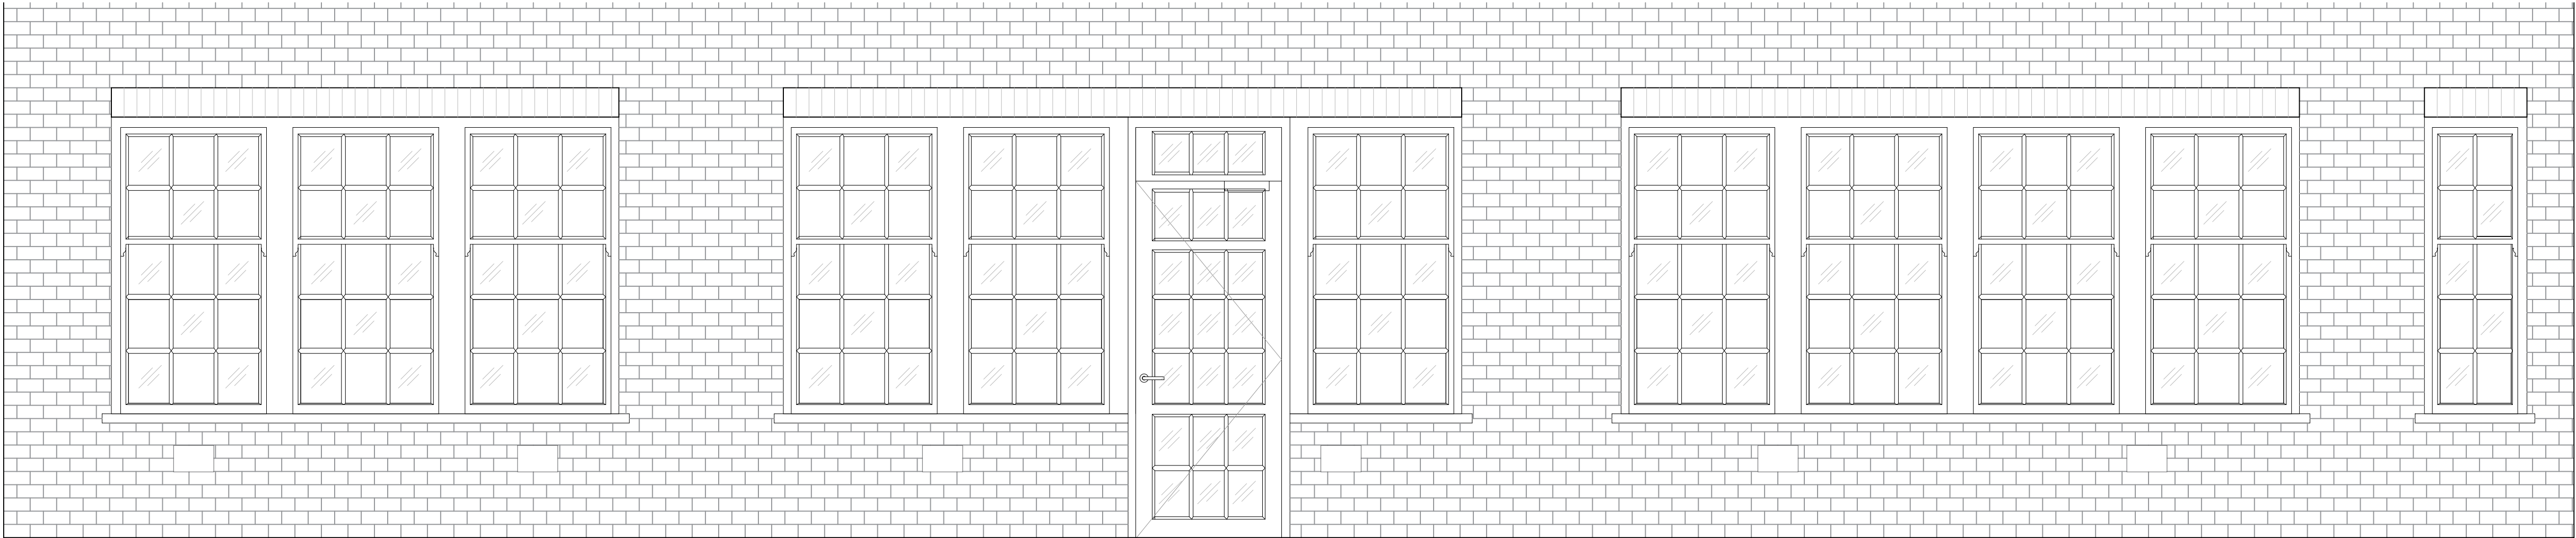

02 PROPOSED ELEVATION - ATRIUM
LEVEL 01 - 1:25

