


Castleford Walk Flats A4 500

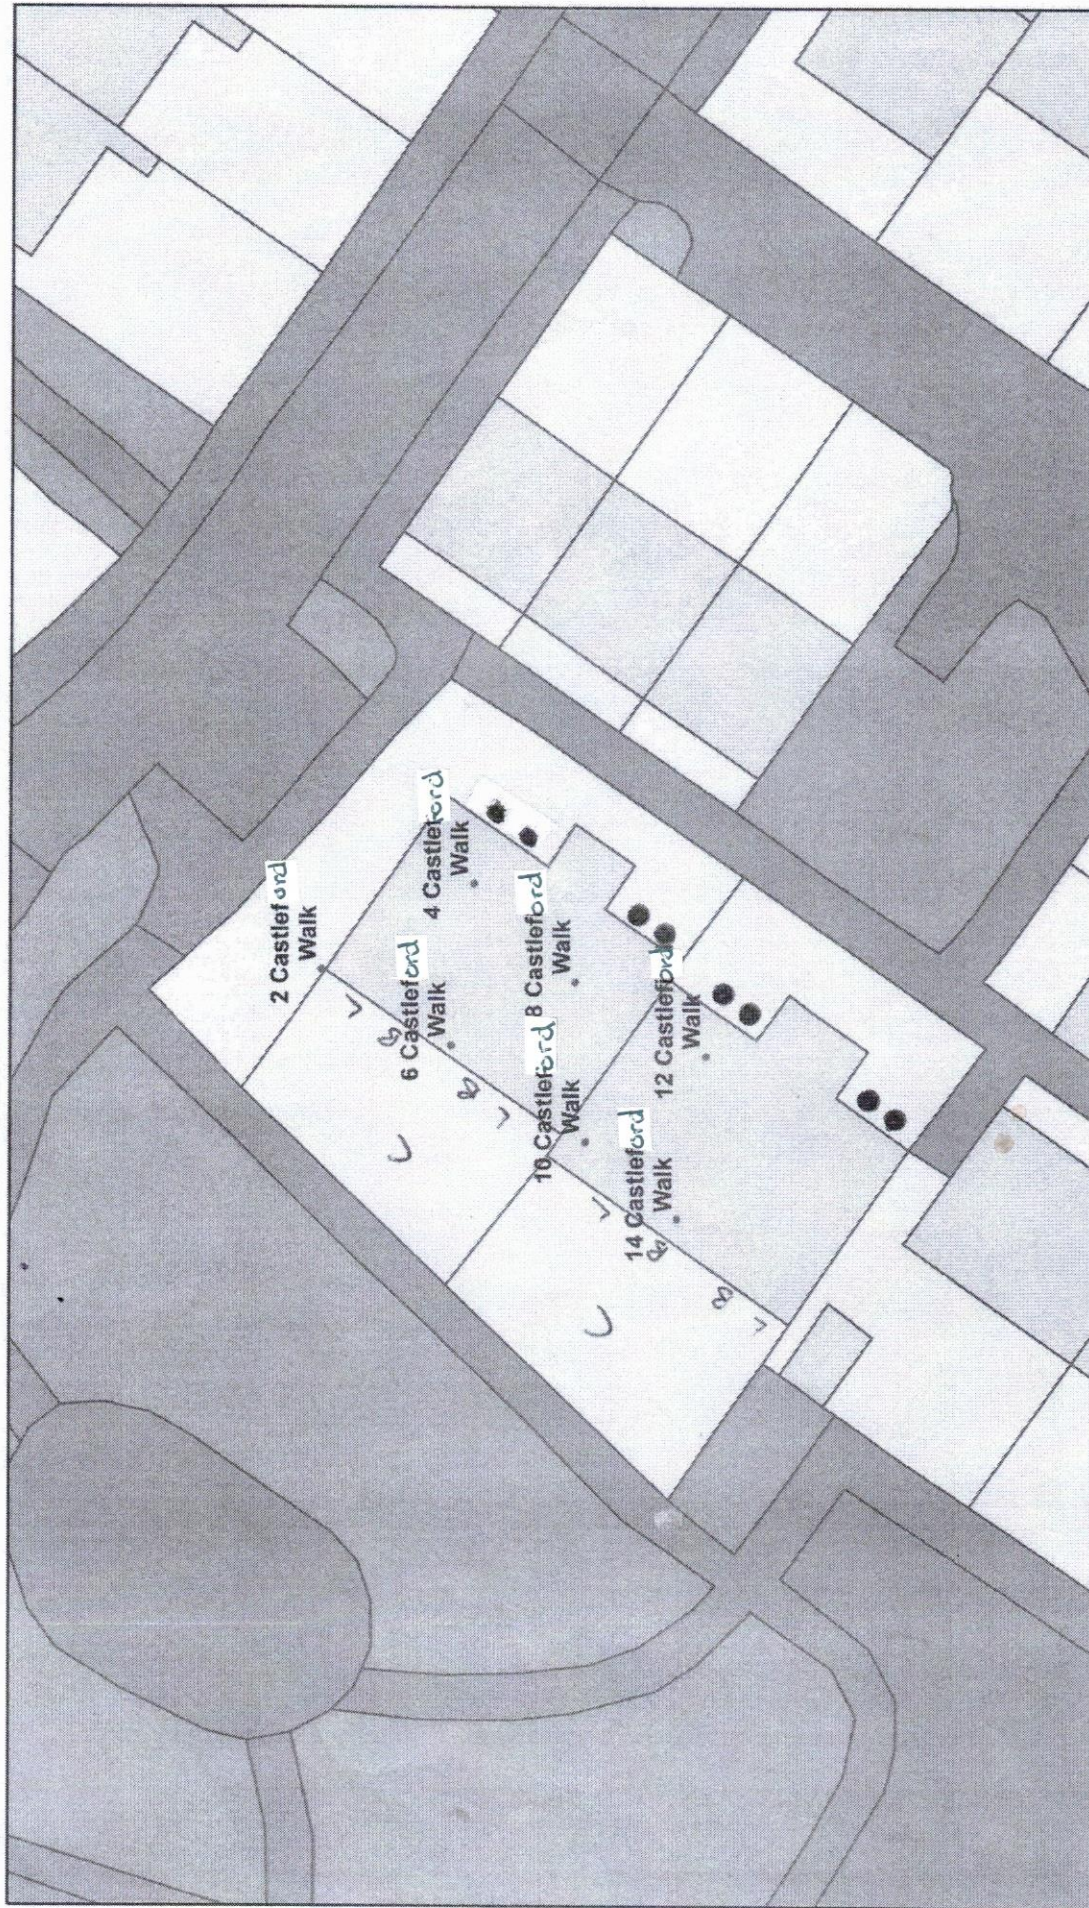

28/10/2022

• Apartments Tenanted - Concept Scope for Planning

Southway MasterMap Area

Buildings-Mannmade; Land/Rail/Structures-Mannmade; Rail Structures-Mannmade; Roads Tracks And Paths/Structures-Mannmade; Structures-Mannmade

Land-Mannmade; Land/Rail-Mannmade; Rail-Mannmade; Rail/Roads Tracks And Paths-Mannmade; Roads Tracks And Paths-Mannmade

Land-Mannmade; Land/Rail-Mannmade; Rail-Mannmade; Rail/Roads Tracks And Paths-Mannmade; Roads Tracks And Paths-Mannmade

Land-Multiple

KEY

L- LIVING ROOM

B- BEDROOM

- ASHP



1:500

0 0 0 0.01 0.01 0.01 mi
0 0 0 0.01 0.02 km

Esri UK, Esri, HERE, Garmin, GeoTechnologies, Inc., USGS