
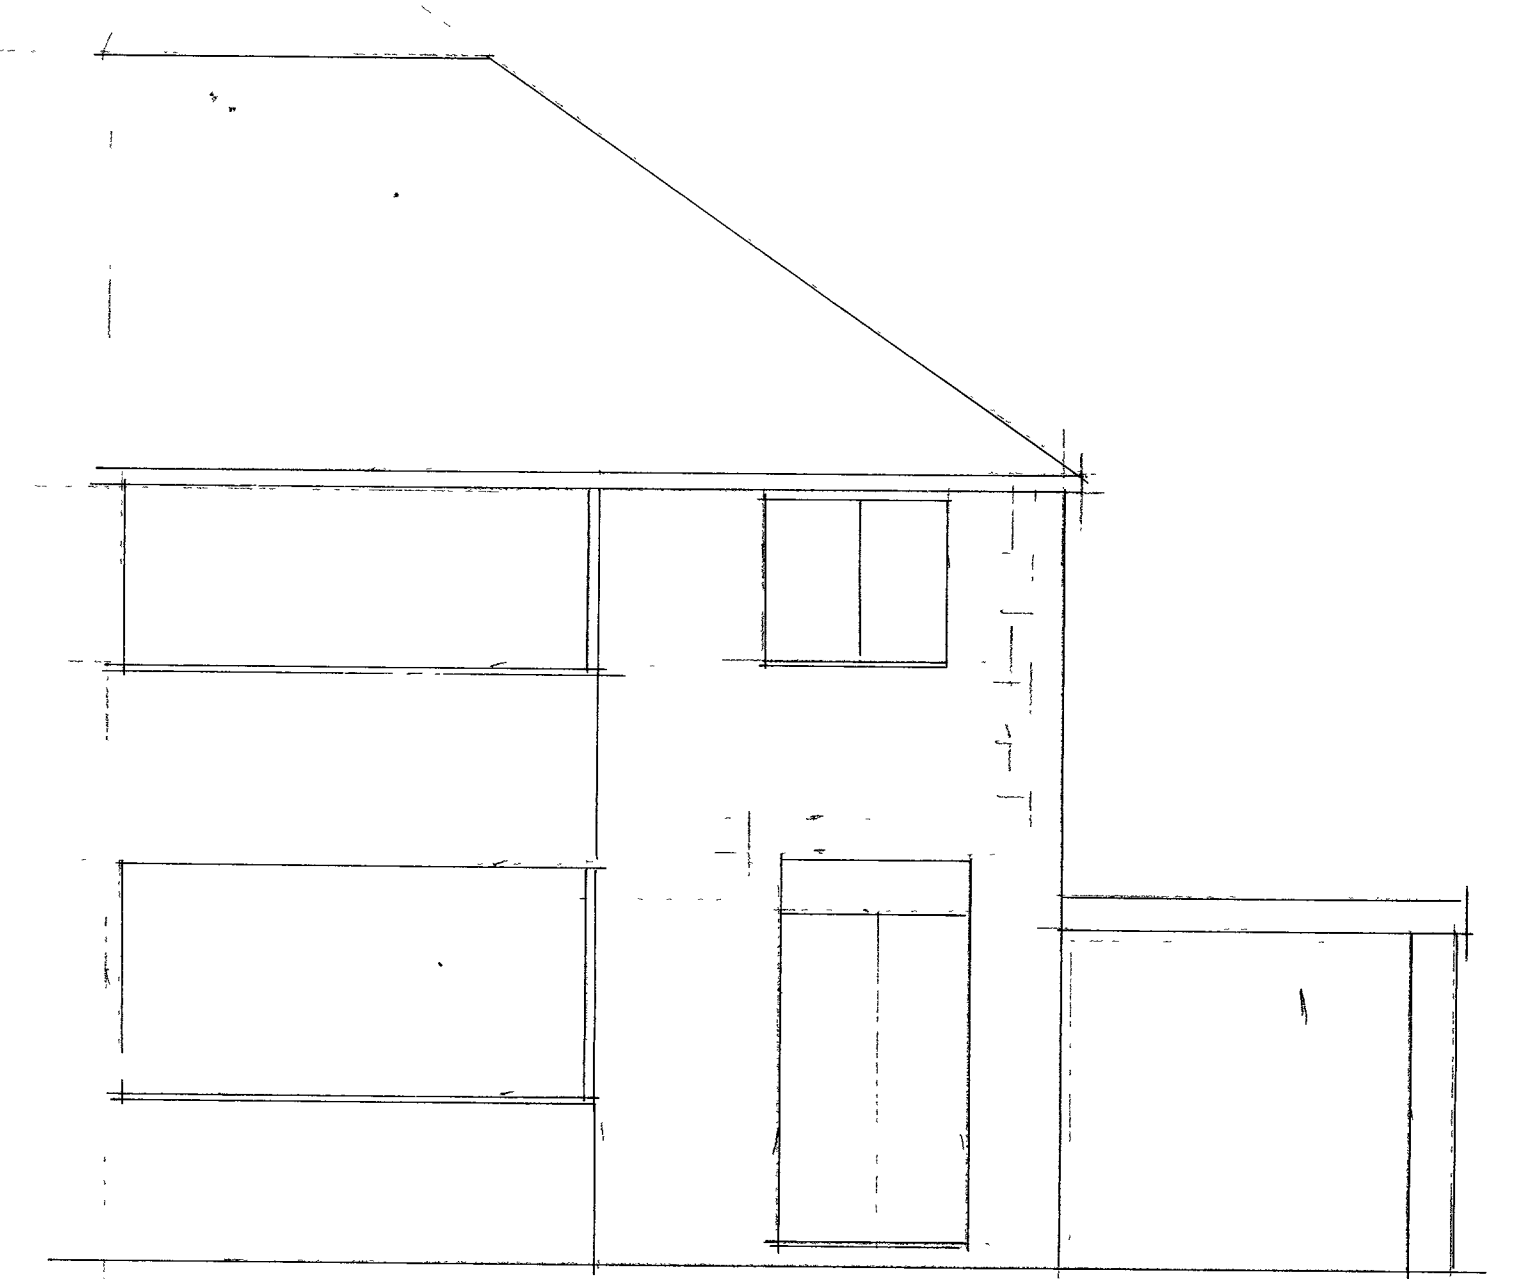
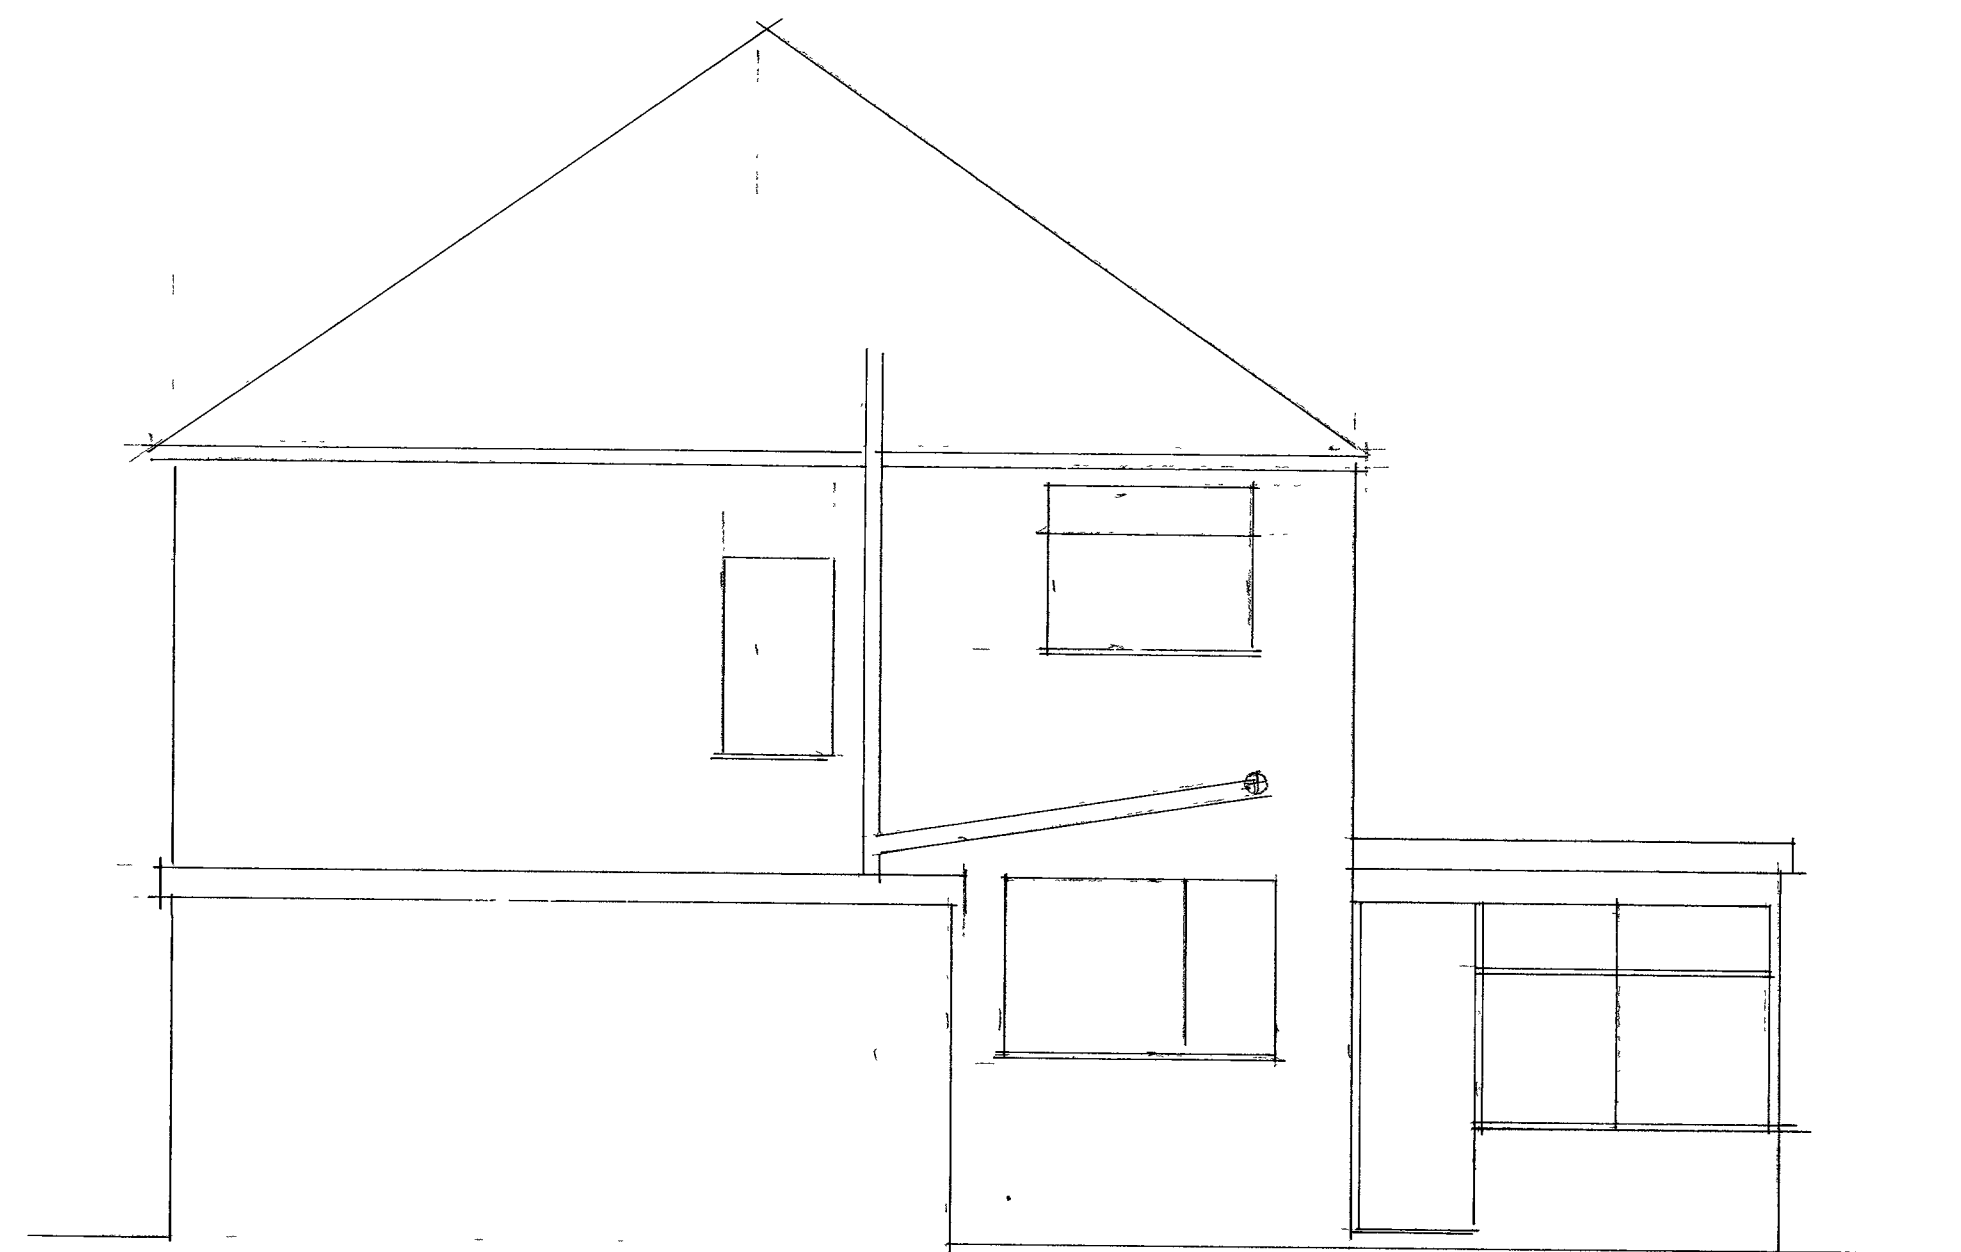
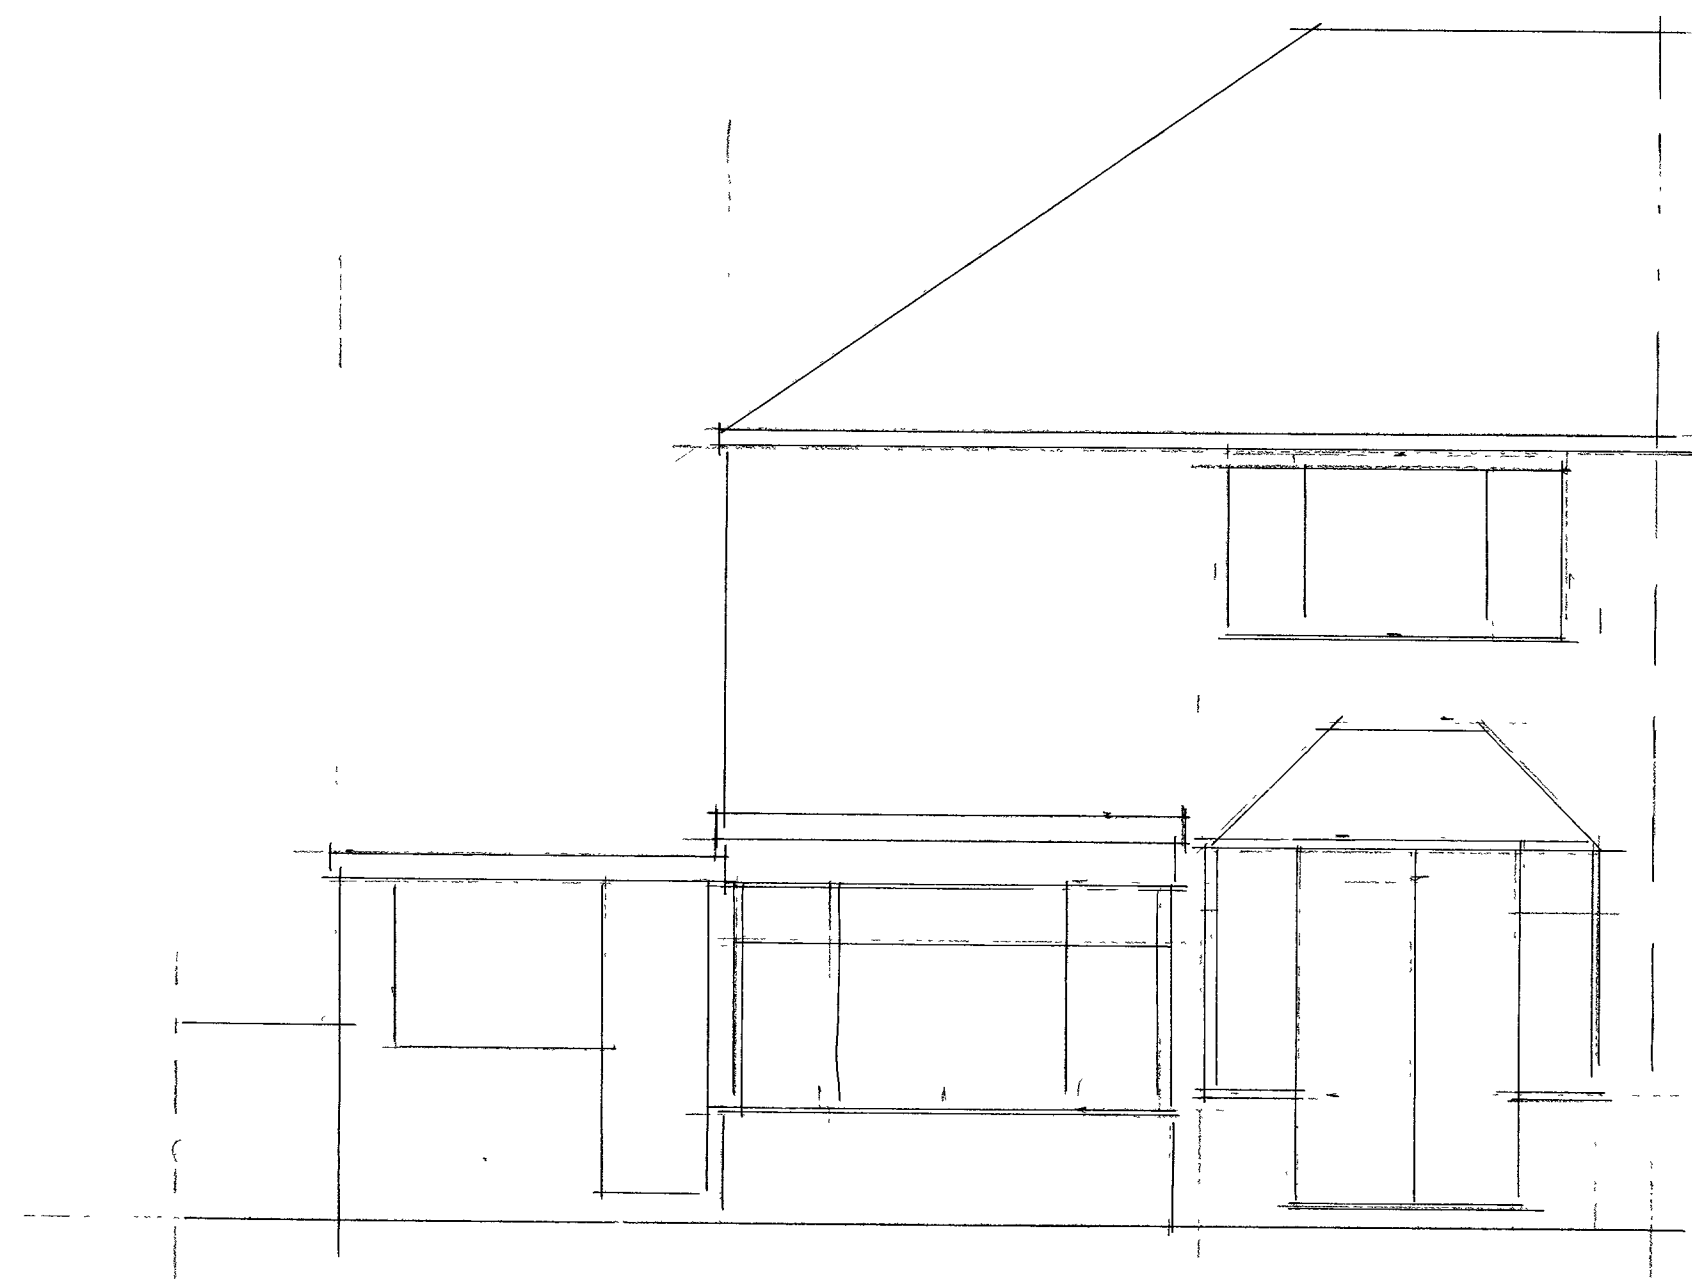
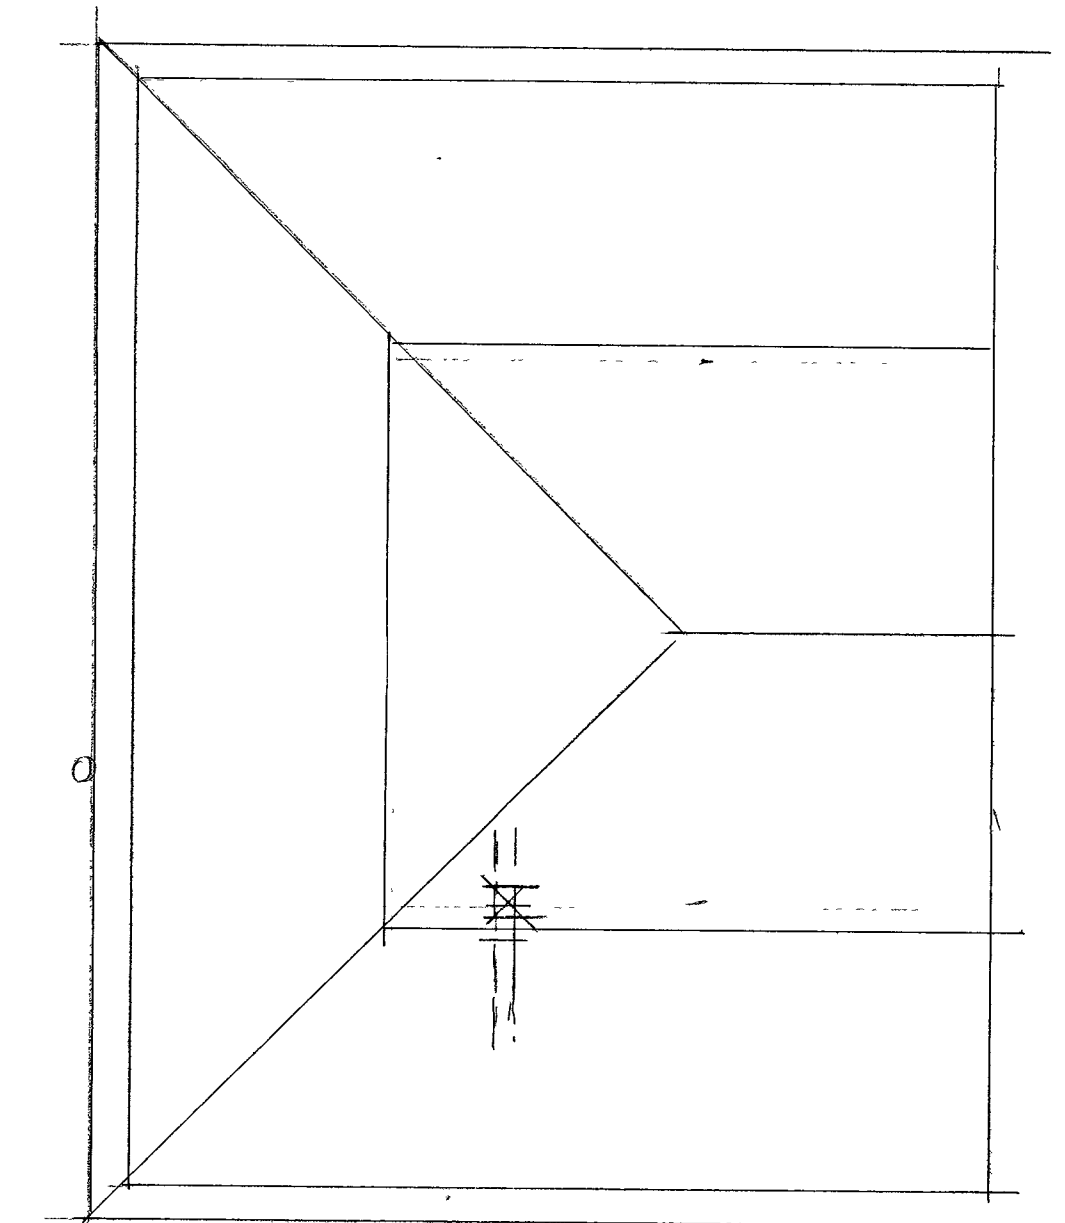
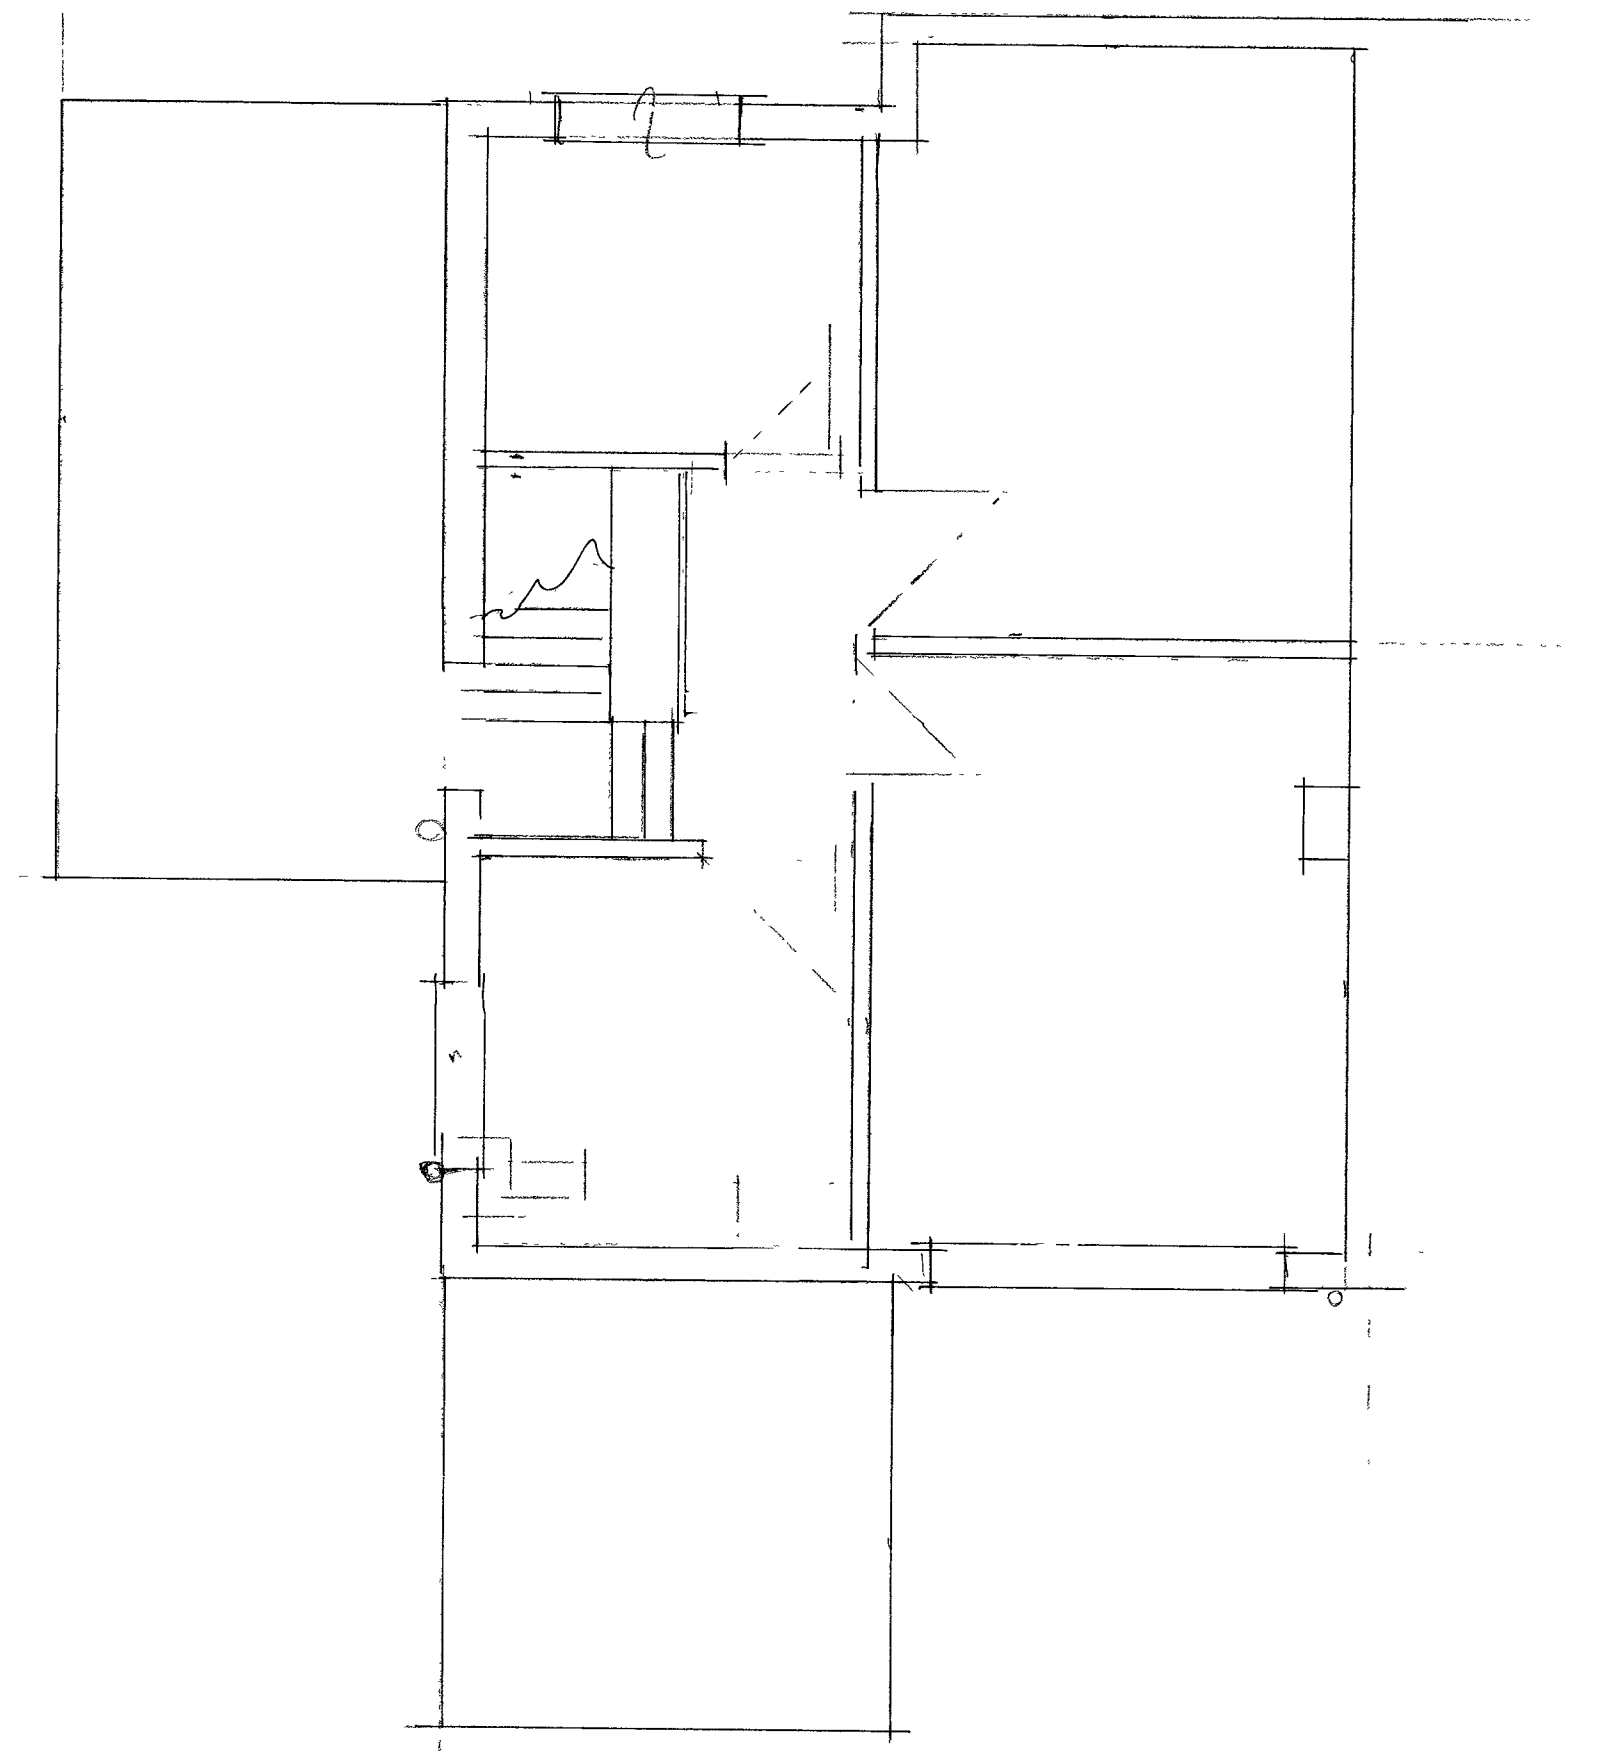


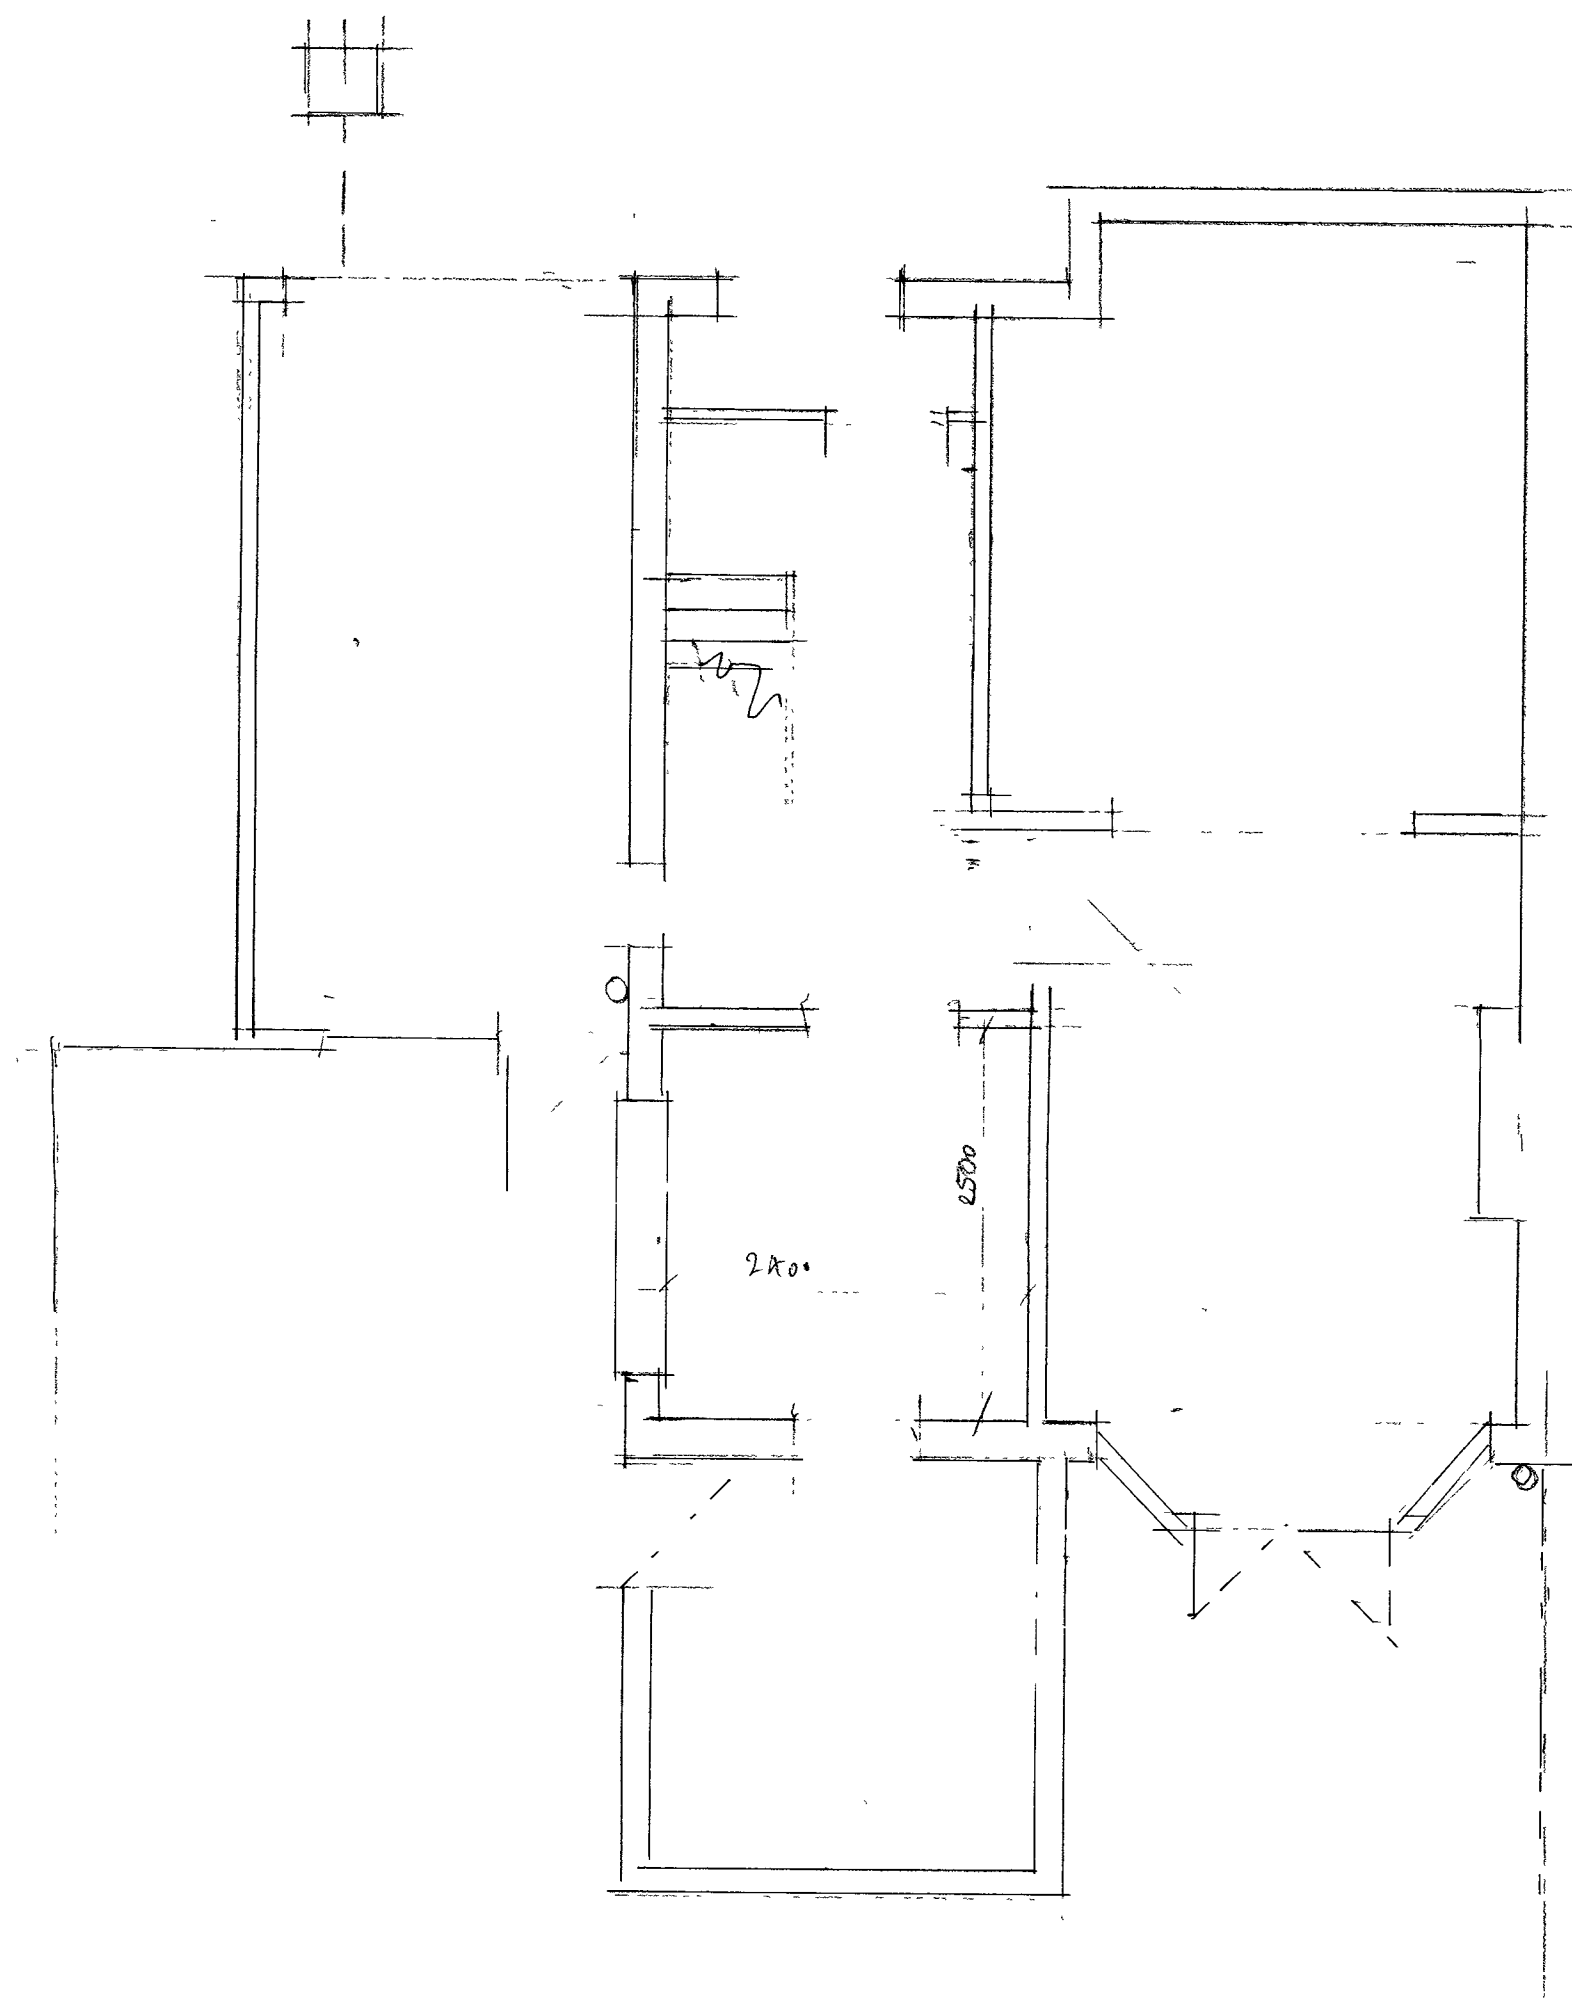

88 Hill Lane Blackley M9 6PL	
Proposed single storey rear and side extension	
Existing plans and elevations	Dwg No 001
Scale 1/50@A1 reproduction	March 2023