



Axonometric NTS

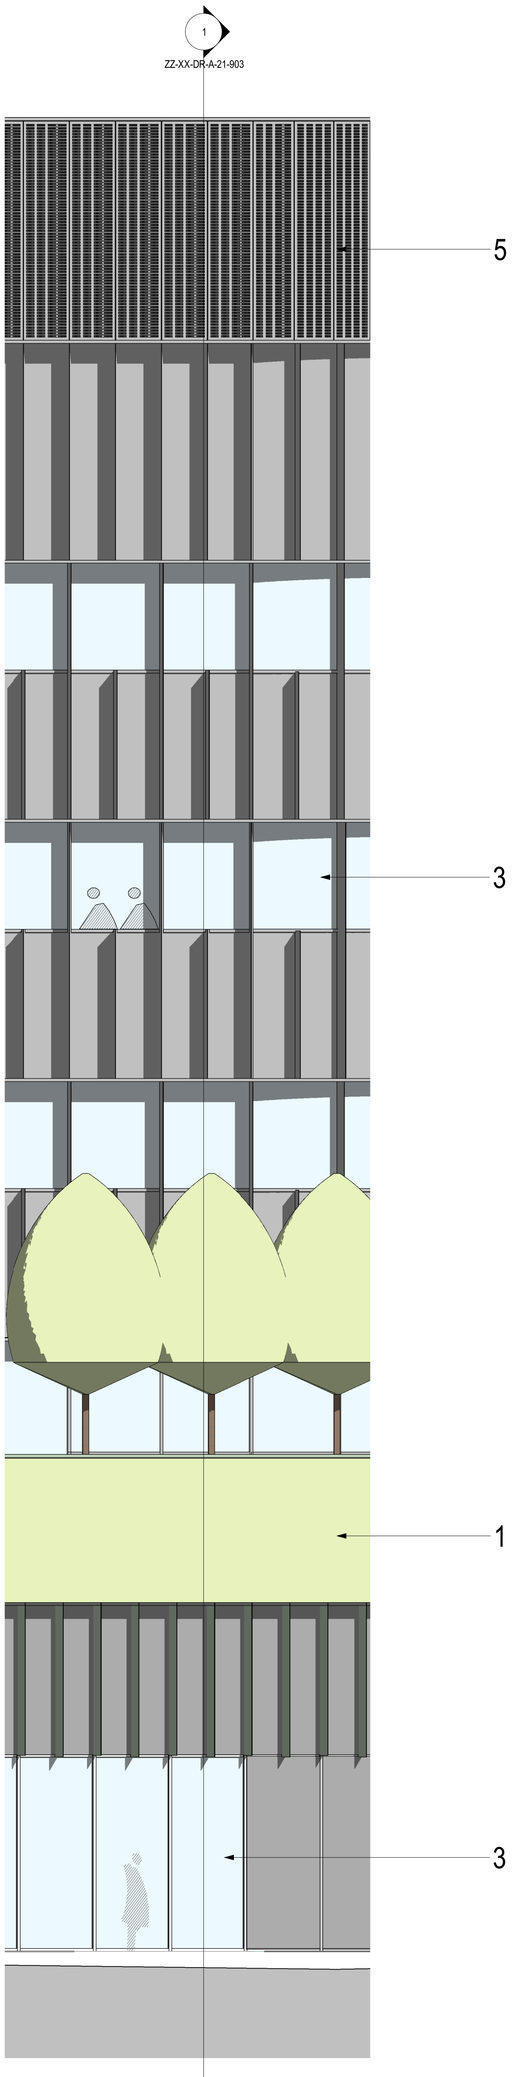


Elevation 1:50

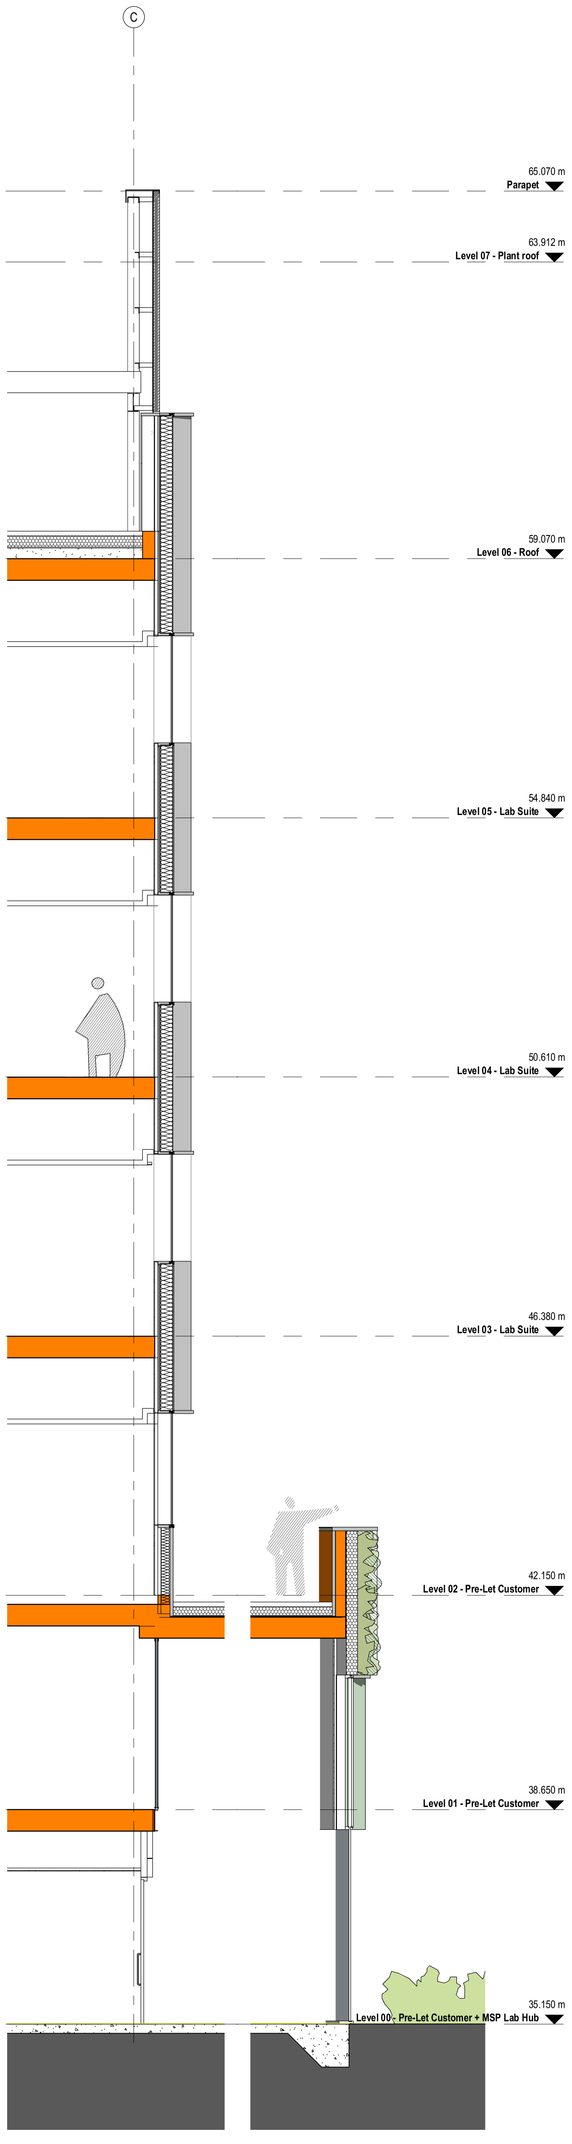


Section 1:50

1 – Green Wall - Irrigated system

2 – Green Wall - Climbing plants supported by stainless wire system fixed through anodised aluminium rainscreen

3 – Anodised aluminium curtain wall system with projecting fin caps to vertical and horizontal junctions

4 – Anodised aluminium rainscreen cladding system with shadow gap to horizontal and vertical joints

5 – Perforated anodised aluminium rainscreen cladding system with shadow gap to horizontal and vertical joints

PROJECT TITLE
MSP Greenheys (Private & Confidential)

BDP JOB NUMBER
P3001624


DATE
04/05/23

SKETCH TITLE
Section 03

Sketch No.
GRE-BDP-ZZ-XX-DR-A-21-903

DRAWN BY
Author

Revision
P01

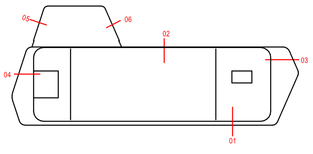


BDP.